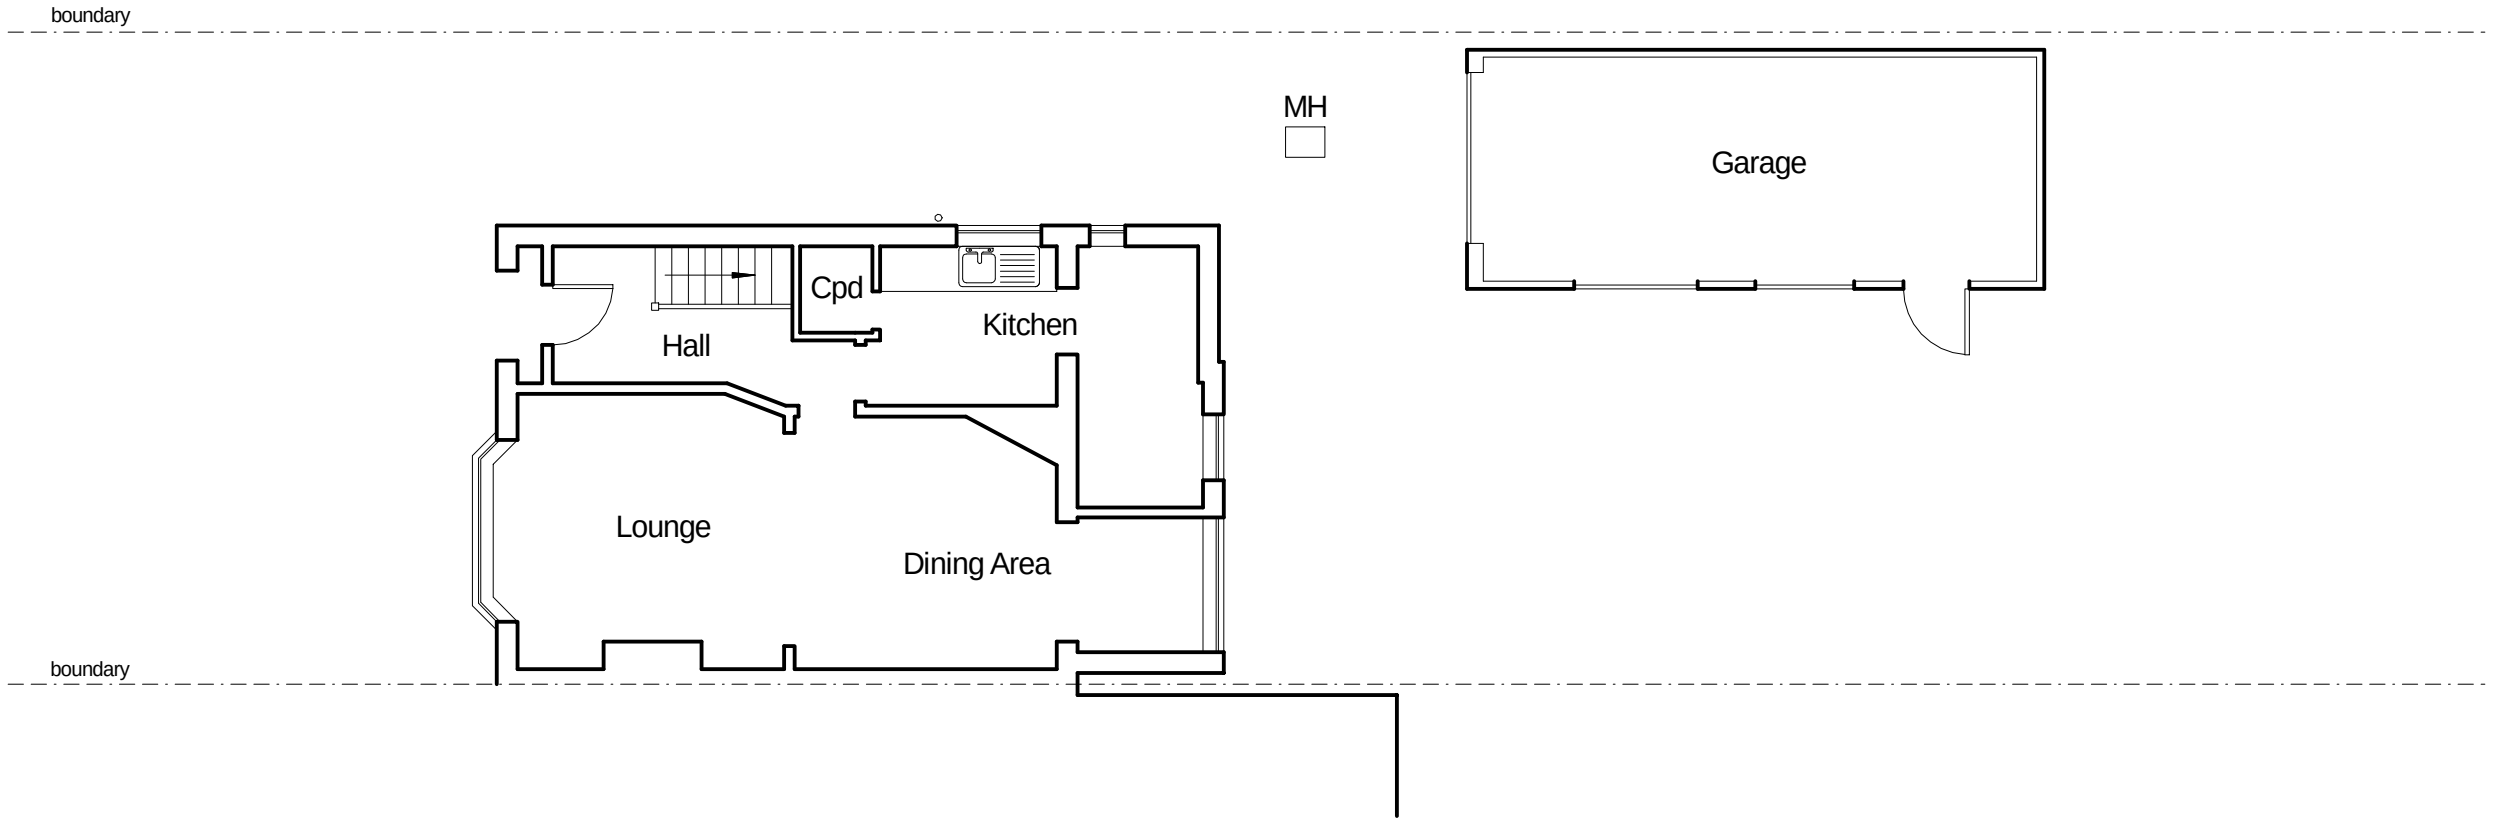


 House Alterations 1, Wilwyne Close, Caversham, Reading, Berks RG4 5EP Tel: 07864 122 313 email: housealterations@gmail.com			
Title:	EXISTING GROUND FLOOR PLAN		
Drwg No:	CLARK-0518-03	Scale: (A3) 1:100	Rev: