
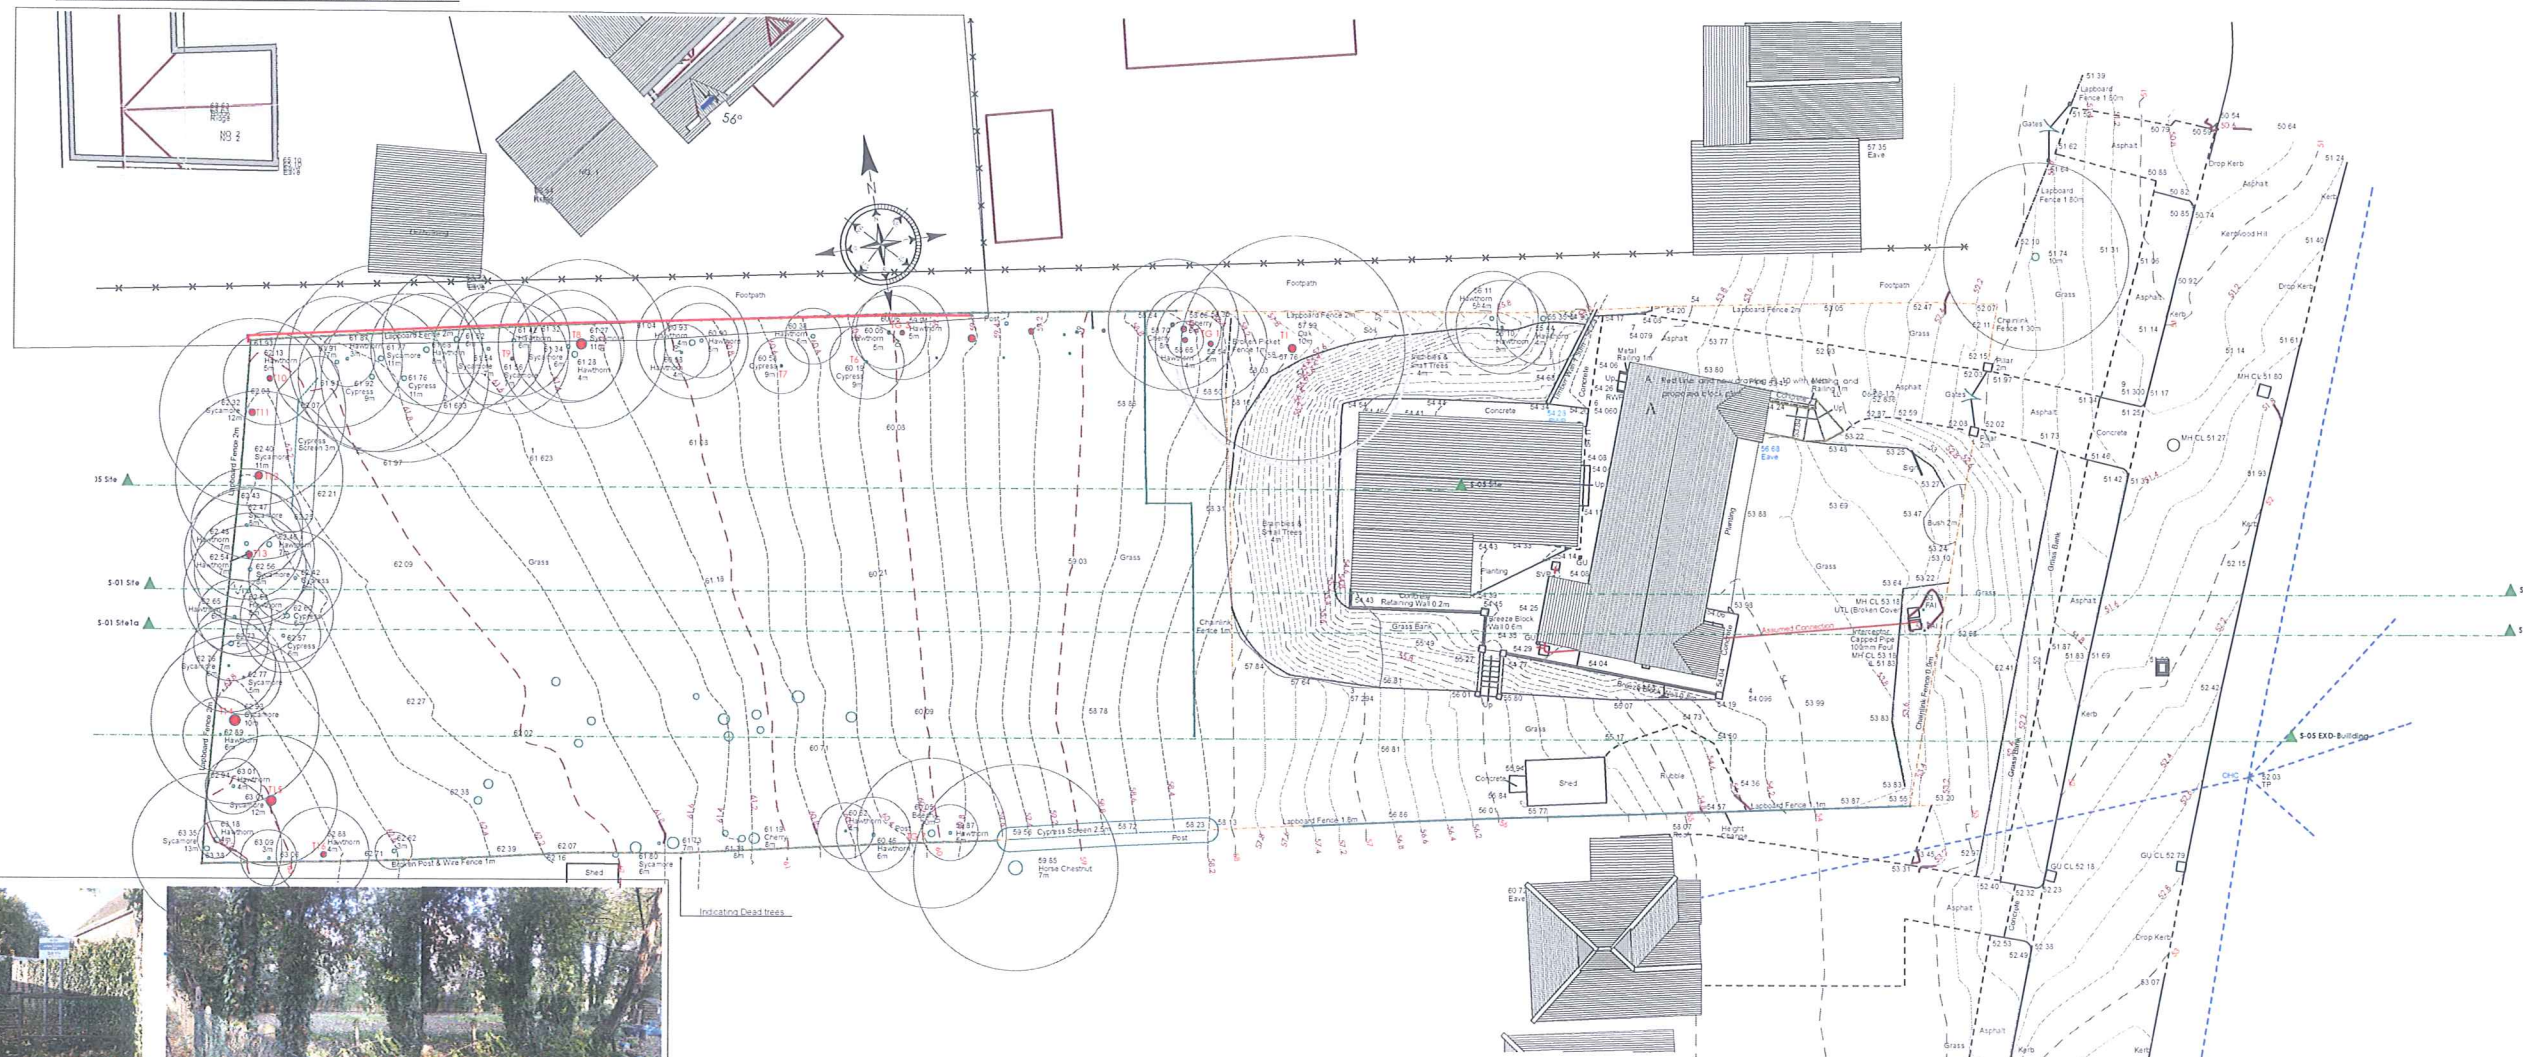


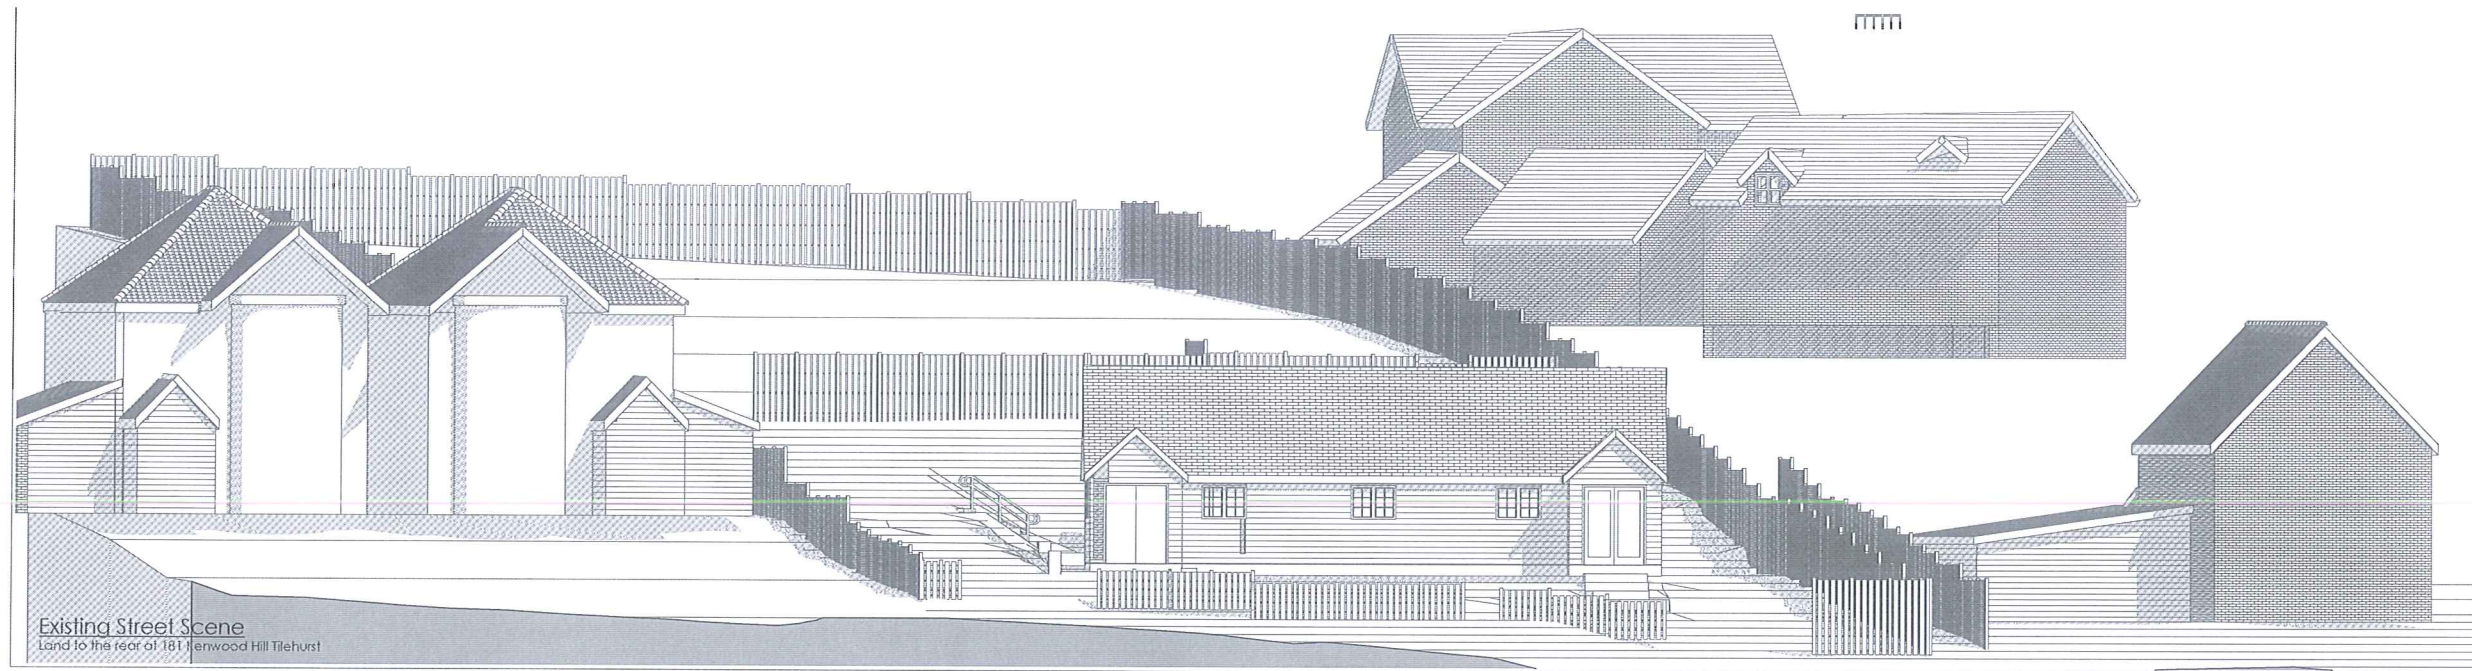

© This drawing remains the property of The Keen Partnership and shall not be copied without prior written consent.
All dimensions to be checked on site and any discrepancies to be reported before work commences.

Notes:

1:500
0 1 2 3 4 5m

1:200
0 2 4 6 8 10m

THE KEEN PARTNERSHIP
The Courtyard
Edinburgh Road
Reading RG30 2UA
Tel: 0118 9510 855
Fax: 0118 9510 856
chris@keenpartnership.co.uk
www.keenpartnership.co.uk

cabe
chartered association
of building engineers

RICS
Chartered Surveyors

Client:
Mrs. Aida Saood

Job Title: Kentwood Gardens at the rear
of 181 Kentwood Hill
Tilehurst, Reading RG31 6JE

Drawing Title:
Existing Block Plan and Street Scene

Drawing Date: 06.08.2018
Status: PLANNING

Issue Date: 08/08/2018
Drawn By: LAL
Scale: as shown @ A1

Job No: 8792-18
Drawing No: 8792-PL-03
Rev: