


No.	Revision	Date	Initial
-----	----------	------	---------

No.	Revision	Date	Initial
-----	----------	------	---------

46

48

47

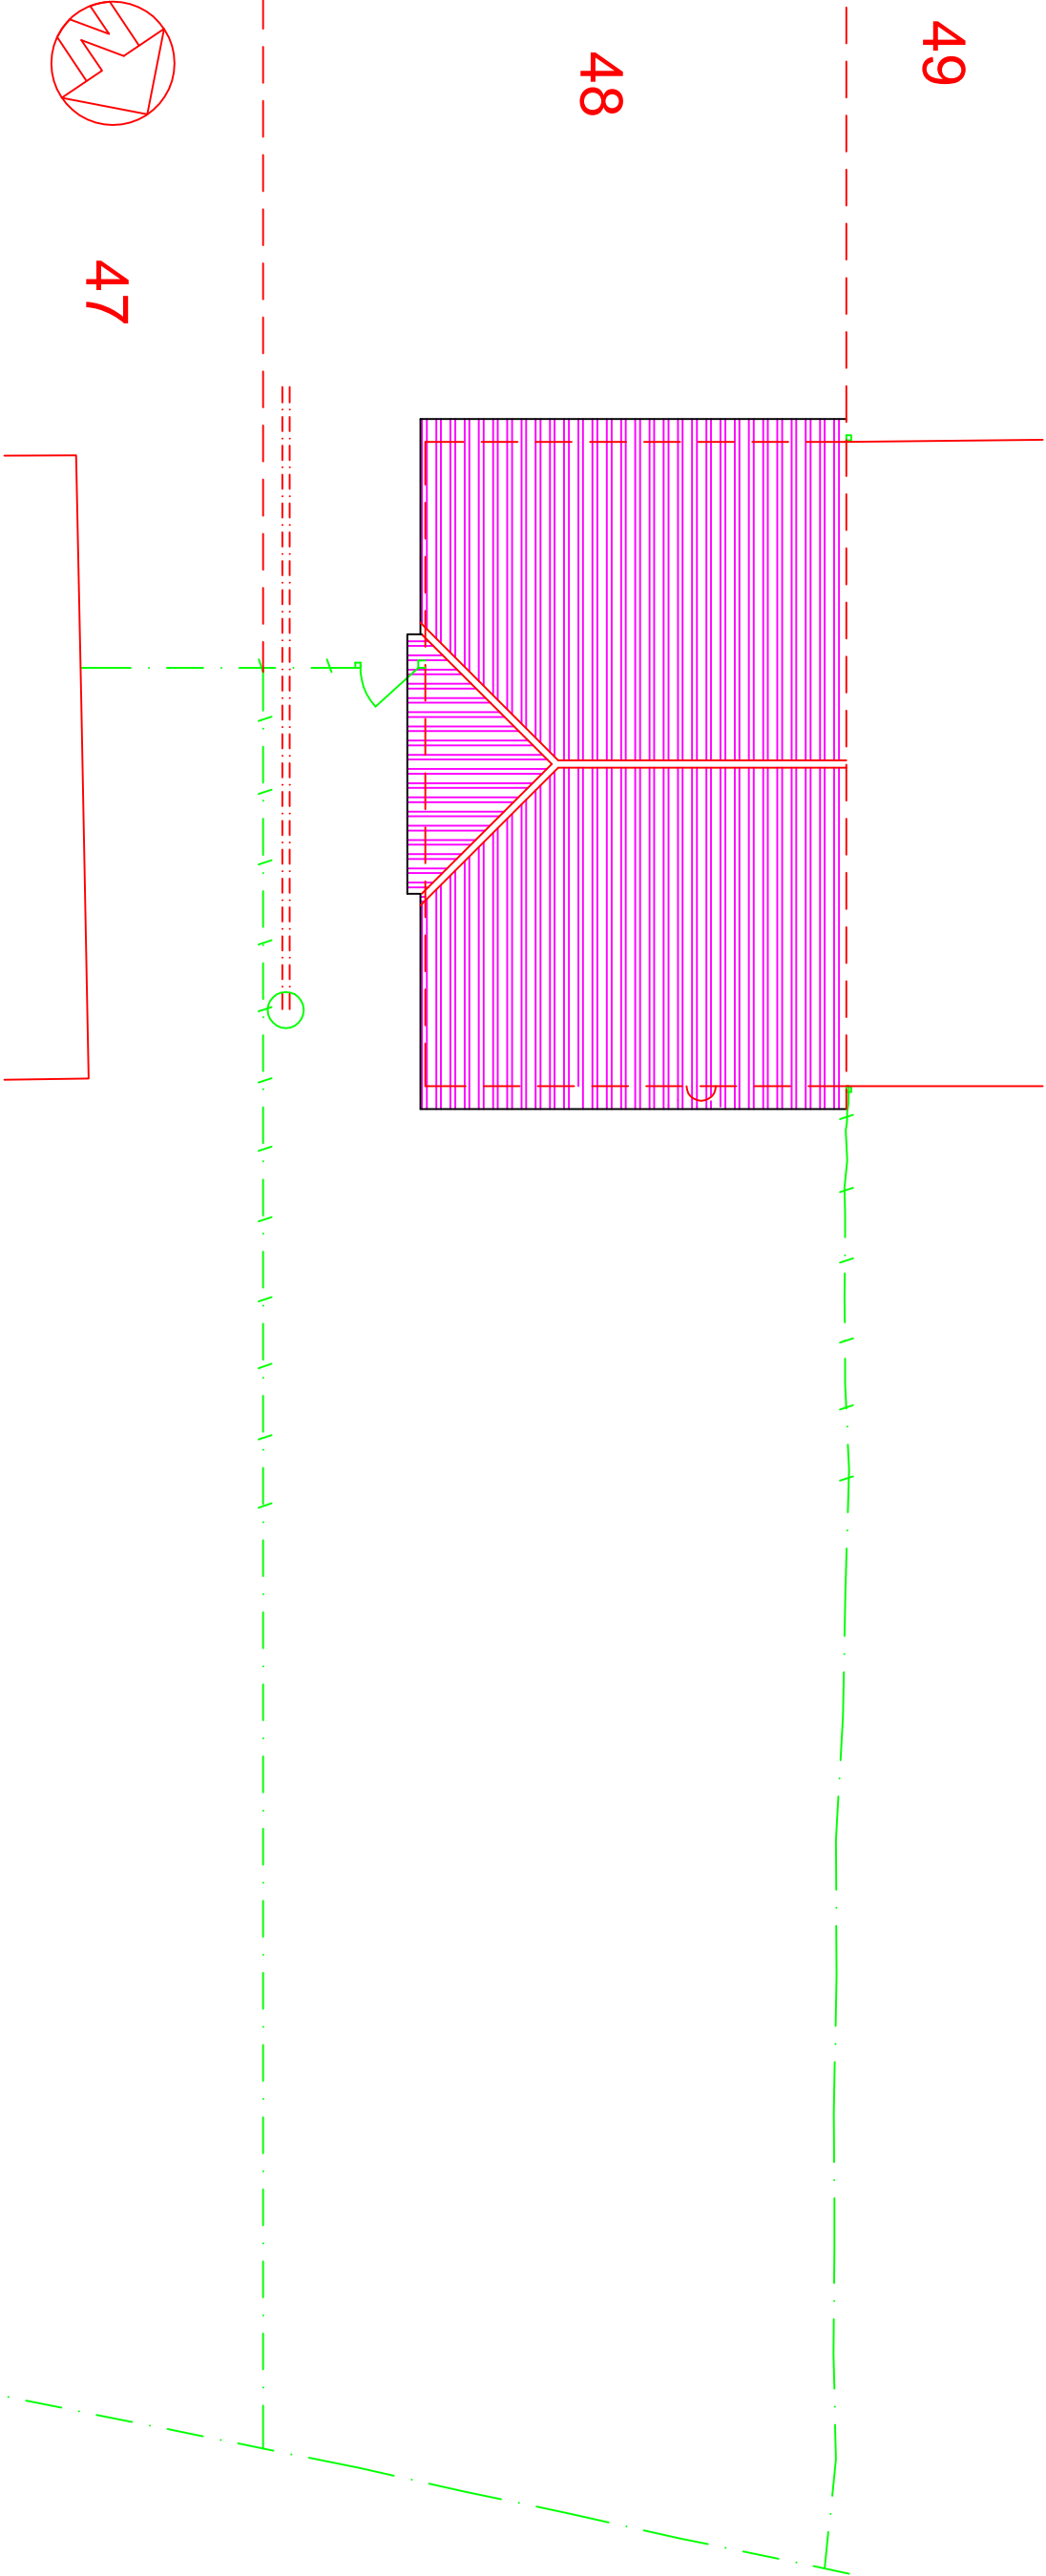

Job
48 Colliers Way,
Tilehurst,
Reading RG30 2QT

Drawing Title

Block Plans As Existing

Project No AA-18-05 Drawing No S-01

Scale 1:100 @ A3

Drawn by Art.

Date Sept. 2018

ART ASSOC. – Architectural Services
61 Pemberton Gardens,
Calcutt, Reading, RG31 7DY
Tel ; 0118 9613767

Scale Bar

