


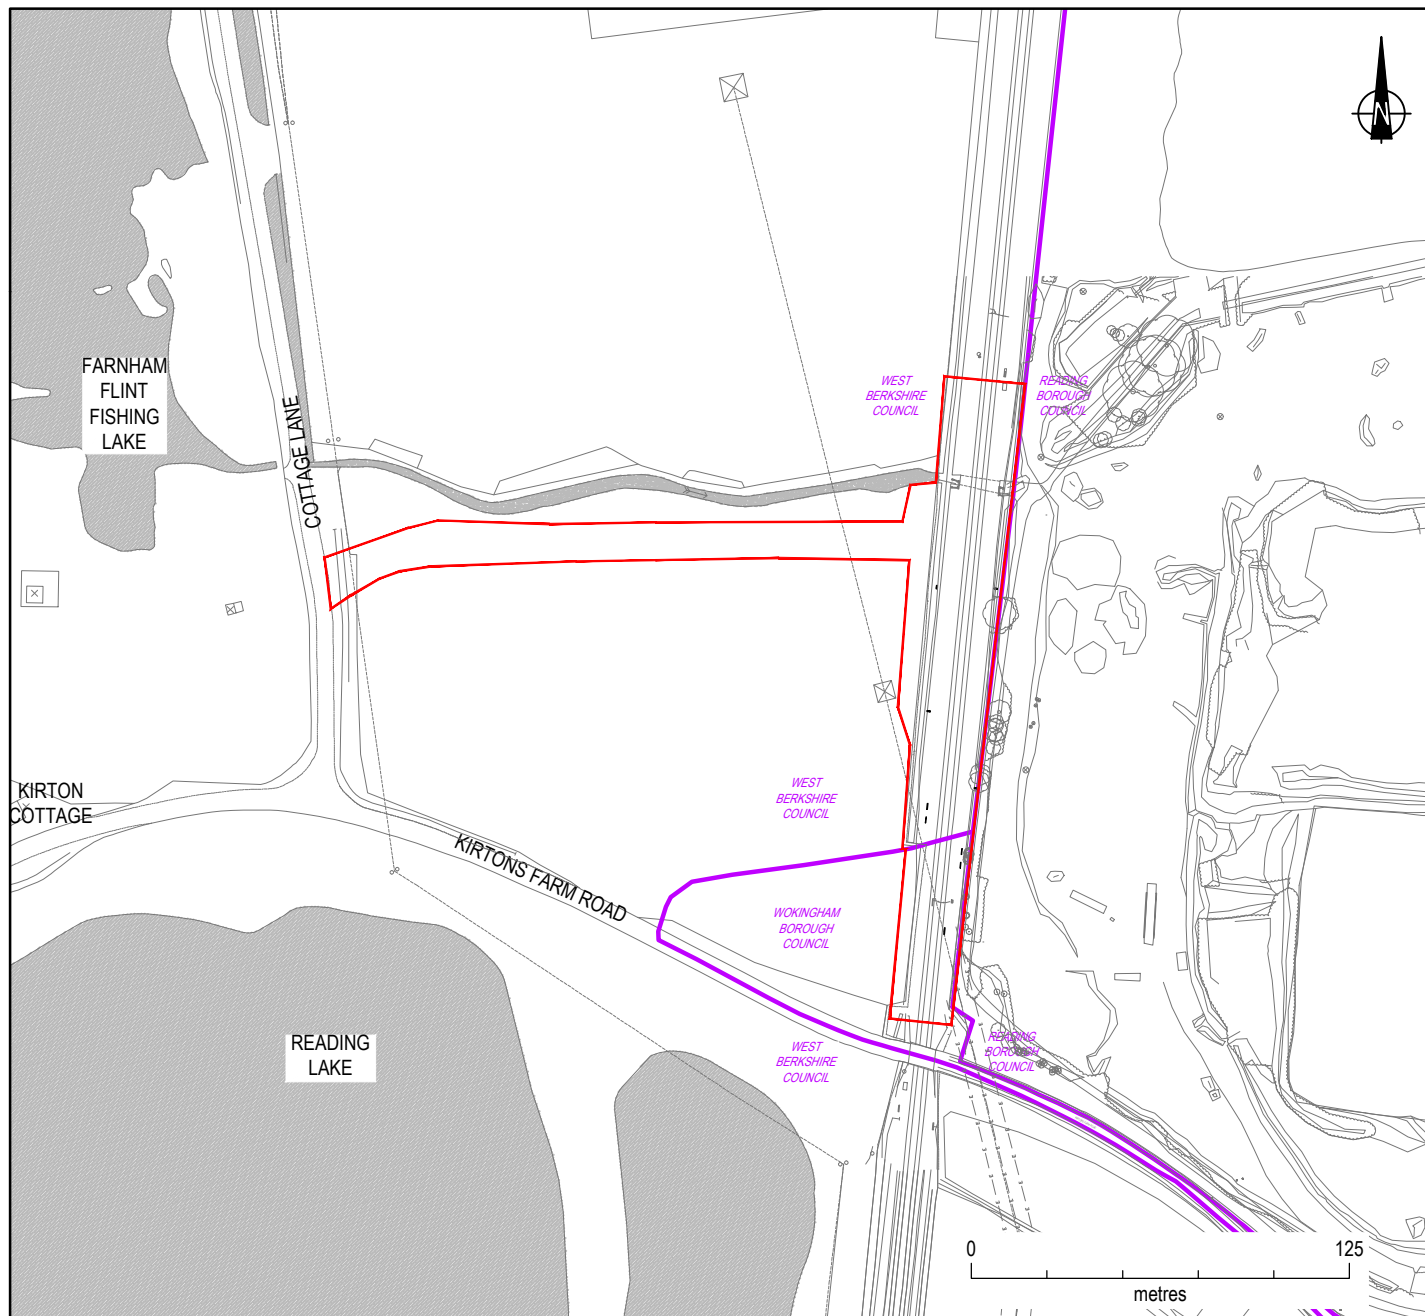

KEY

- PLANNING APPLICATION BOUNDARY
- LOCAL PLANNING AUTHORITY BOUNDARIES

C	OS License Information Added	13.06.18	RT	GR	MF
B	Application Boundary Updated	18.05.18	SF	JP	SE
A	Scale note removed	06.03.18	SF	RT	SE
Mark	Revision	Date	Drawn	Chkd	Appd

UTILITIES NOTE: The position of any existing public or private sewers, utility services, plant or apparatus shown on this drawing is believed to be correct, but no warranty to this is expressed or implied. Other such plant or apparatus may also be present but not shown. The Contractor is therefore advised to undertake his own investigation where the presence of any existing sewers, services, plant or apparatus may affect his operations.

Drawing Issue Status

FOR PLANNING

GREEN PARK STATION

SITE LOCATION PLAN

Client			  Offices throughout the UK and Europe www.peterbrett.com © Peter Brett Associates LLP READING Tel: 0118 950 0761		
Date of 1st Issue	Designed	Drawn			
09.02.18	GR	AC			
#####	Checked	Approved			
1:2500	RT	MF	Revision		
Drawing Number			Revision		
36382/2002/SK35			C		

Reproduced from/based upon Ordnance Survey material with the permission of Ordnance Survey ® on behalf of The Controller of Her Majesty's Stationery Office. © Crown Copyright.
Unauthorised reproduction infringes Crown Copyright and may lead to prosecution or civil proceedings.
Licence No. 100019672 Year of Publication 2012 Owner/Purchaser of Mapping Reading Borough Council