

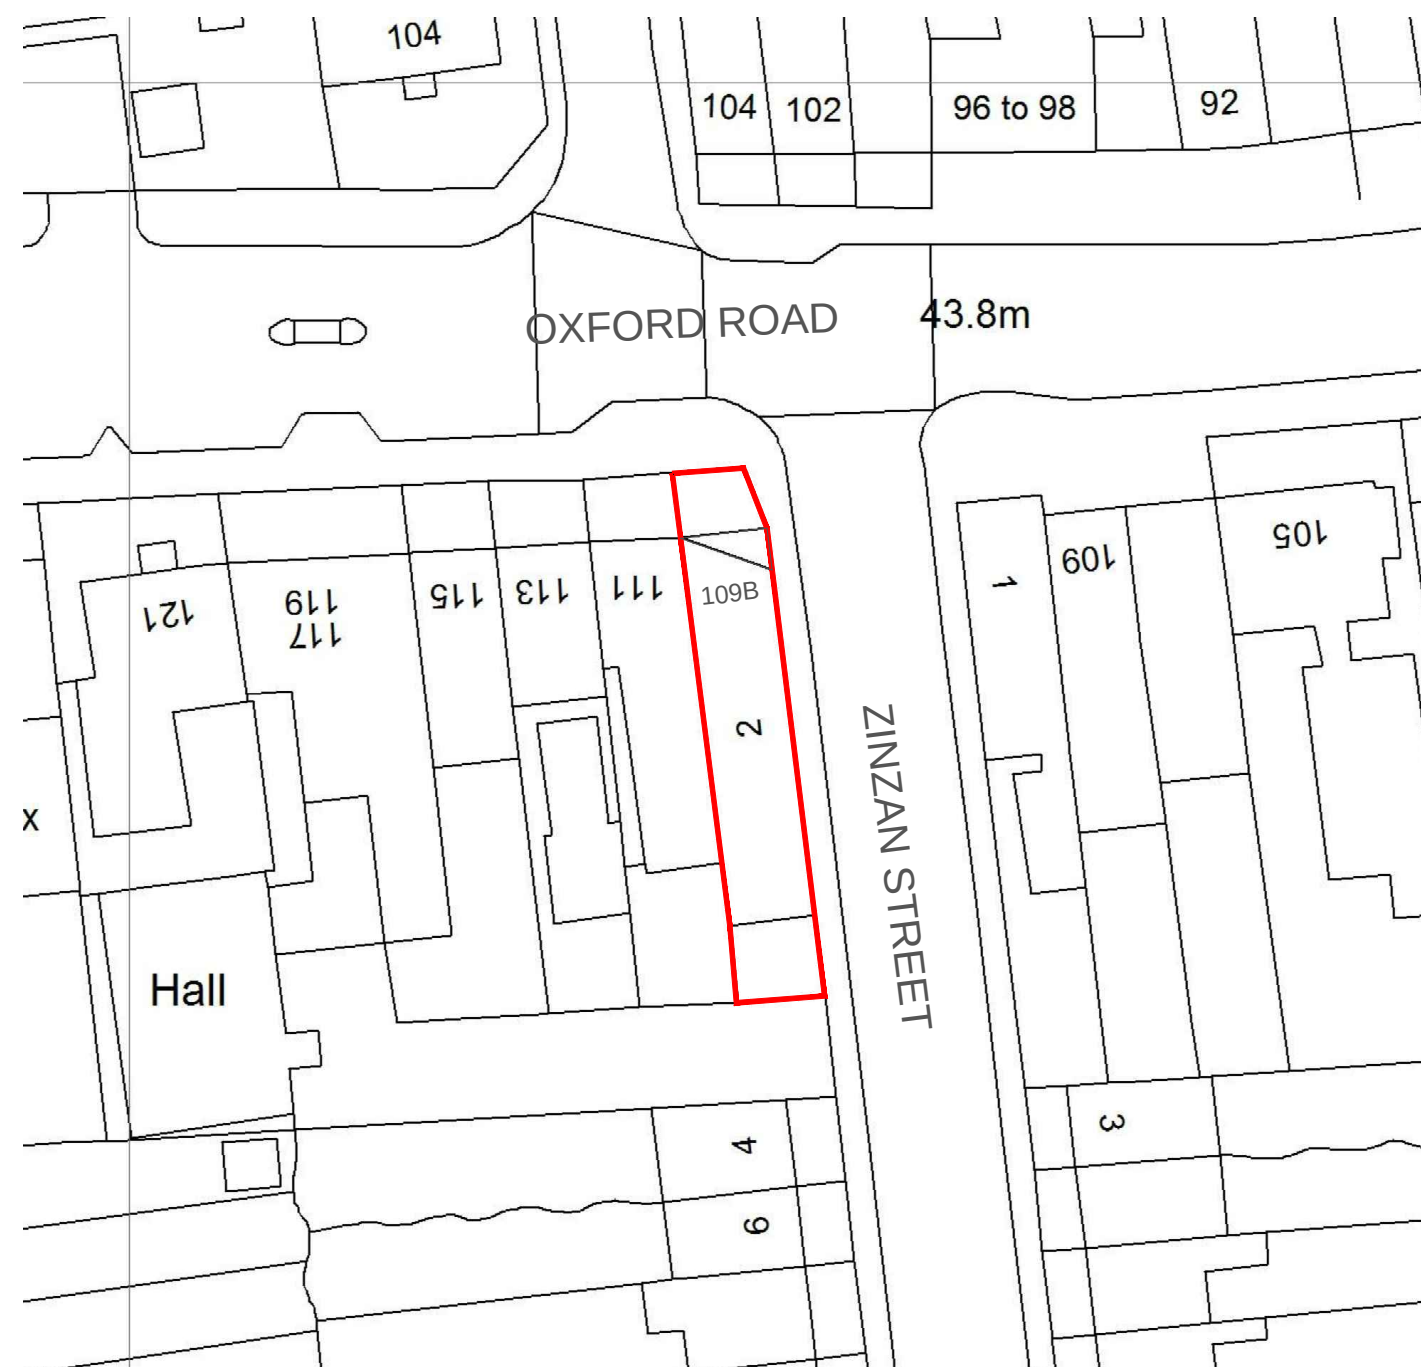


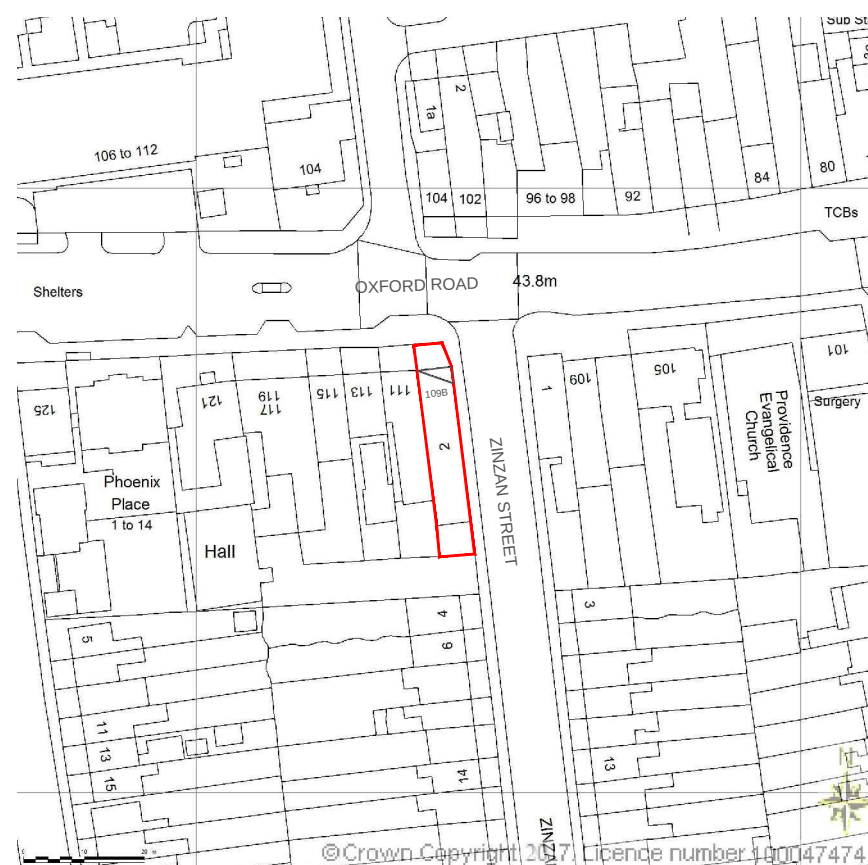

The contractor is responsible for checking dimensions, tolerances and references.
Where an item is covered by drawings to different scales the larger scale drawing is to be worked to.
Do not scale drawing. Figured dimensions to be worked to in all cases.

All fit out manufacturers to take direct measurements on site before commencing work.

Architect will not be held responsible for any deficiencies in the survey and any furniture mis-fits

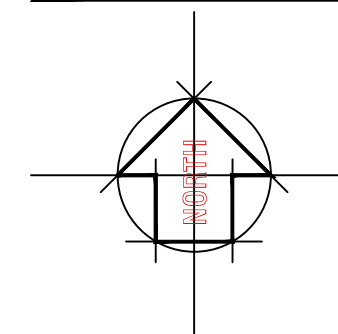

Drawing no. 1.0		
date	rev.	revision/author/checker
purpose of issue PLANNING		
Project 109B Oxford Road, RG1 7UD		
Drawing EXISTING SITE - LOCATION PLAN		
Job no. 2017-0176		rev.
Drawn GS	checked	
Scale 1:1250-1:500 @A3	Date 02/11/2017	

architecture