



773 OXFORD ROAD, READING RG30 6TU

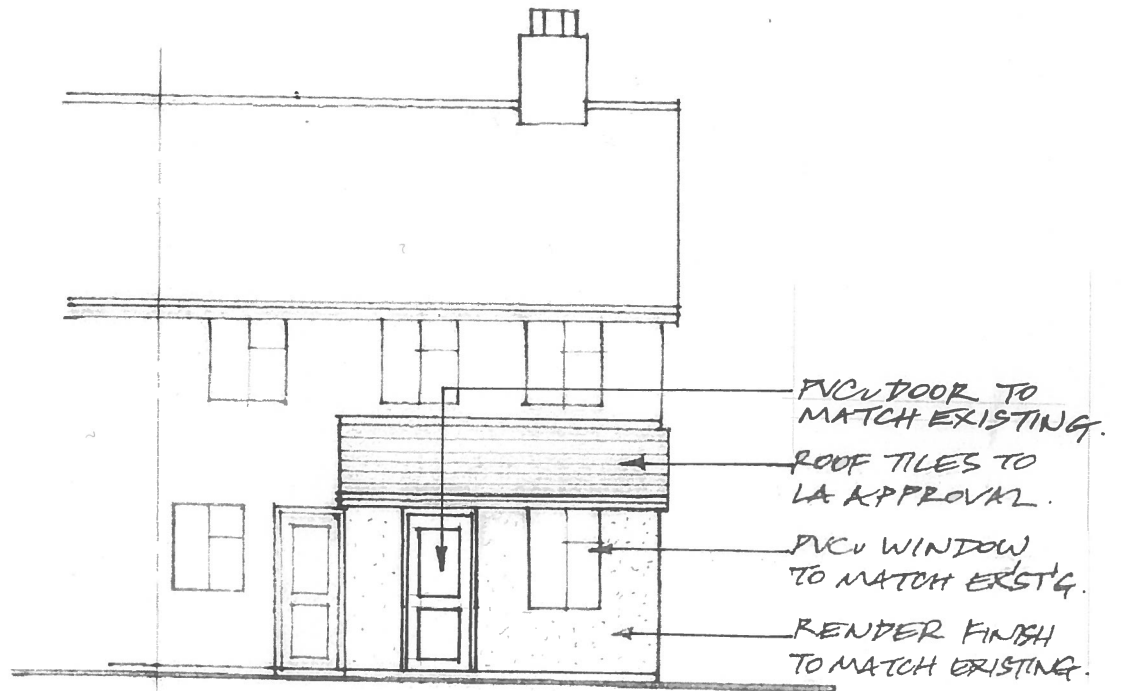

PROPOSED REAR ELEVATION

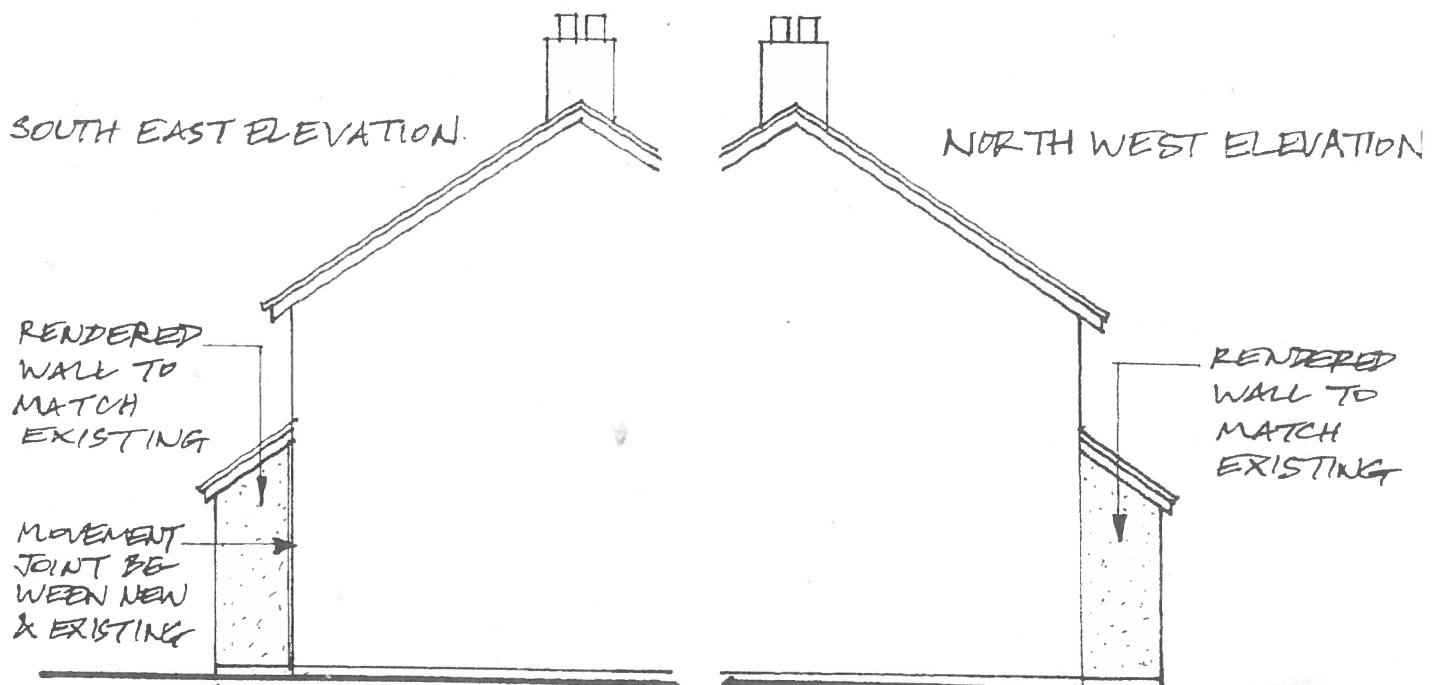

ELEVATIONS AS PROPOSED 0 1 2 3 4 5m

DRG N. OXR-E2A OCTOBER 2017 1:100

 Reading RBC PROPERTY SERVICES