


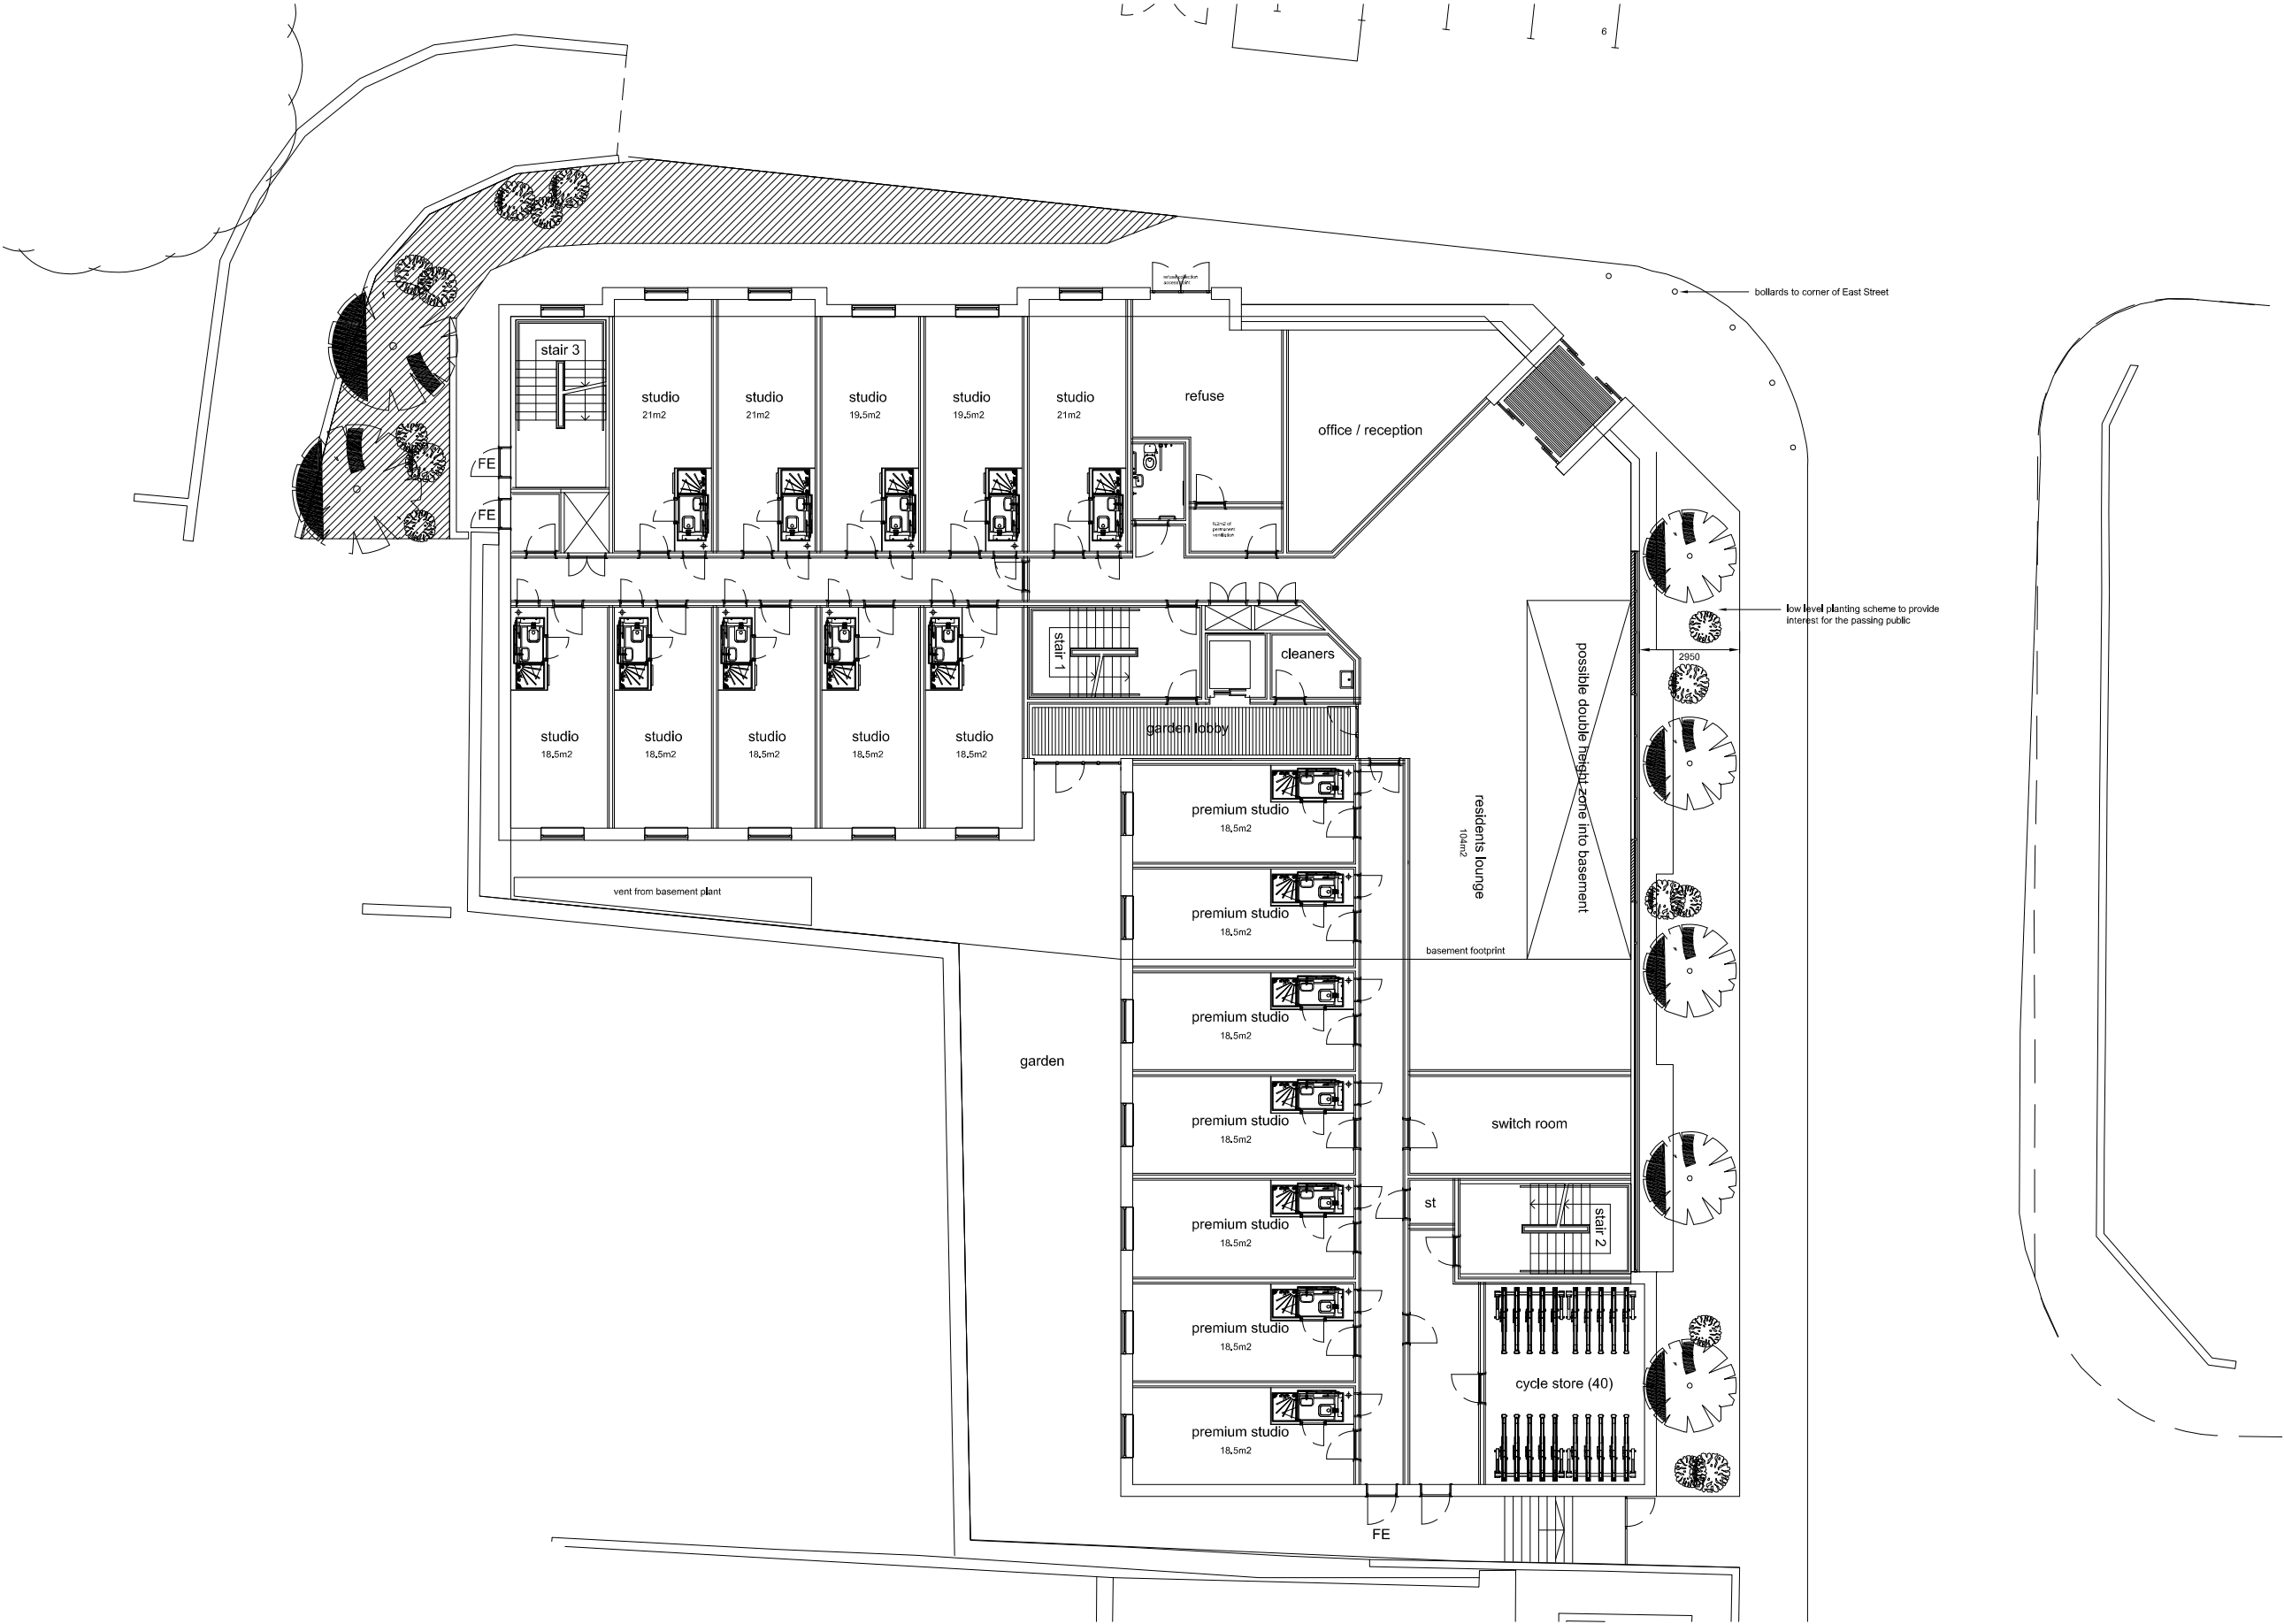

- GENERAL NOTES
1. This drawing is copyright and must not be reproduced without the consent of Greenwell Design Ltd.
 2. All dimensions are in millimeters unless otherwise noted.
 3. Do not scale from this drawing - if in doubt ask.
 4. All dimensions to be checked on site prior to commencement of work or preparation of shop/fabrication drawings.
 5. The contractor shall report any discrepancies in information in writing to the design team at the earliest opportunity.
 6. This drawing is to be read in conjunction with the following relevant information:
i) All architects, structural and service engineer's drawings and specifications.
ii) All CDM Information including designers risk assessments.

revision	notes	status	date	author	reviewer
V	REVISED PLANNING APPLICATION ISSUE	P	2017.05.09	MB	-
U	bollards added to corner of East Street	P	2017.05.04	MB	-
T	plan updated to reflect elevations	P	2017.05.03	MB	-
S	plan updated to reflect elevations	P	2017.05.03	MB	-
R	plan updated to reflect elevations	P	2017.05.03	MB	-
Q	plan updated to reflect elevations	P	2017.05.02	MB	-
P	INFORMAL planning issue for comments	P	2017.04.26	MB	-
N	STAGE 2 TENDER ISSUE	P	2017.03.20	MB	-
M	FF&E layouts omitted from plans	P	2017.03.09	MB	-
L	Window setting out indicated following case officer comments	P	2017.01.19	MB	-
K	PLANNING APPLICATION ISSUE	P	2017.01.02	MB	-
J	plan updated to reflect comments received from client	P	2016.12.21	MB	-
H	plan updated to reflect comments received from client and pre app meeting	P	2016.12.20	MB	-
G	STAGE 3 SIGN OFF PLANS taller added for staff and visitors, parcel store added	P	2016.12.06	MB	-
F	STAGE 3 SIGN OFF PLANS reception / office revised to reflect collegiate comments	P	2016.12.06	MB	-
E	STAGE 3 SIGN OFF PLANS ground floor internal layout revised to reflect DC comments, cinema and plant flipped, reception and office made into one, studio garden doors omitted, landscaping also updated	P	2016.12.05	MB	-
D	STAGE 3 - client plan sign off issue	P	2016.11.30	MB	-
C	PRE APPLICATION ISSUE	P	2016.11.07	MB	-
B	PRE APPLICATION ISSUE	P	2016.10.28	MB	-
A	PRE APPLICATION ISSUE	P	2016.10.27	MB	-
-	FIRST ISSUE	P	2016.10.25	MB	-

greenwell design

architecture
interiors
urban design
masterplanning
graphic design
conservation

Studio 2, Riverside Centre, Frankland Lane, Durham, DH1 5TA
t: (0191) 447 1775
www.greenwelldesign.co.uk

Project East Street, Reading

Drawing PROPOSED PLAN
Level 0

Scale 1:100	Job no. 16033	dwg no. 3010	Rev: V
at site A1	Status Preliminary		

Do not scale. This drawing is copyright

16033 3010
PROPOSED LEVEL 0
1:100

0m 5m 10m 20m

Refer to Interior Designer plans for room types and FF&E layouts