


Clock House, 286 Kings Road, Reading, RG1 4HP

18 10 90

READING BOROUGH COUNCIL

20 JUN 2018

PLANNING

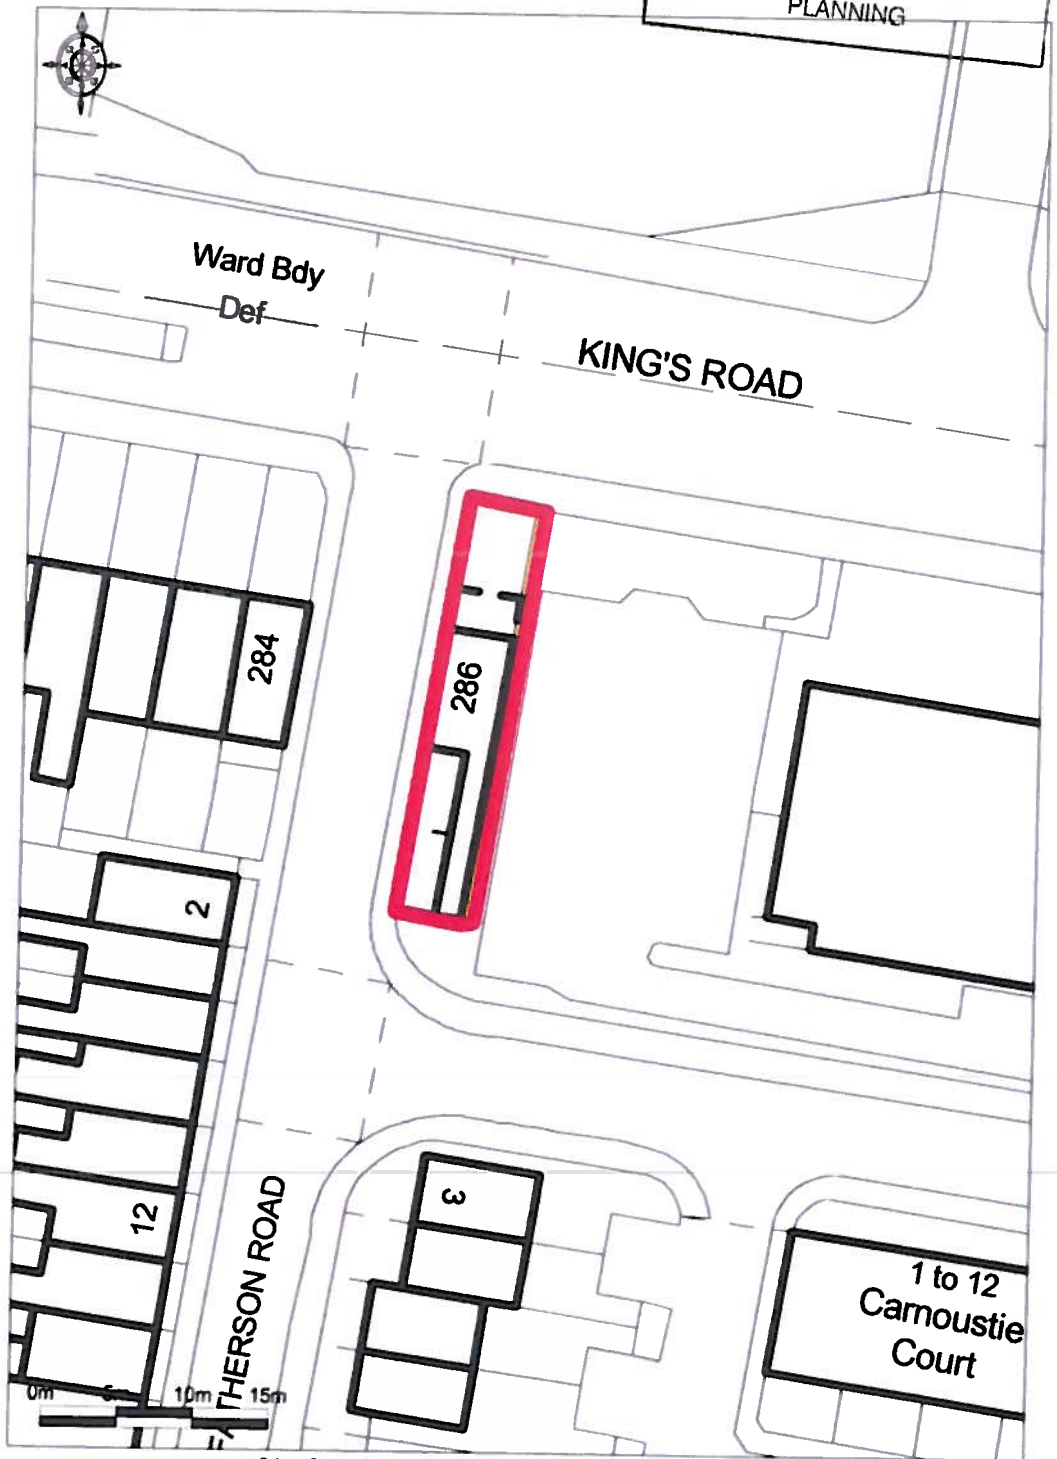

Promap
LANDMARK INFORMATION GROUP

Ordnance Survey © Crown Copyright 2018 All rights reserved
Licence number 100021432 Plotol Scale - 1:500

Drawing Ref: PL-100
Site Location Plan
(1:500)