



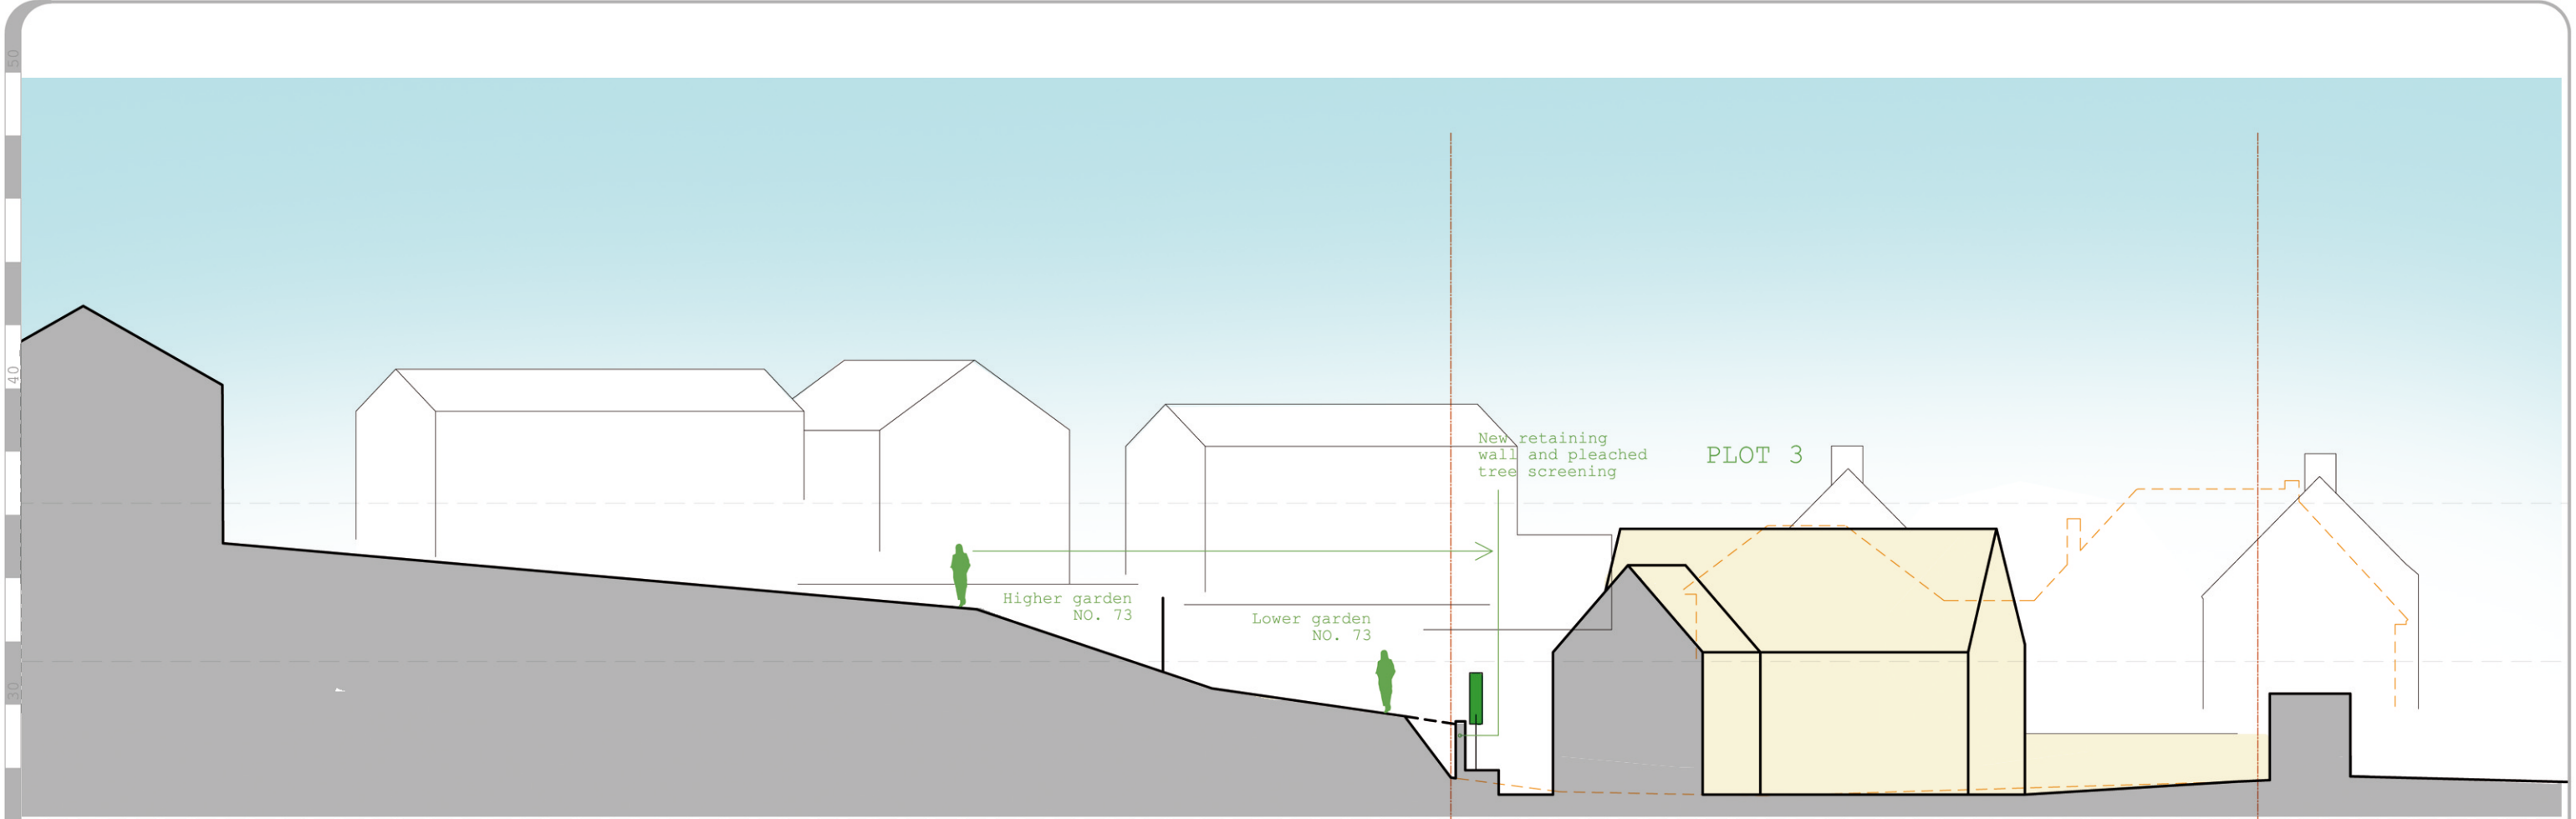

SECTION C-C 1:200

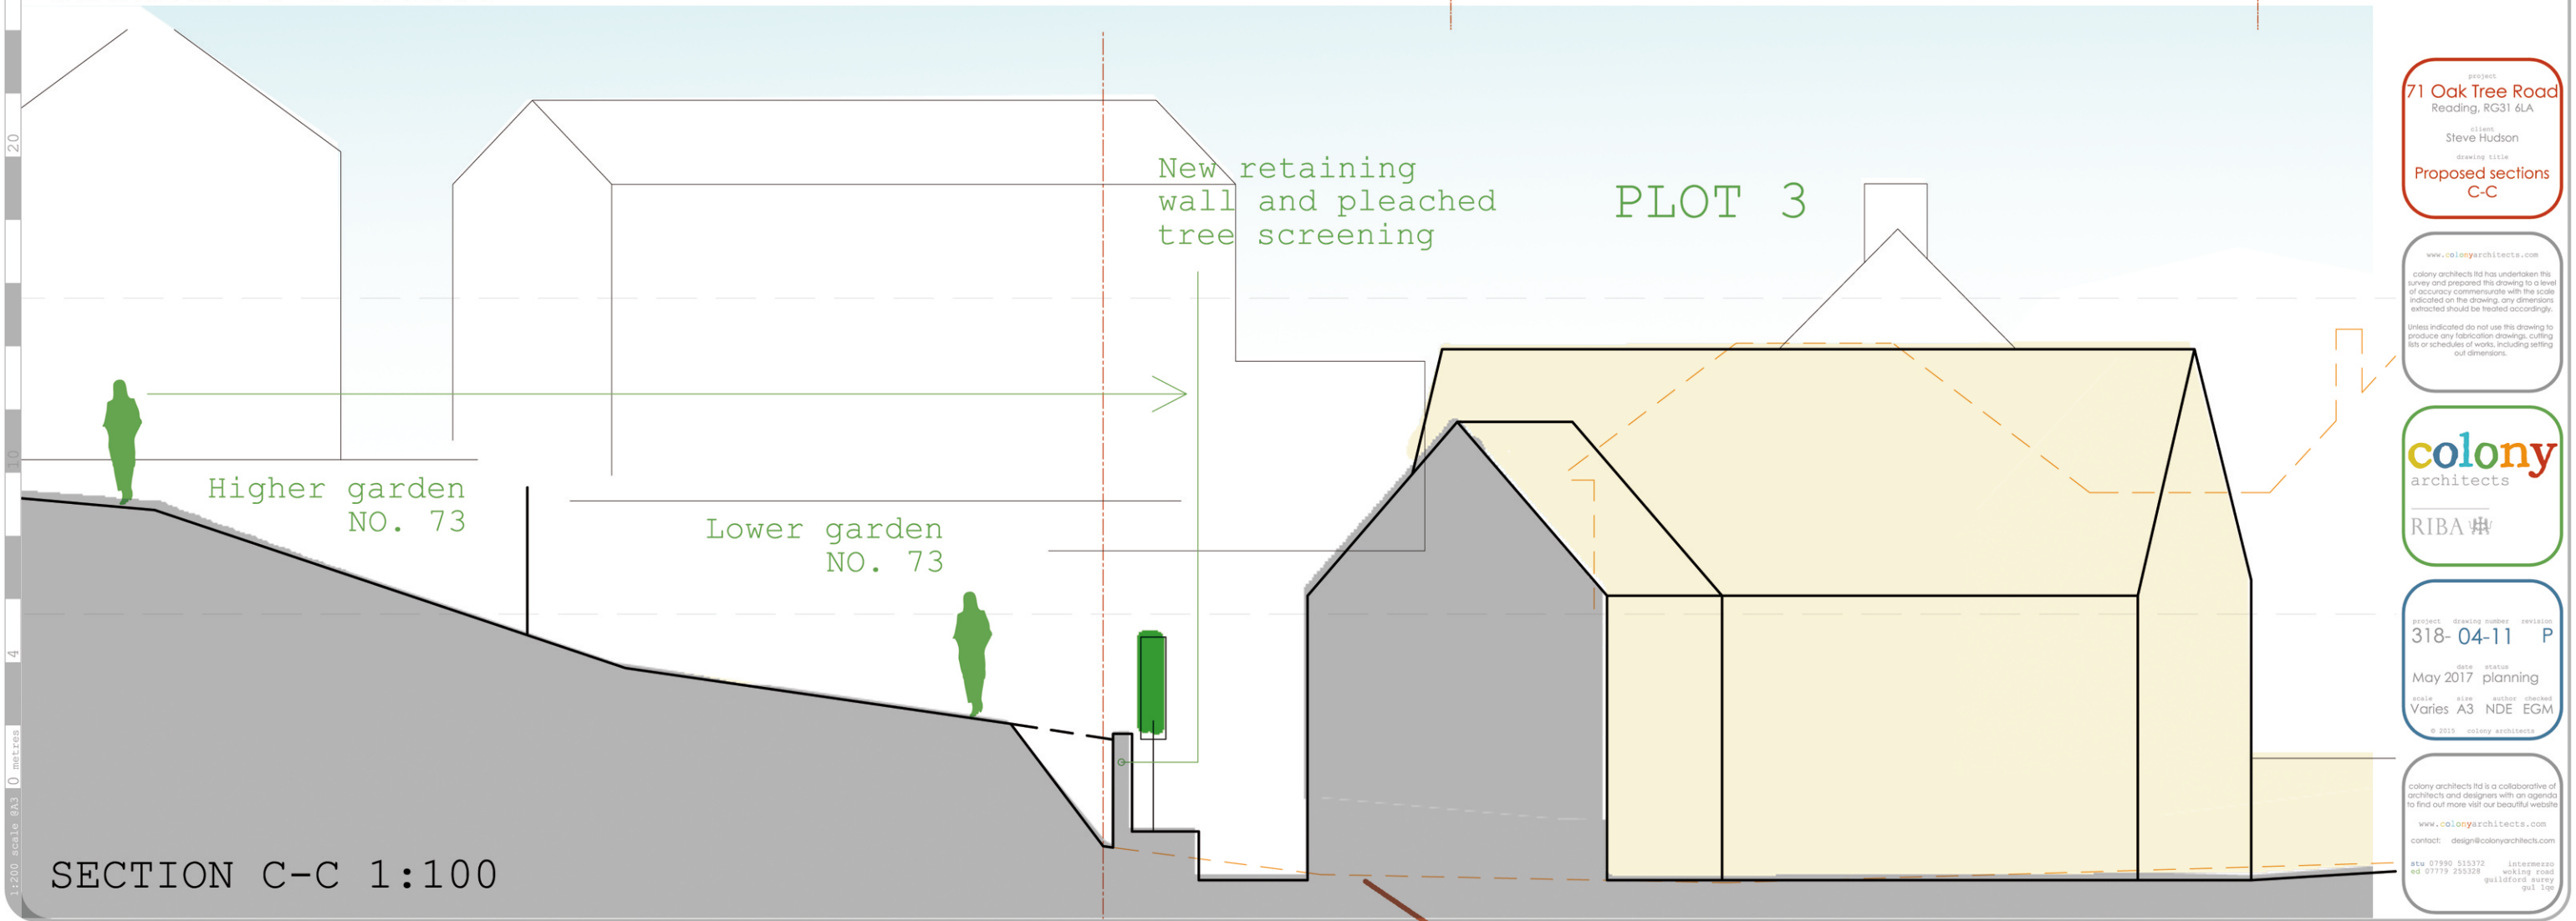

SECTION C-C 1:100

project
71 Oak Tree Road
Reading, RG31 6LA
client
Steve Hudson
drawing title
Proposed sections
C-C

www.colonyarchitects.com
colony architects ltd has undertaken this survey and prepared this drawing to a level of accuracy commensurate with the scale indicated on the drawing. Any dimensions extracted should be treated accordingly.
Unless indicated do not use this drawing to produce any fabrication drawings, cutting lists or schedules of works, including setting out dimensions.

colony
architects
RIBA

project	drawing number	revision
318-04-11	P	
date	status	
May 2017	planning	
scale	size	author checked
Varies	A3	NDE EGM

© 2015 colony architects

colony architects ltd is a collaborative of architects and designers with an agenda to find out more visit our beautiful website
www.colonyarchitects.com
contact: design@colonyarchitects.com
tel 07990 515372 int 25328
ed 07779 255328 woking road
guildford surrey gu1 1pe