



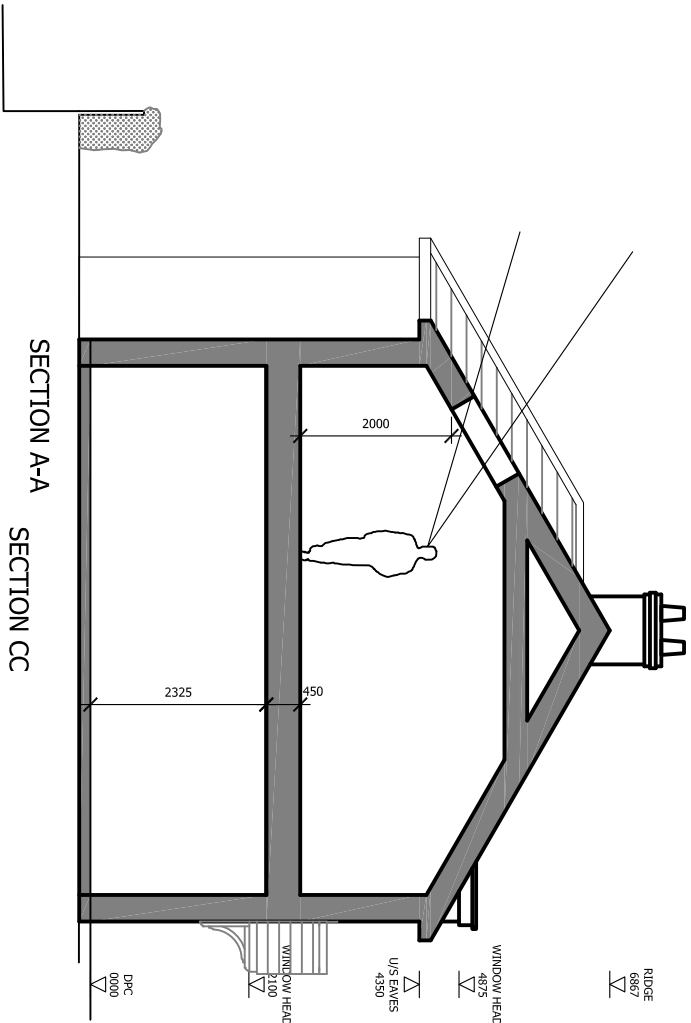

SECTION A-A
SECTION CC

key plan
NTS

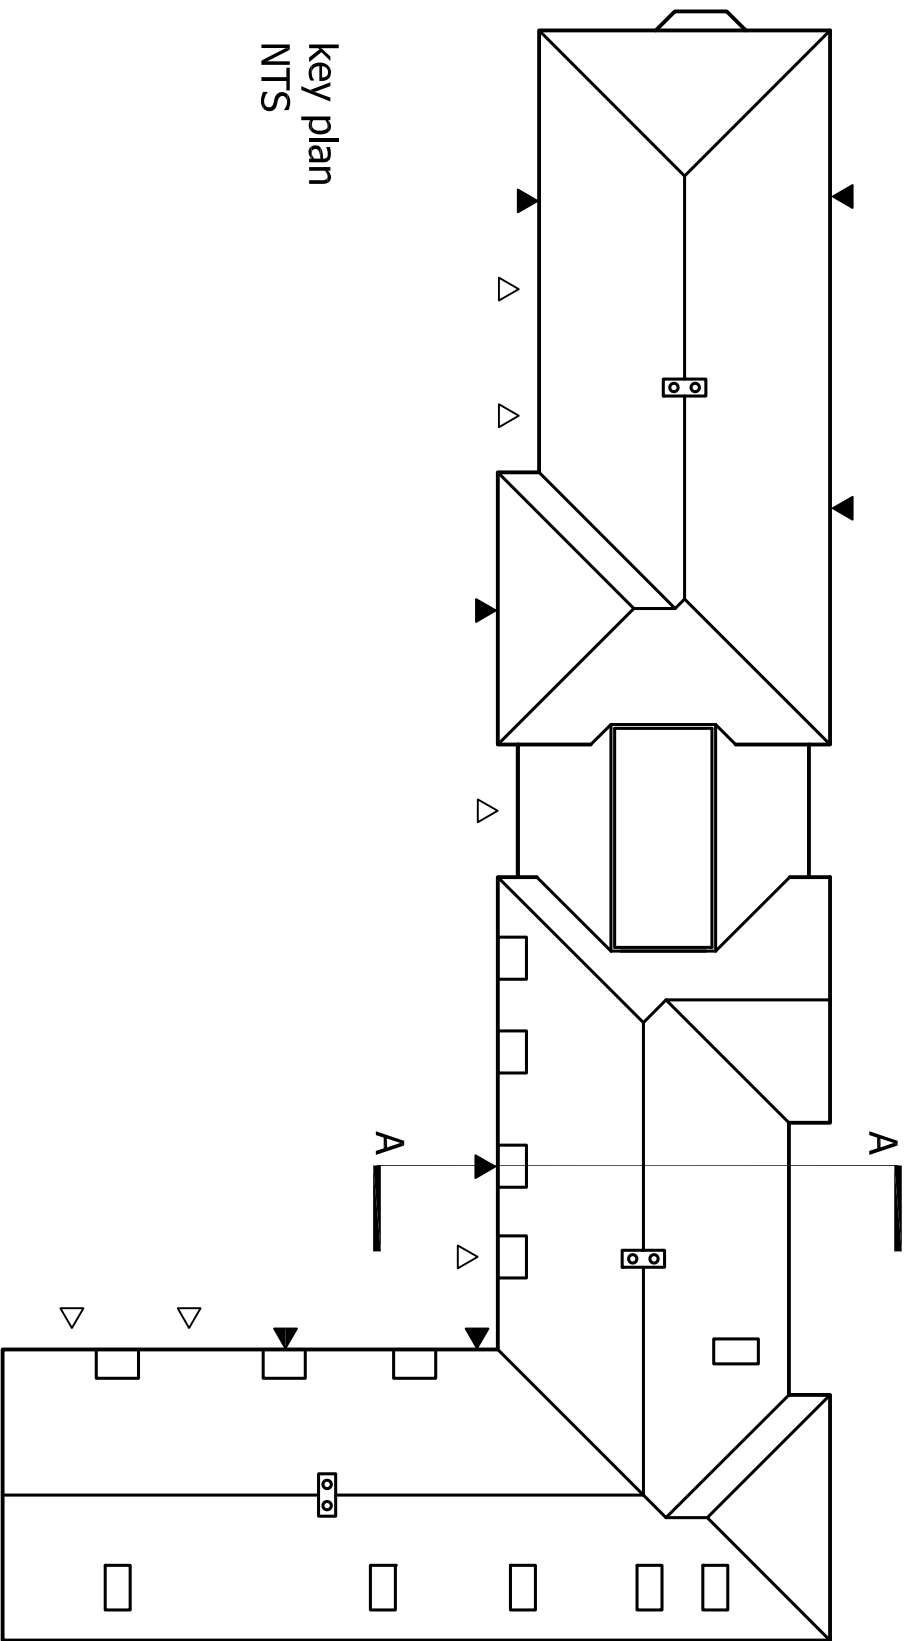

REV	DATE	DETAILS	BY

Do not scale from this drawing, except for planning purposes.
This drawing is for information only. It is not to be used for construction or any other purpose without the written consent of Lucas Design. Any discrepancy or suggested modification is to be reported to Lucas Design immediately.

PROJECT: CASTLE CRESCENT,
READING

TITLE:	PROPOSED SECTION AA THROUGH ROOFLIGHTS
JOB NO:	17/056
DWG NO:	PL011
REVISION:	
SCALE:	1:100 @ A3
DATE:	MAY'18
DRAWN BY:	EJ
CHECKED BY:	
DWG STATUS:	PLANNING



11A WEST STREET, REIGATE
SURREY, RH2 9BL
Tel: 01737 243 340 Fax: 01737 244 836
Email: info@lucas-design.co.uk
www.lucas-design.co.uk