



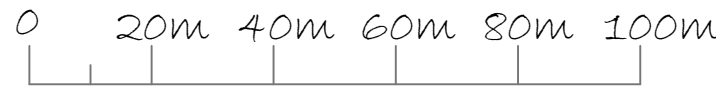

LOCATION PLAN
SCALE 1:1250

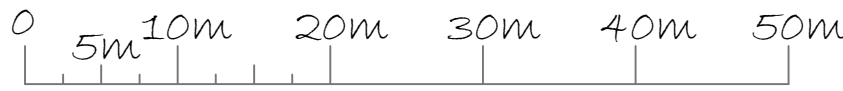

BLOCK PLAN
SCALE 1:500



PROJECT: 28 ALBERT ROAD CAVERSHAM READING	DRAWING TITLE BLOCK AND LOCATION PLANS	CREATIVE DESIGN AND STRUCTURE	NEWTOWN HOUSE NEWTOWN ROAD HENLEY-ON-THAMES RG9 1HG Tel 01491 411922	DRAWN: EB SCALE: AS STATED DATE: APRIL 2018	DRAWING NO. 16218-16	REV.
---	--	----------------------------------	--	---	-------------------------	------