




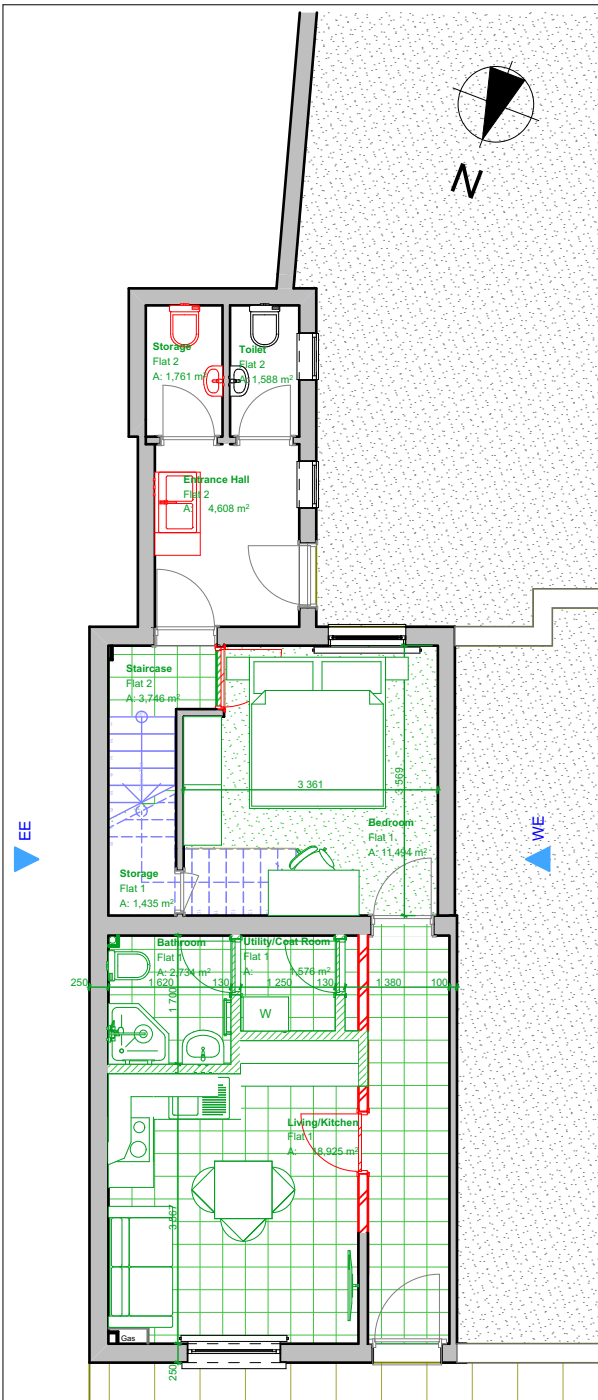

1 Ground Floor - Proposed over Existing 1:100

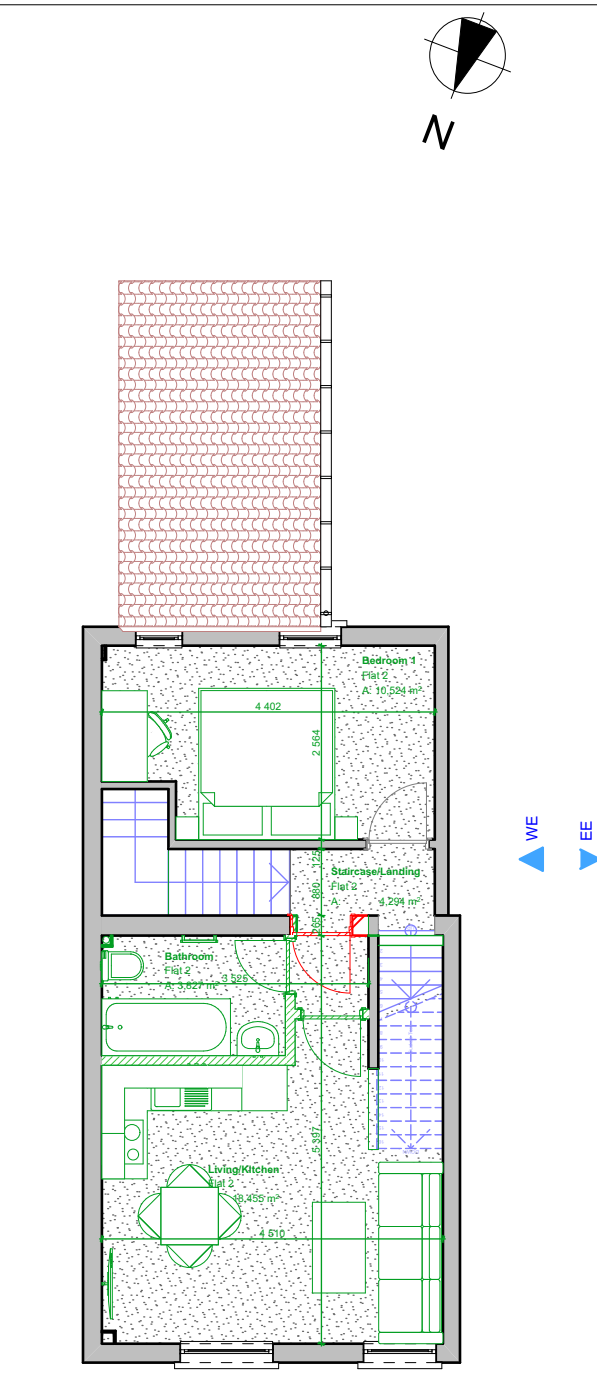

2 First Floor - Proposed over Existing 1:100

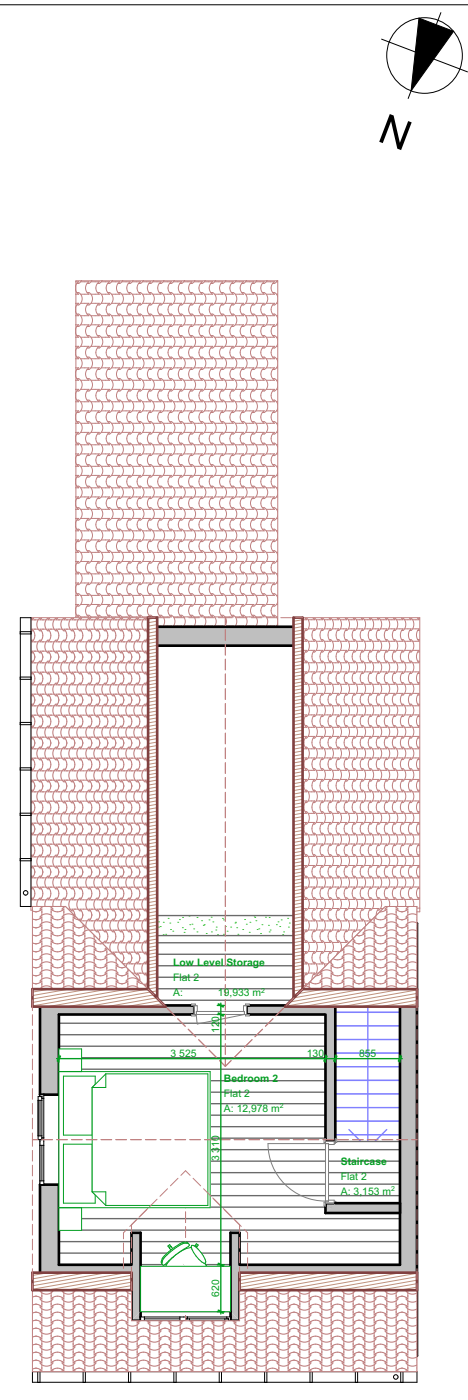

4 Loft Plan proposed over existing 1:100

Scale 1:100

Revisions Date

All dimensions to be checked on site prior to the commencement of any construction. This drawing may not be reproduced in any part or form without the written consent of I.M. Top Construction Ltd

ALL COPYRIGHTS RESERVED

I.M.Top Construction Ltd.

14 Tyberton Place
Reading
Rg1 6ES

office@top-construction.co.uk
www.top-construction.co.uk

Project
Internal alterations
7 Church St, Reading RG1 2SB

Client
David Jenkins

Title
Proposed over existing Plans 1:100

Drawn Scale Date
Irek As shown 2018-05-30

Drawing No
180530_01.13@A4

Rev
R0