



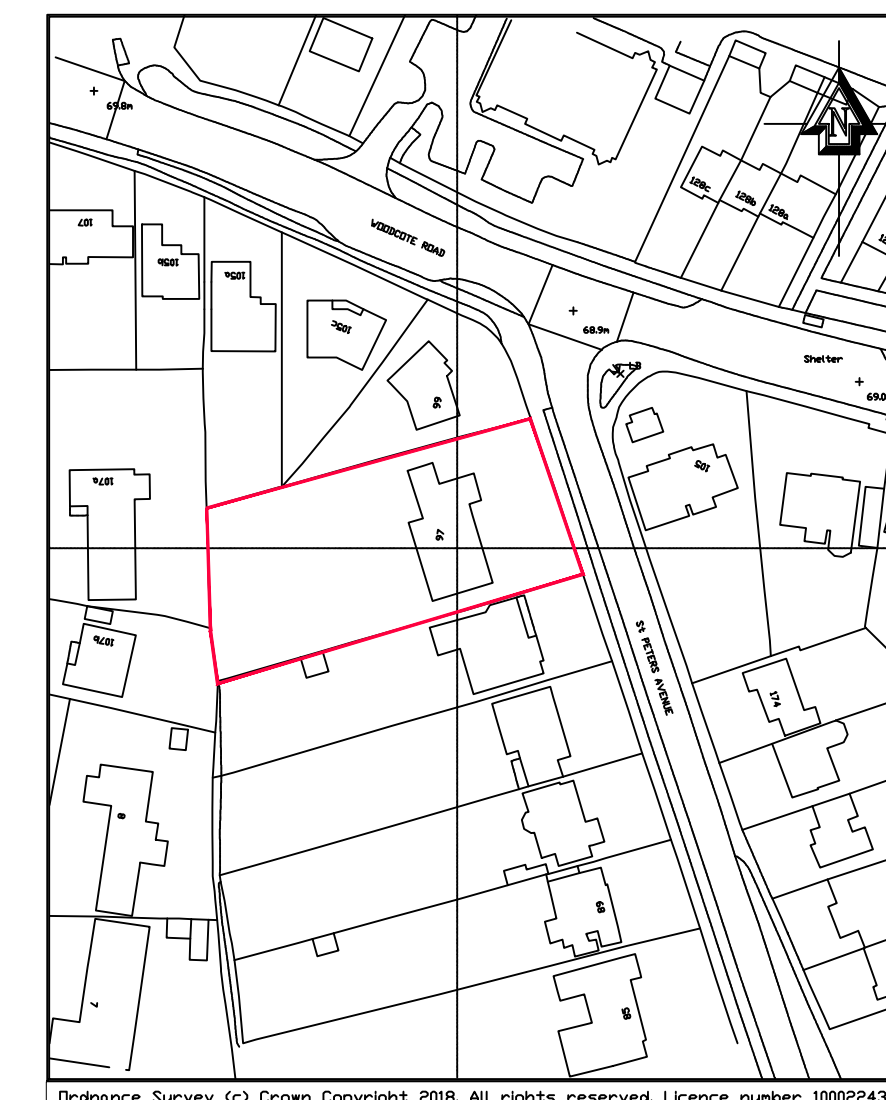

LOCATION PLAN -SCALE 1:1250

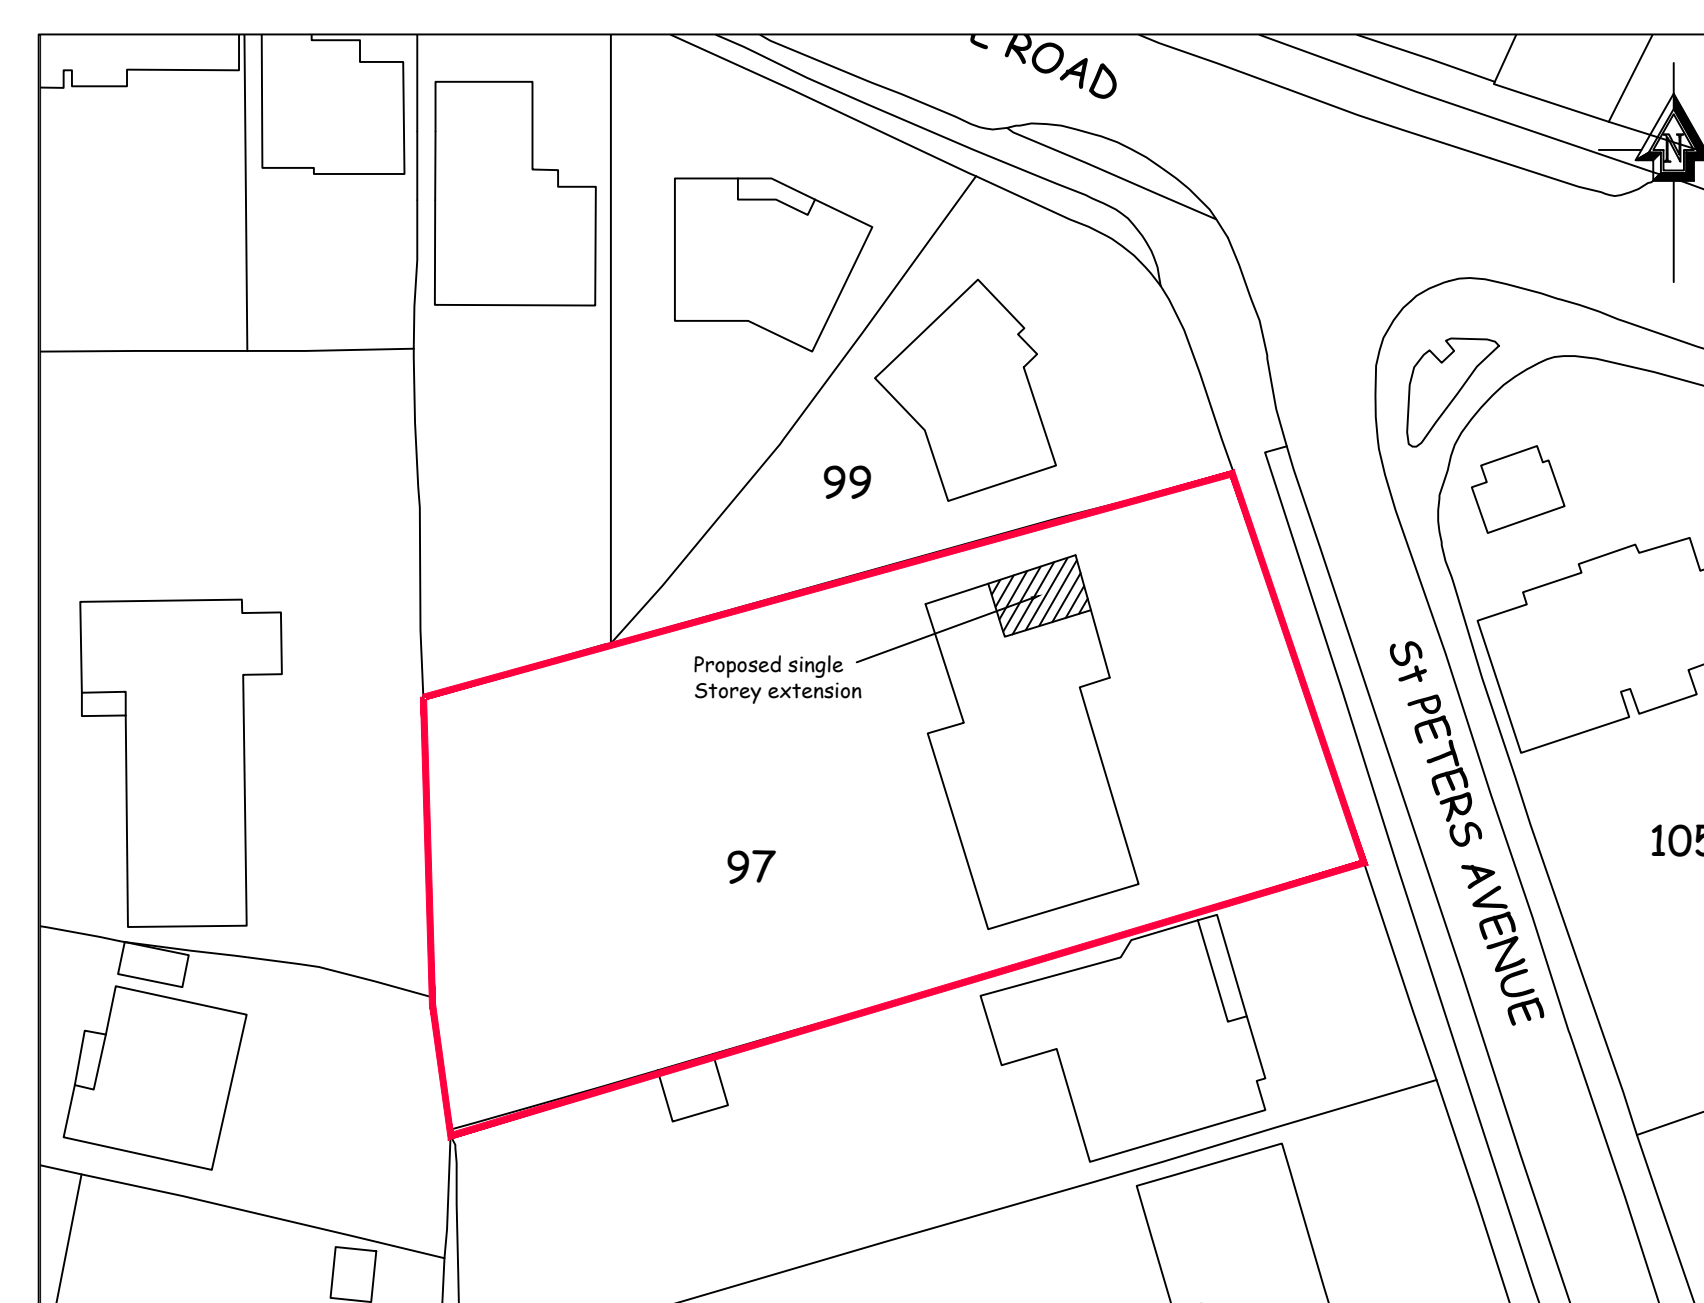

SITE LAYOUT PLAN -SCALE 1:500

Rev.	Date	Amendment
SD Architecture Building Design Service Stones, Ash Park Business Centre, Ash Lane, Little Hampshire, RG26 5EL Tel : 07496 285321 email : sdarchitecturebds@gmail.com		
Client		
Mr A Brophy		
Job		
97 St Peters Road Caversham Reading RG4 7DP		
Title		
Proposed and Existing Plans & Elevations Site and Location Plan		
Date	May 2018	Scale 1:1250, 1:500 & 1:100
Drawing No.		
	AB/PLANS/01	Rev.
		By
		SD

Rev.	Date	Amendment
SD Architecture Building Design Service Studios, Ash Park Business Centre, Ash Lane, Little Hampshire, RG26 5EL Tel : 07496 285321 email : sdarchitecturebds@gmail.com		

Client **Mr A Brophy**

Job	97 St Peters Avenue Caversham Reading RG4 7DP
-----	---

Title	Proposed and Existing Plans & Elevations Site and Location Plan
-------	--

Date	May 2018	Scale	1:1250, 1:500 & 1:100
------	----------	-------	-----------------------

Drawing No. AB/PLANS/01	Rev.	By
		SD