


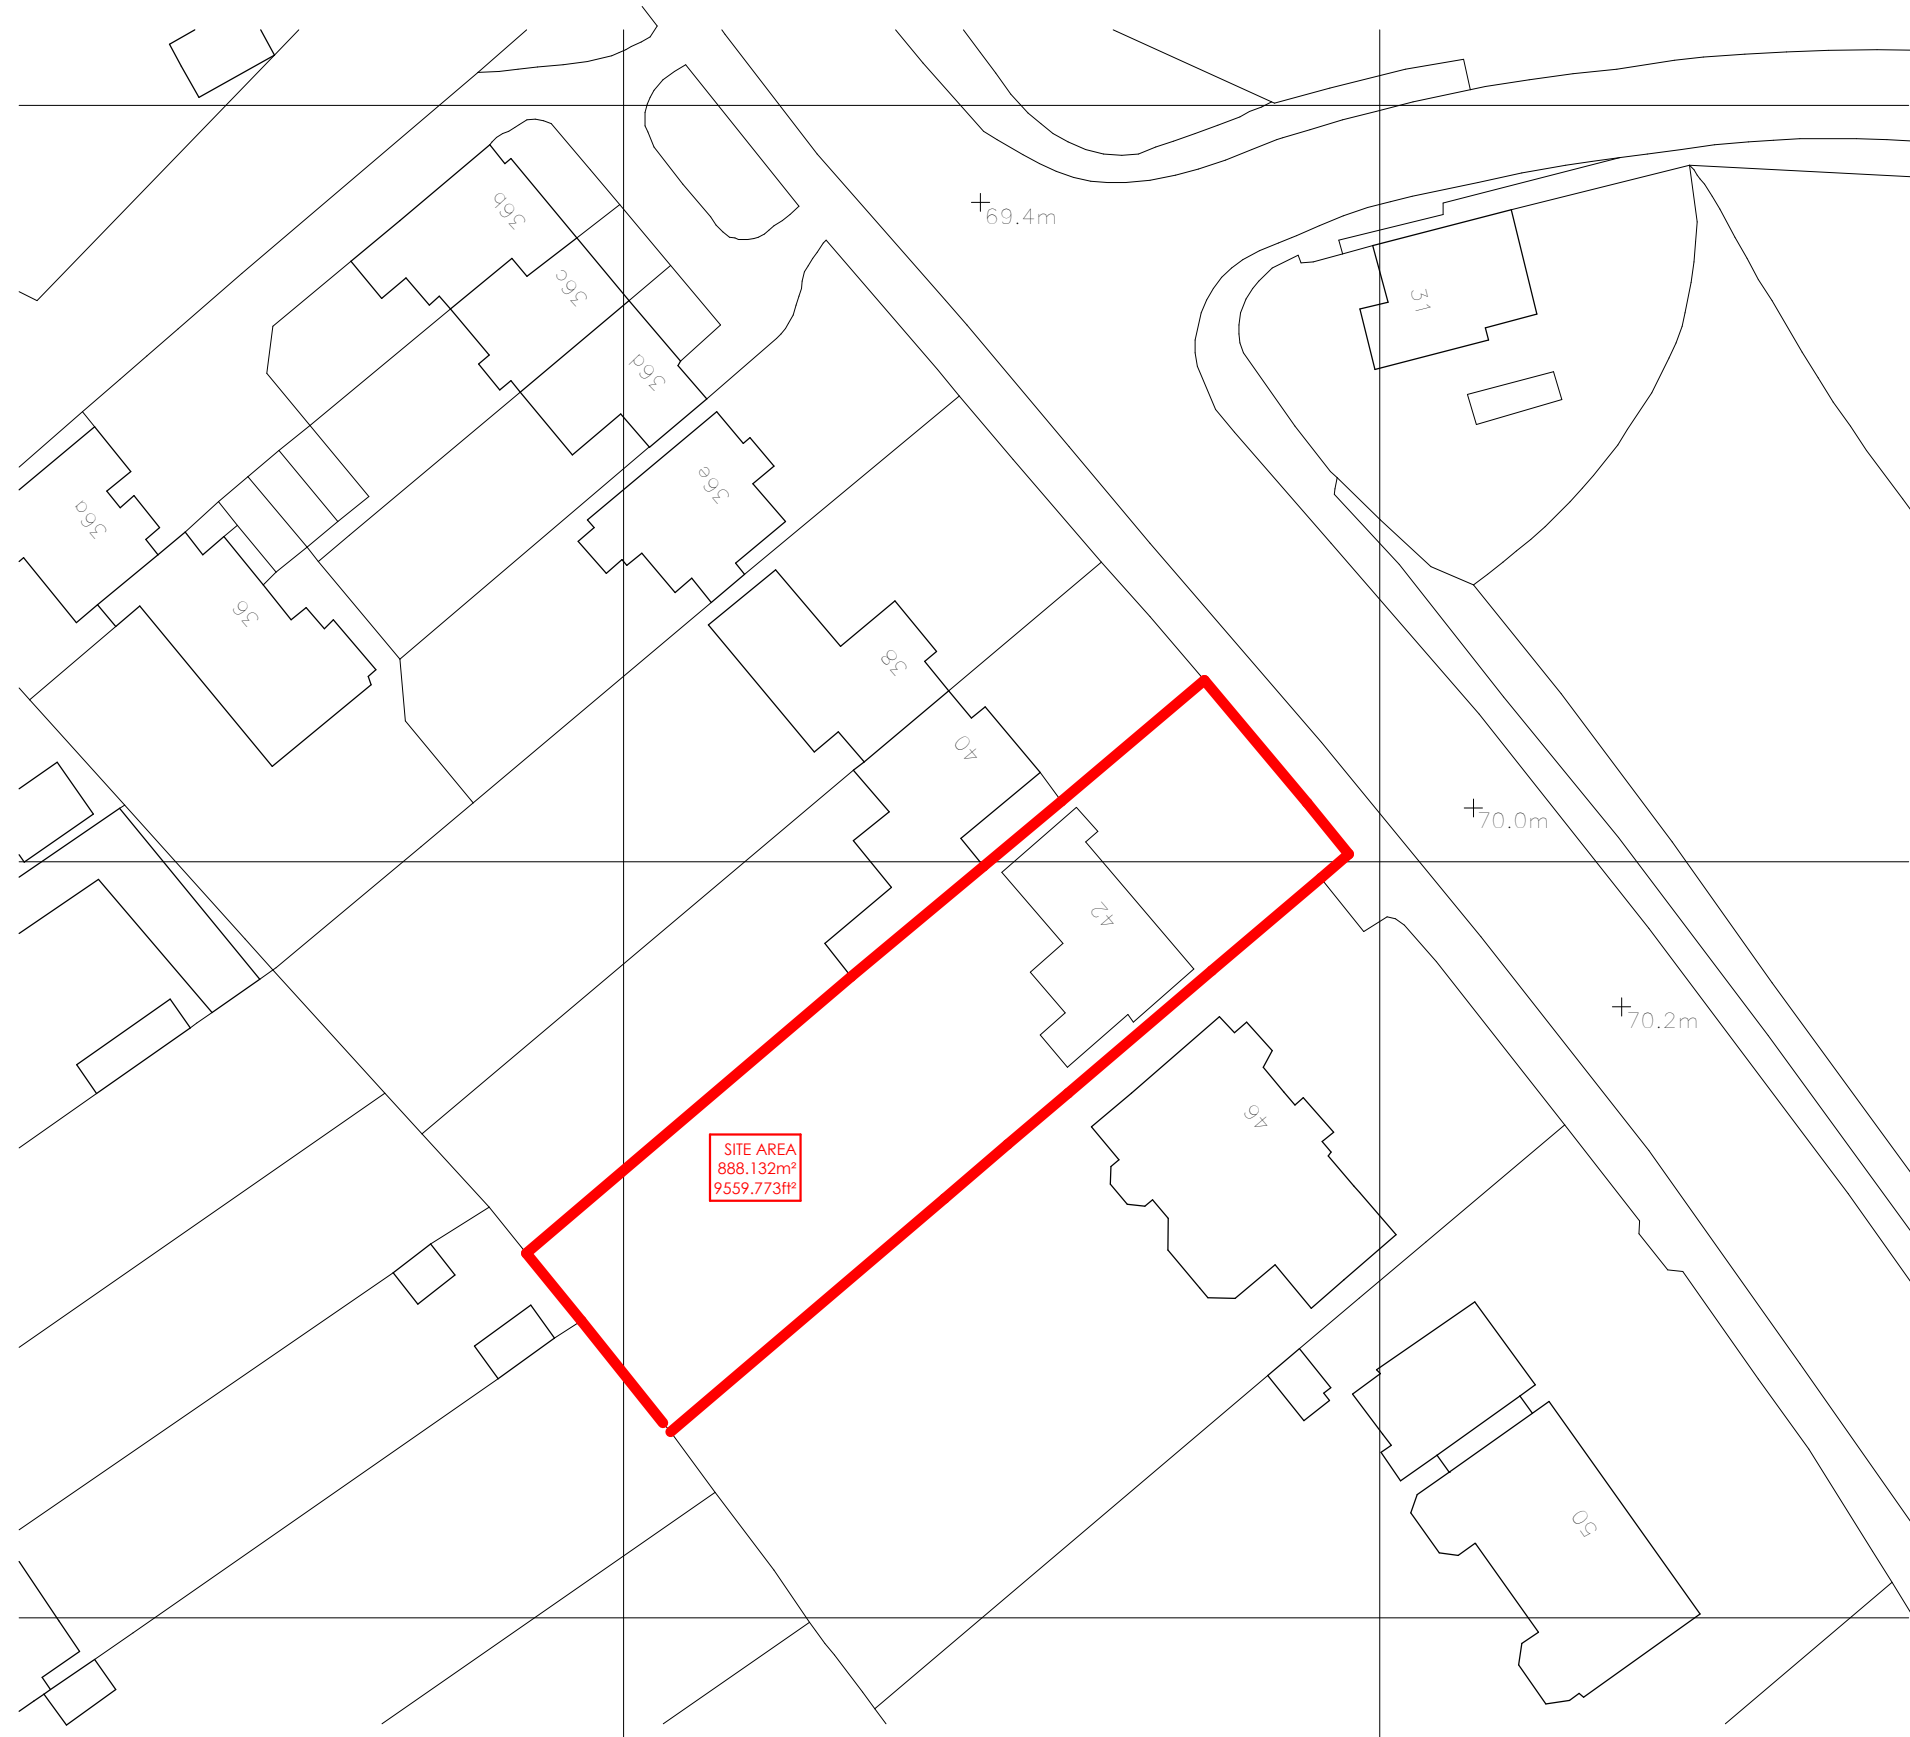

2 Drayton House Court
Dorchester Road
Oxfordshire. OX10 7BG
T: 01865 - 893 900
F: 01865 - 893 901
E: mail@hesterarchitects.co.uk
W: www.hesterarchitects.co.uk

CDM NOTES:
CDM REGULATION 2007 : DESIGNERS NOTES ON SIGNIFICANT RESIDUAL RISKS
In preparing this design Hester Architects have attempted to avoid using materials and techniques which could cause future hazards whilst constructing, using, maintaining or de-commissioning the building.
The following risks could not be designed out and should be carefully monitored on site during the construction period and during any future maintenance of the structure. These notes relate solely to information shown on this drawing. Only significant risks which are considered to be unusual, or unlikely to be obvious to a competent contractor or other designer will be highlighted. This information is subject to revision as design develops.
Particularly hazardous areas are highlighted with  on the drawing

FOR PLANNING

Revision	Date	Notes
----------	------	-------

For Mohammed Arif
Project 42 Shinfield Road

Drawing Title
Location Plan

This document is the Copyright work of hester architects ltd. unless formally assigned in writing.
Scale 1 : 500 @ A3
Drawn by Date Checked
MAF 18.01.2018
Job No. Drawing No. Rev.
17073 2-001