




No.	Revision	Date
-	-	-

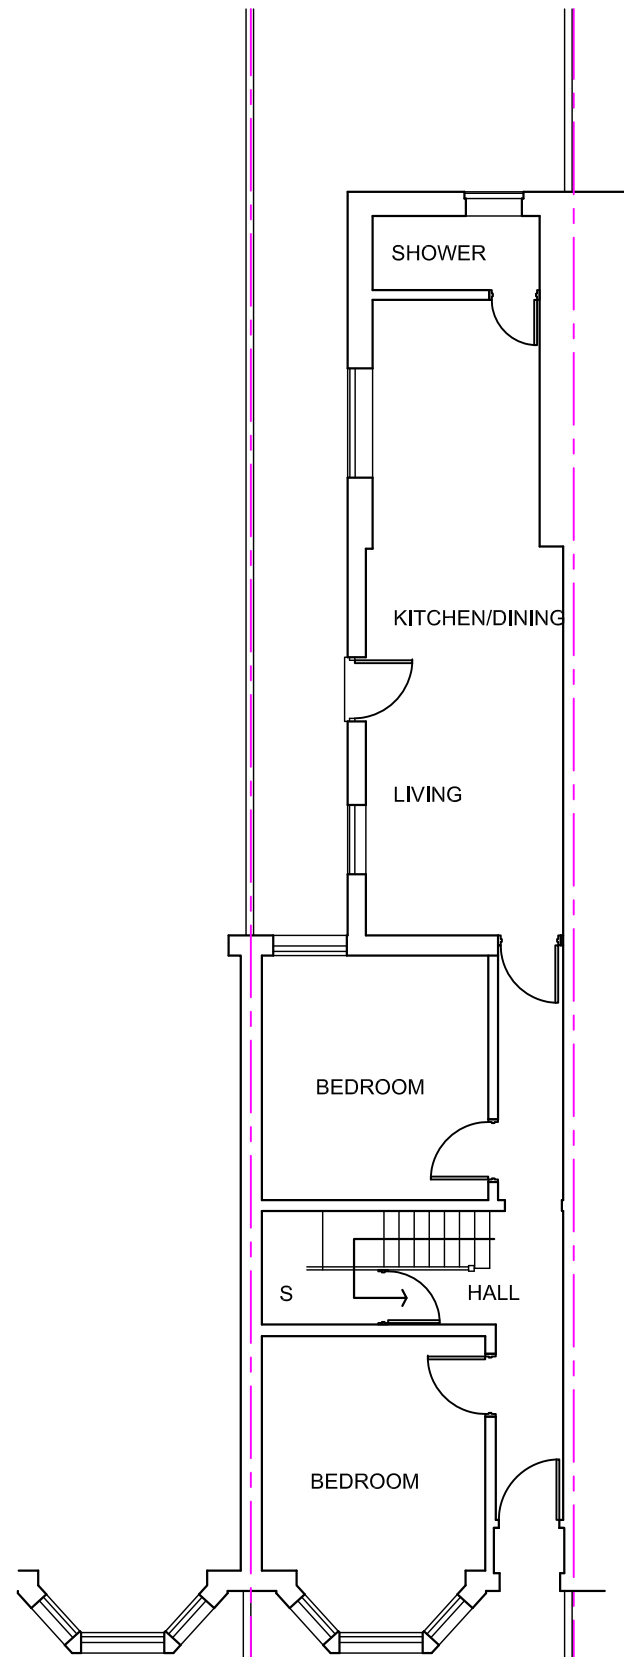

GROUND FLOOR PLAN

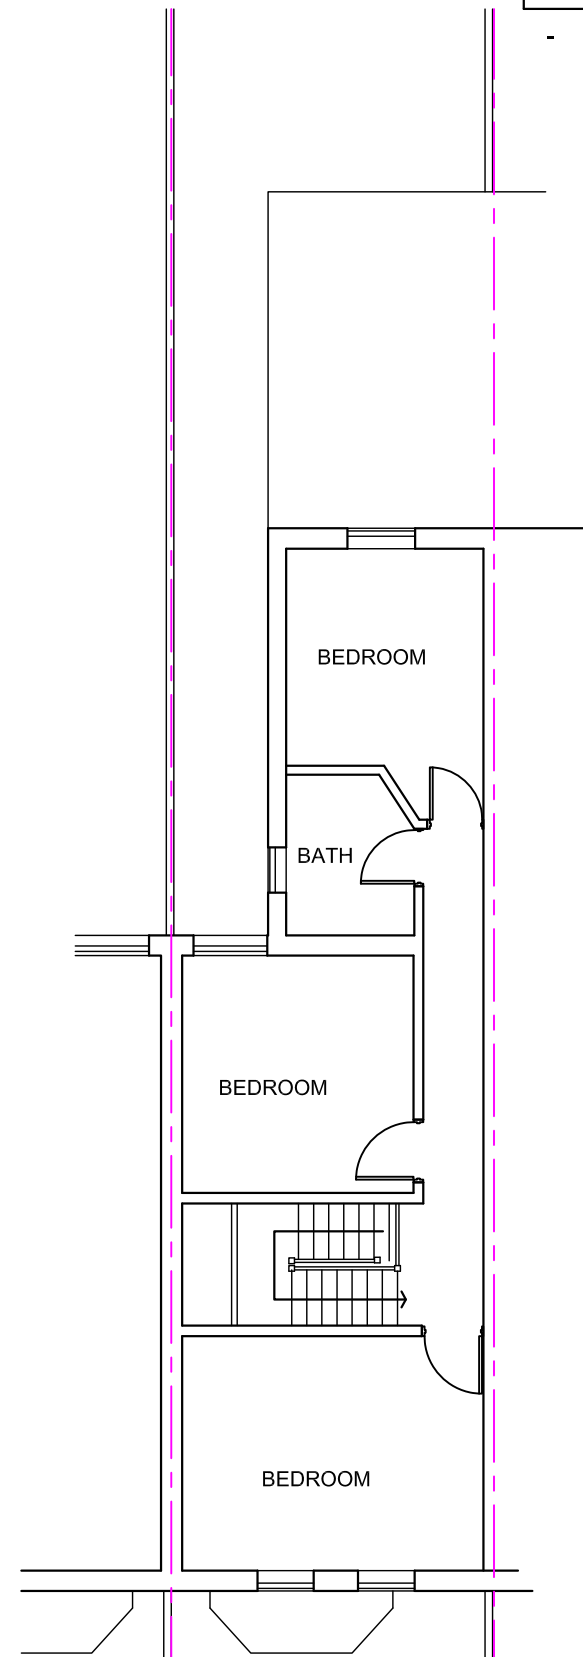

FIRST FLOOR PLAN

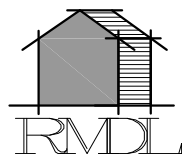

RAMMURTI DESIGN LTD
ARCHITECTURAL & PLANNING SERVICES
268 TILEHURST ROAD, READING RG30 2NE
TEL/FAX:01189510628 MOB:07799883574



Certificate of Lawfulness to confirm use of Dwelling as Home
in Multiple Occupaton
at 18 Norris Road, Reading RG1 5ND
for Mr R Mahal

EXISTING FLOOR PLANS
Scale: 1/100
Date: December 2018 RM-Nor:003 Rev -