



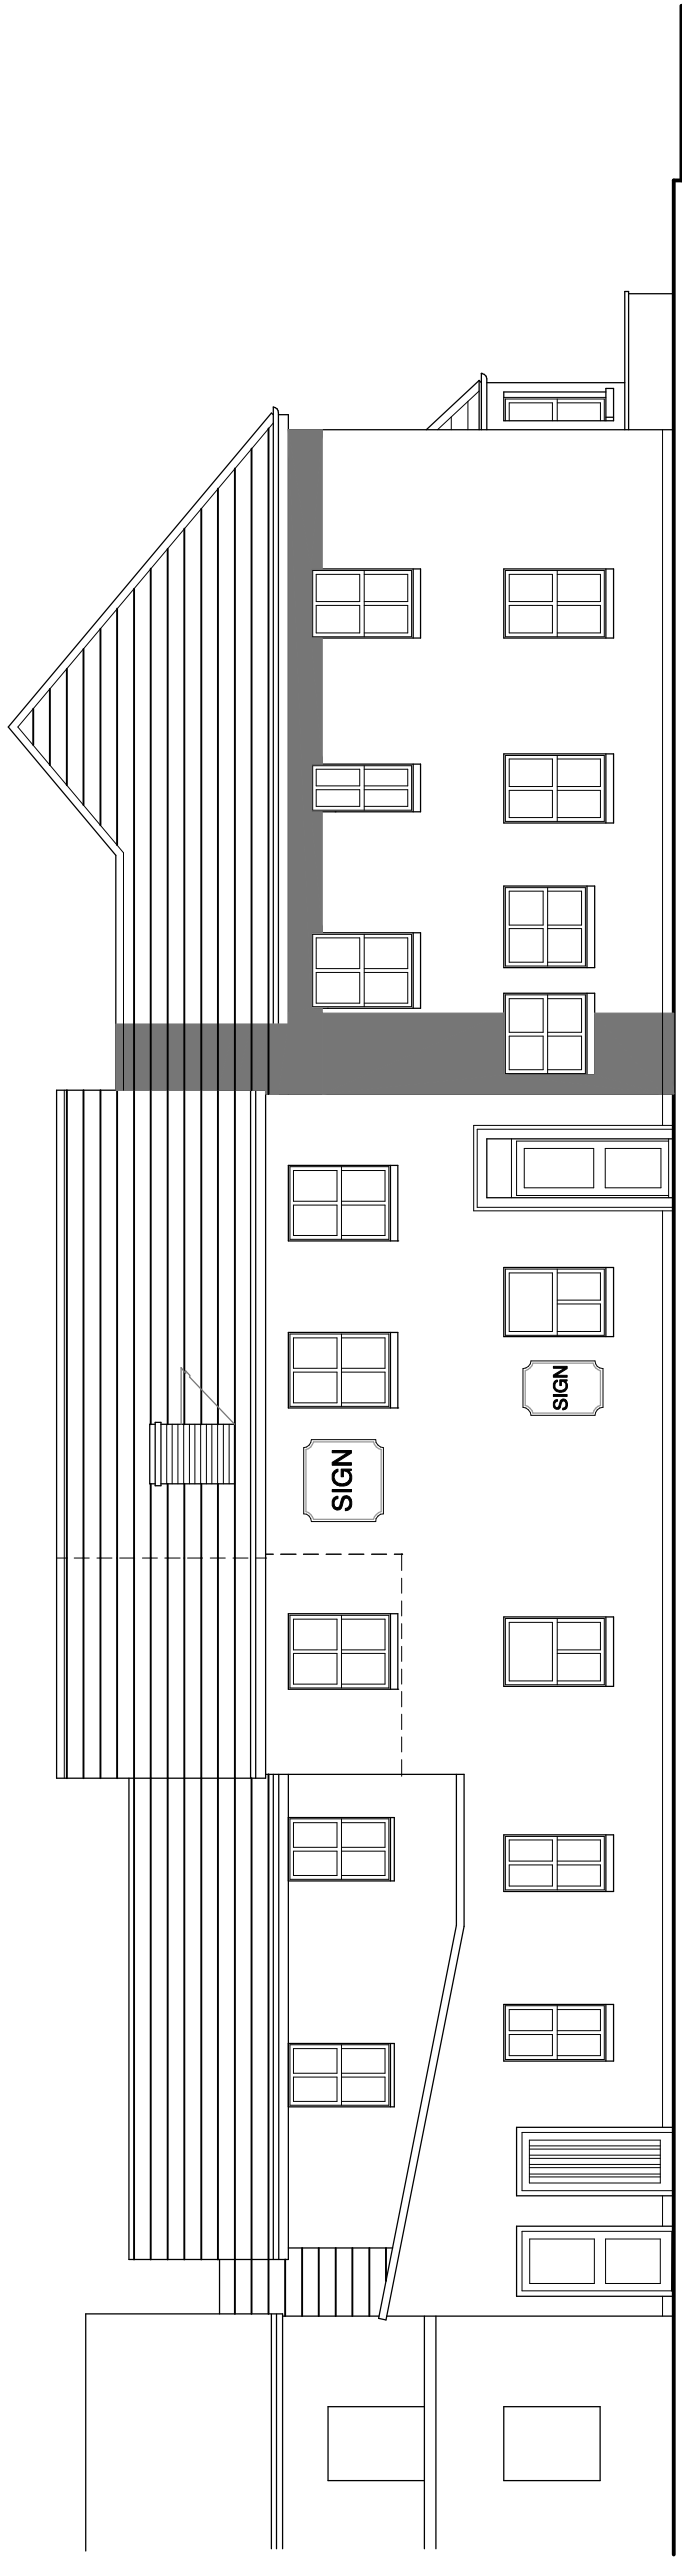

ELDON TERRACE ELEVATION

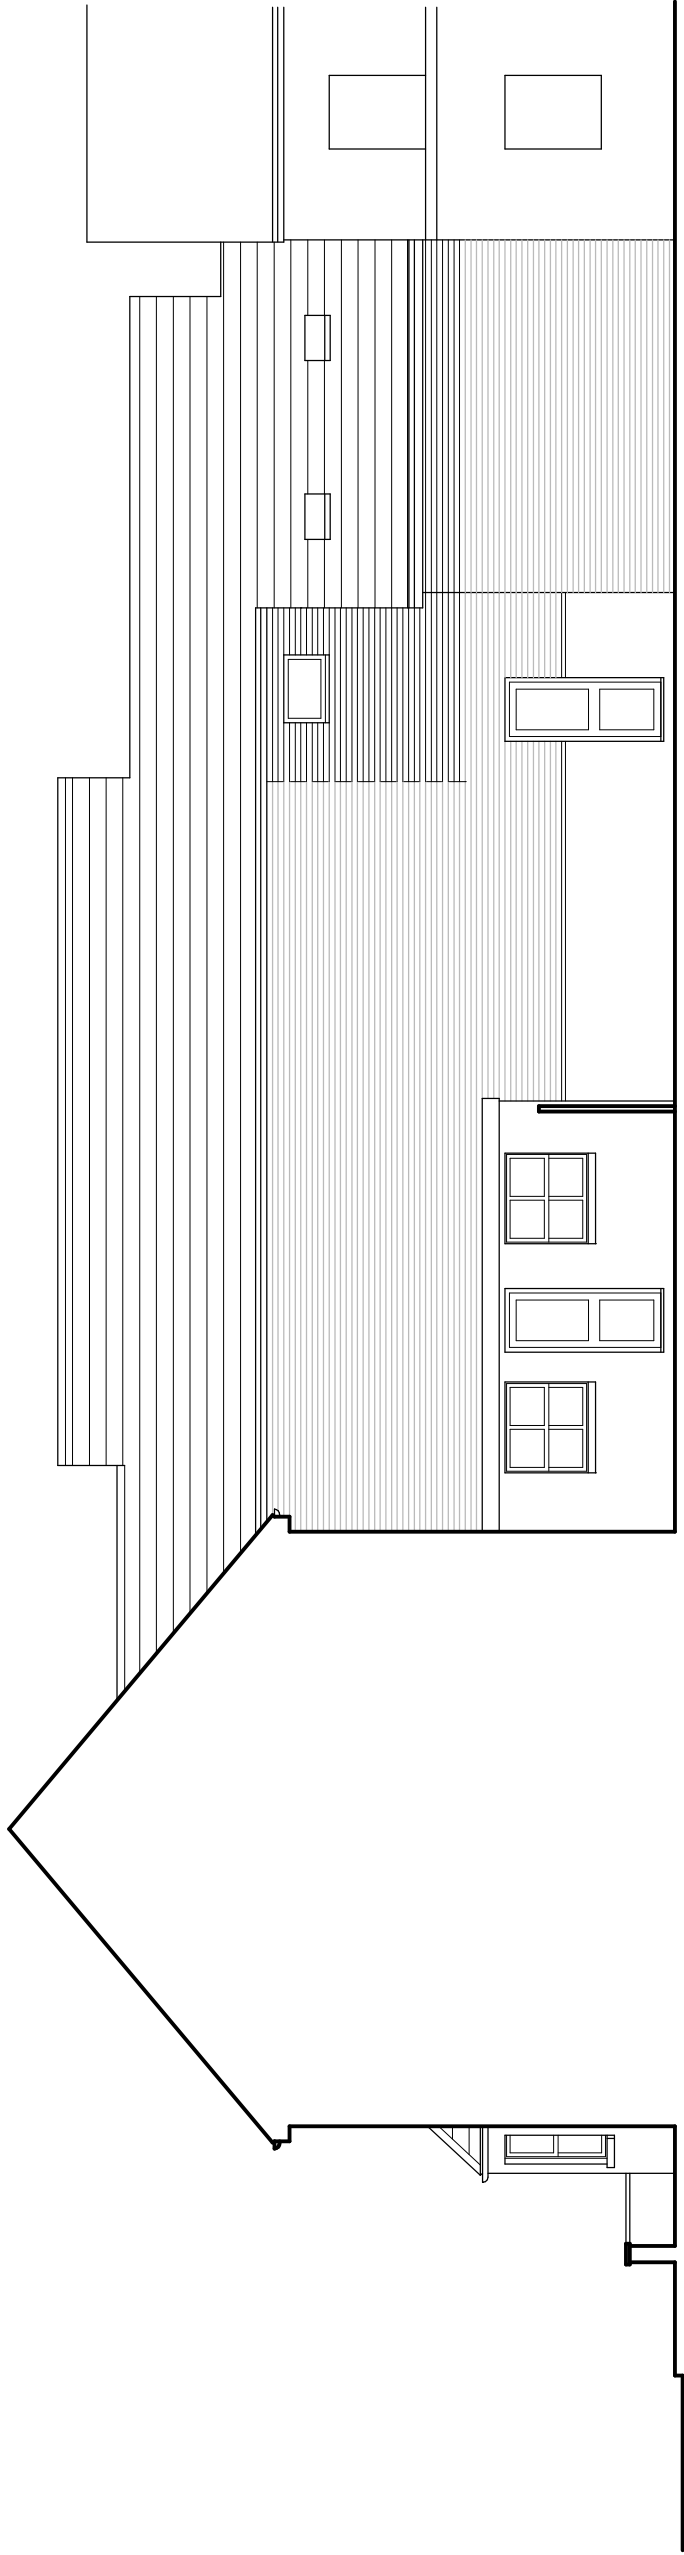

REAR ELEVATION



Job	THE ELDON ARMS ELDON TERRACE READING		Innovative 17 Kingswood Court, Reading RG30 2AU Tel: 0118 4375590/0772538742	
	Client		Date	
	MR S SANDHU		Revisions A 26.05.18 FLAT ROOF REMOVED B 26.05.18 ROOF PROFILE AMENDED C 05.06.18 REAR ELEVATION AMENDED	
Drawing	PROPOSED ELEVATIONS			
Date	DECEMBER 2017	Scale	1:100	Page No. 171201-5C