
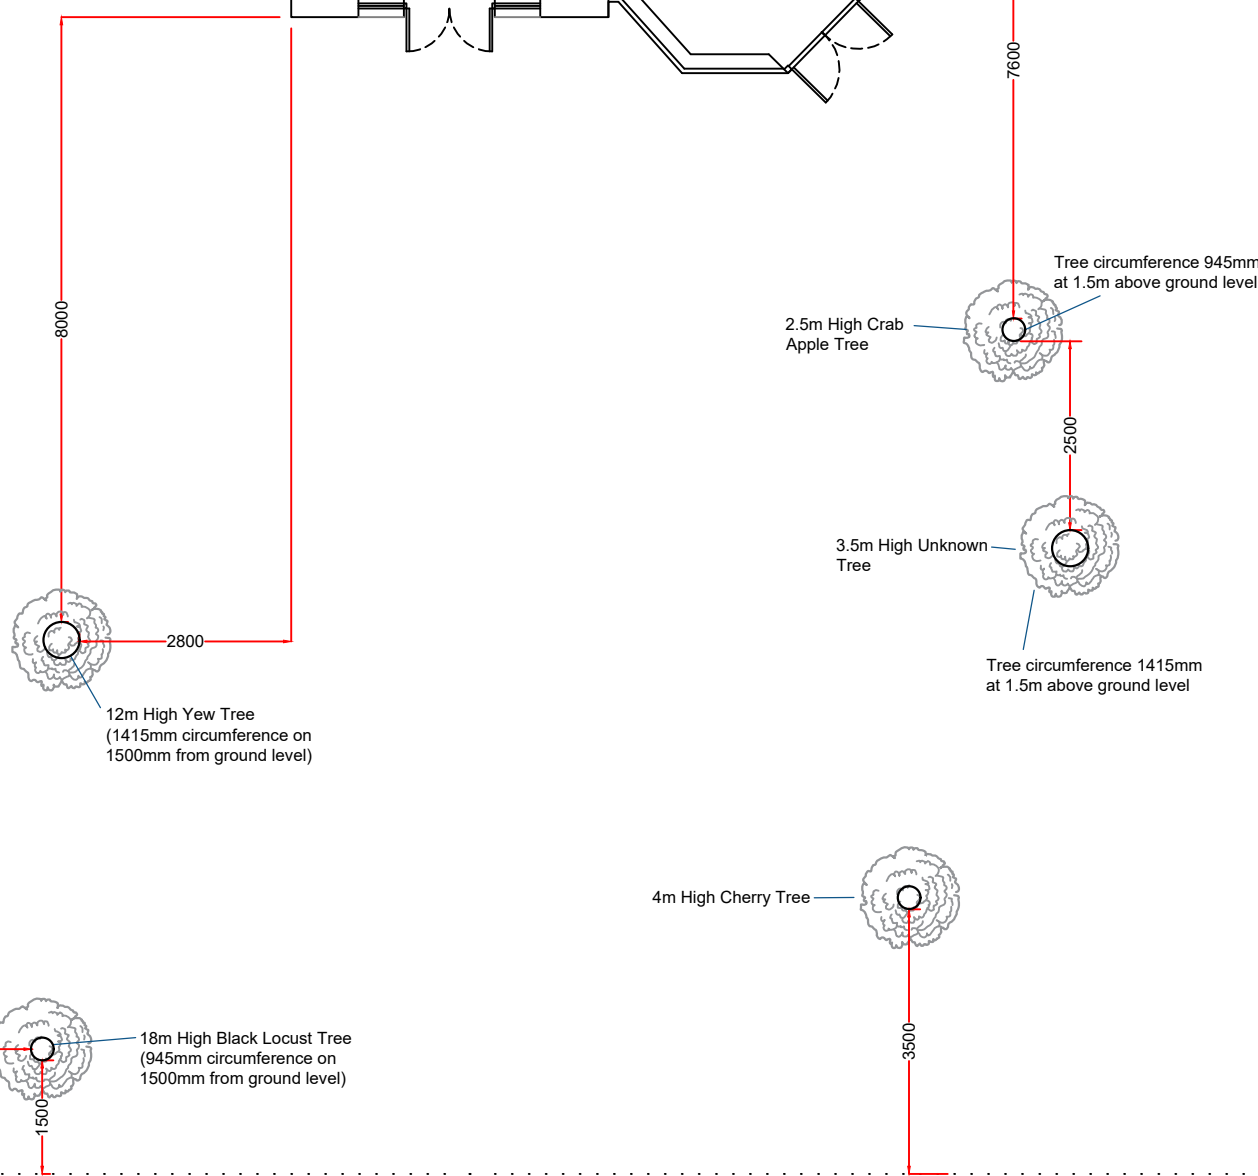


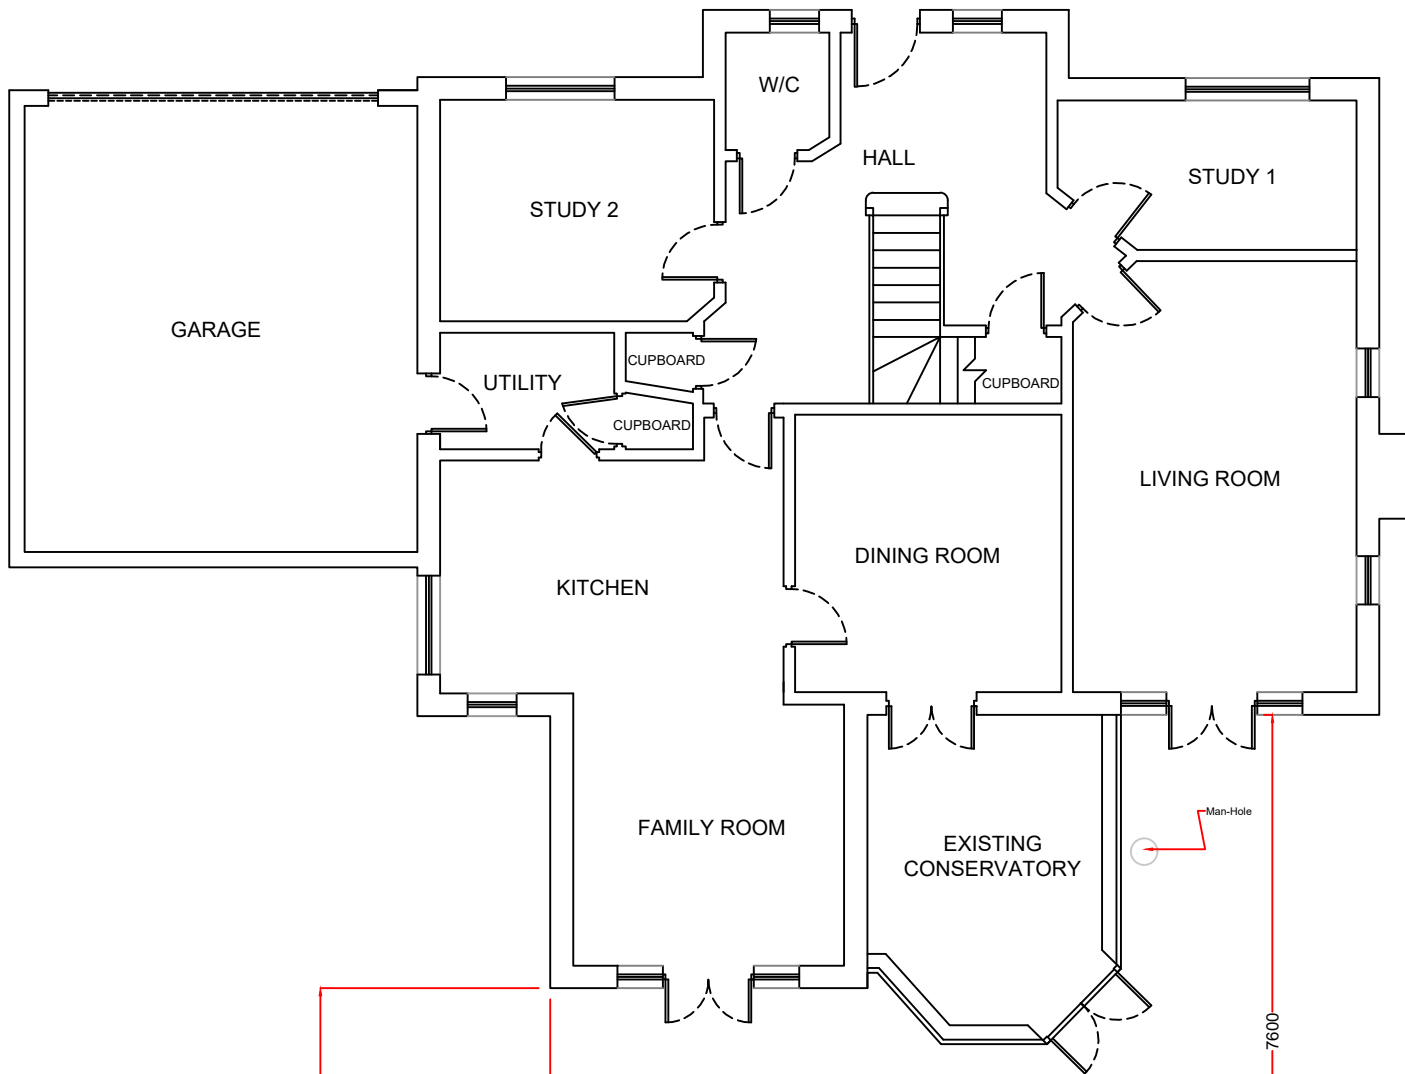

Notes:
Any drawings or plans depicted make no allowance for the provision of any tie bars within the roof of the proposed Living space. This can only be determined once the roof is put into manufacture.

Existing physical barrier to remain

This drawing is the copyright of Anglian Home Improvements and must not be re-issued, loaned or copied without their consent. All dimensions are in millimetres (mm) unless noted otherwise. Do not use for base laying purposes

Produced on A3 paper

B	08/01/18	Additional tree circumferences shown to the 2 nearest trees from property.	SDr
A	18/12/17	Tree circumferences shown to the 2 nearest trees from property.	BN



Drawing title: **Existing Lanscape Plan**

Contract No. : **099/96655** | **Page 2 of 2**

Proposed: PVCu WHITE KNIGHT CONSERVATORY & VERANDAH
At: 17 COPPERFIELDS
READING
BERKSHIRE
RG4 7PQ
For : MR S YOOVIDHYA

Drawers initials: **J.E**

Scale : **1:200**

Date: **22/11/17**

4 3 2 1 0 1:50 Scale Bar 1:100 0 1 2 3 4 5