




- NOTES
- Do not scale for construction purposes.
 - Drawings are for information only and do not constitute a contract.
 - Drawing generated from information received by others and it is the main contractor's responsibility to verify all dimensions and details before construction of works.
 - This is not a full specification of works or material to be supplied.
 - Employment in this project is subject to confirmation with appropriate consultants information where available.
 - Any discrepancy between drawings and/or specifications shall be the responsibility of the main contractor.
 - This drawing has been generated from information received by others and accuracy of information must be checked on site against existing prior to any construction work being undertaken.

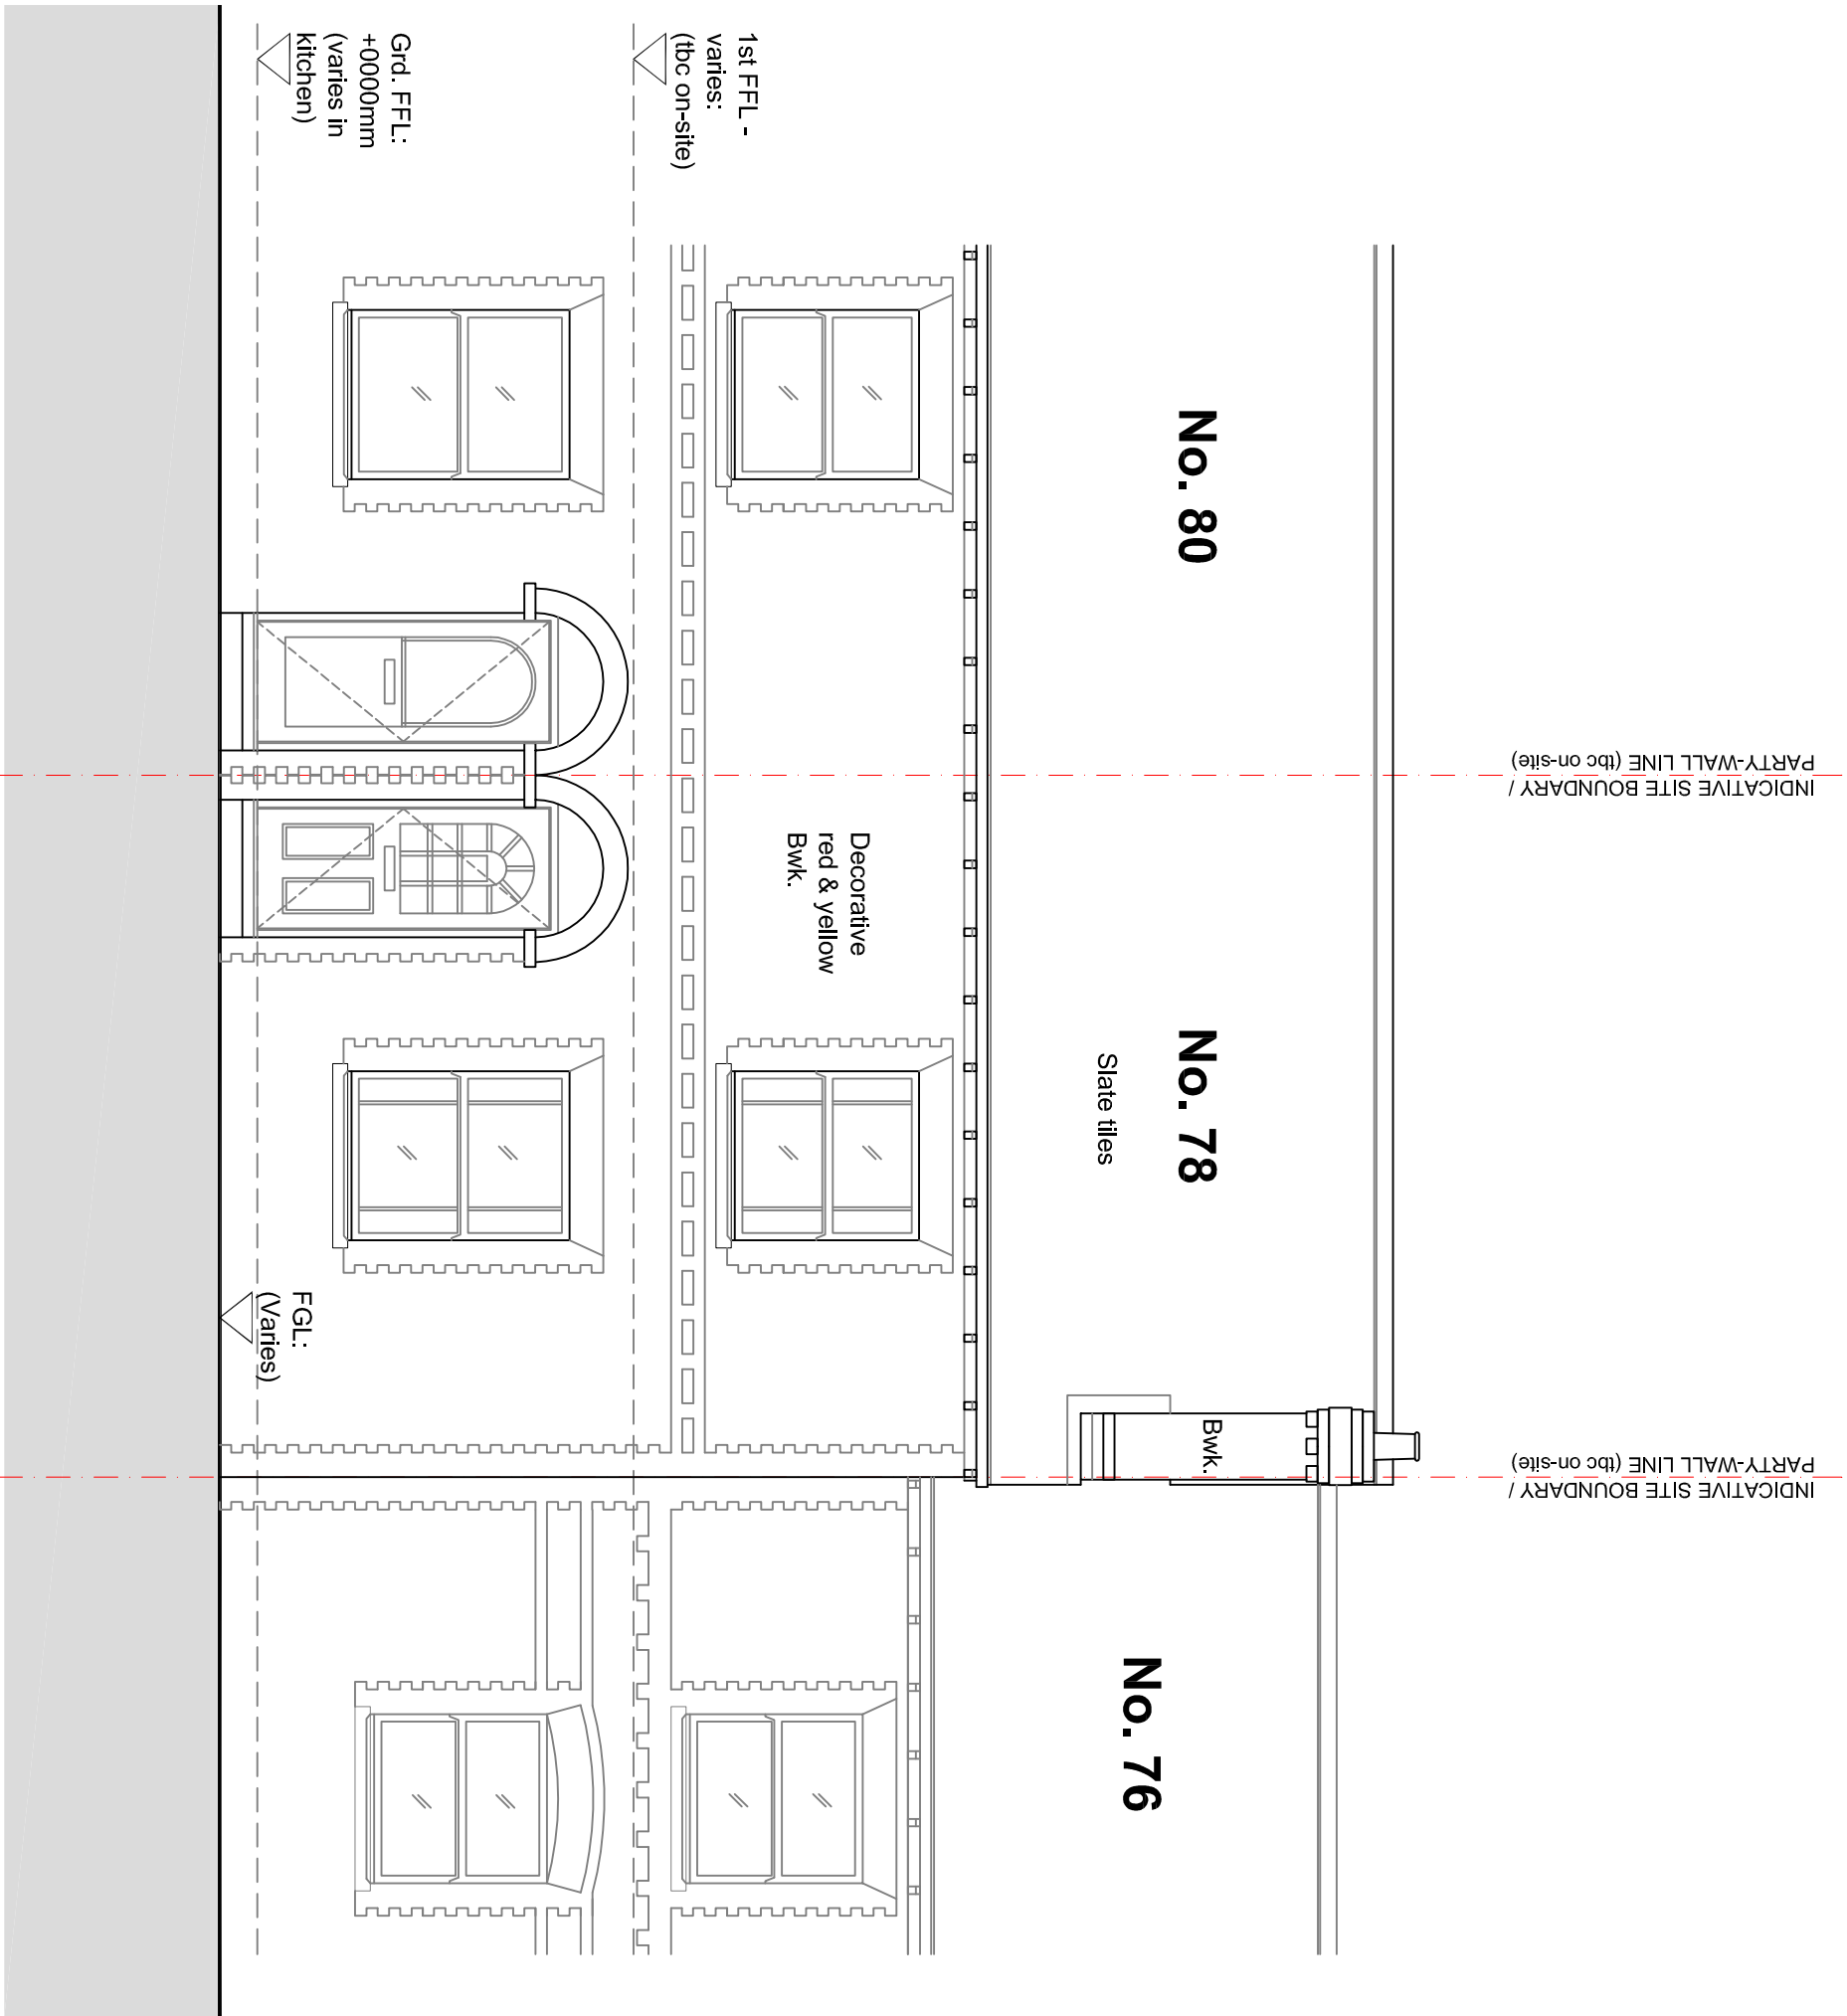


FRONT

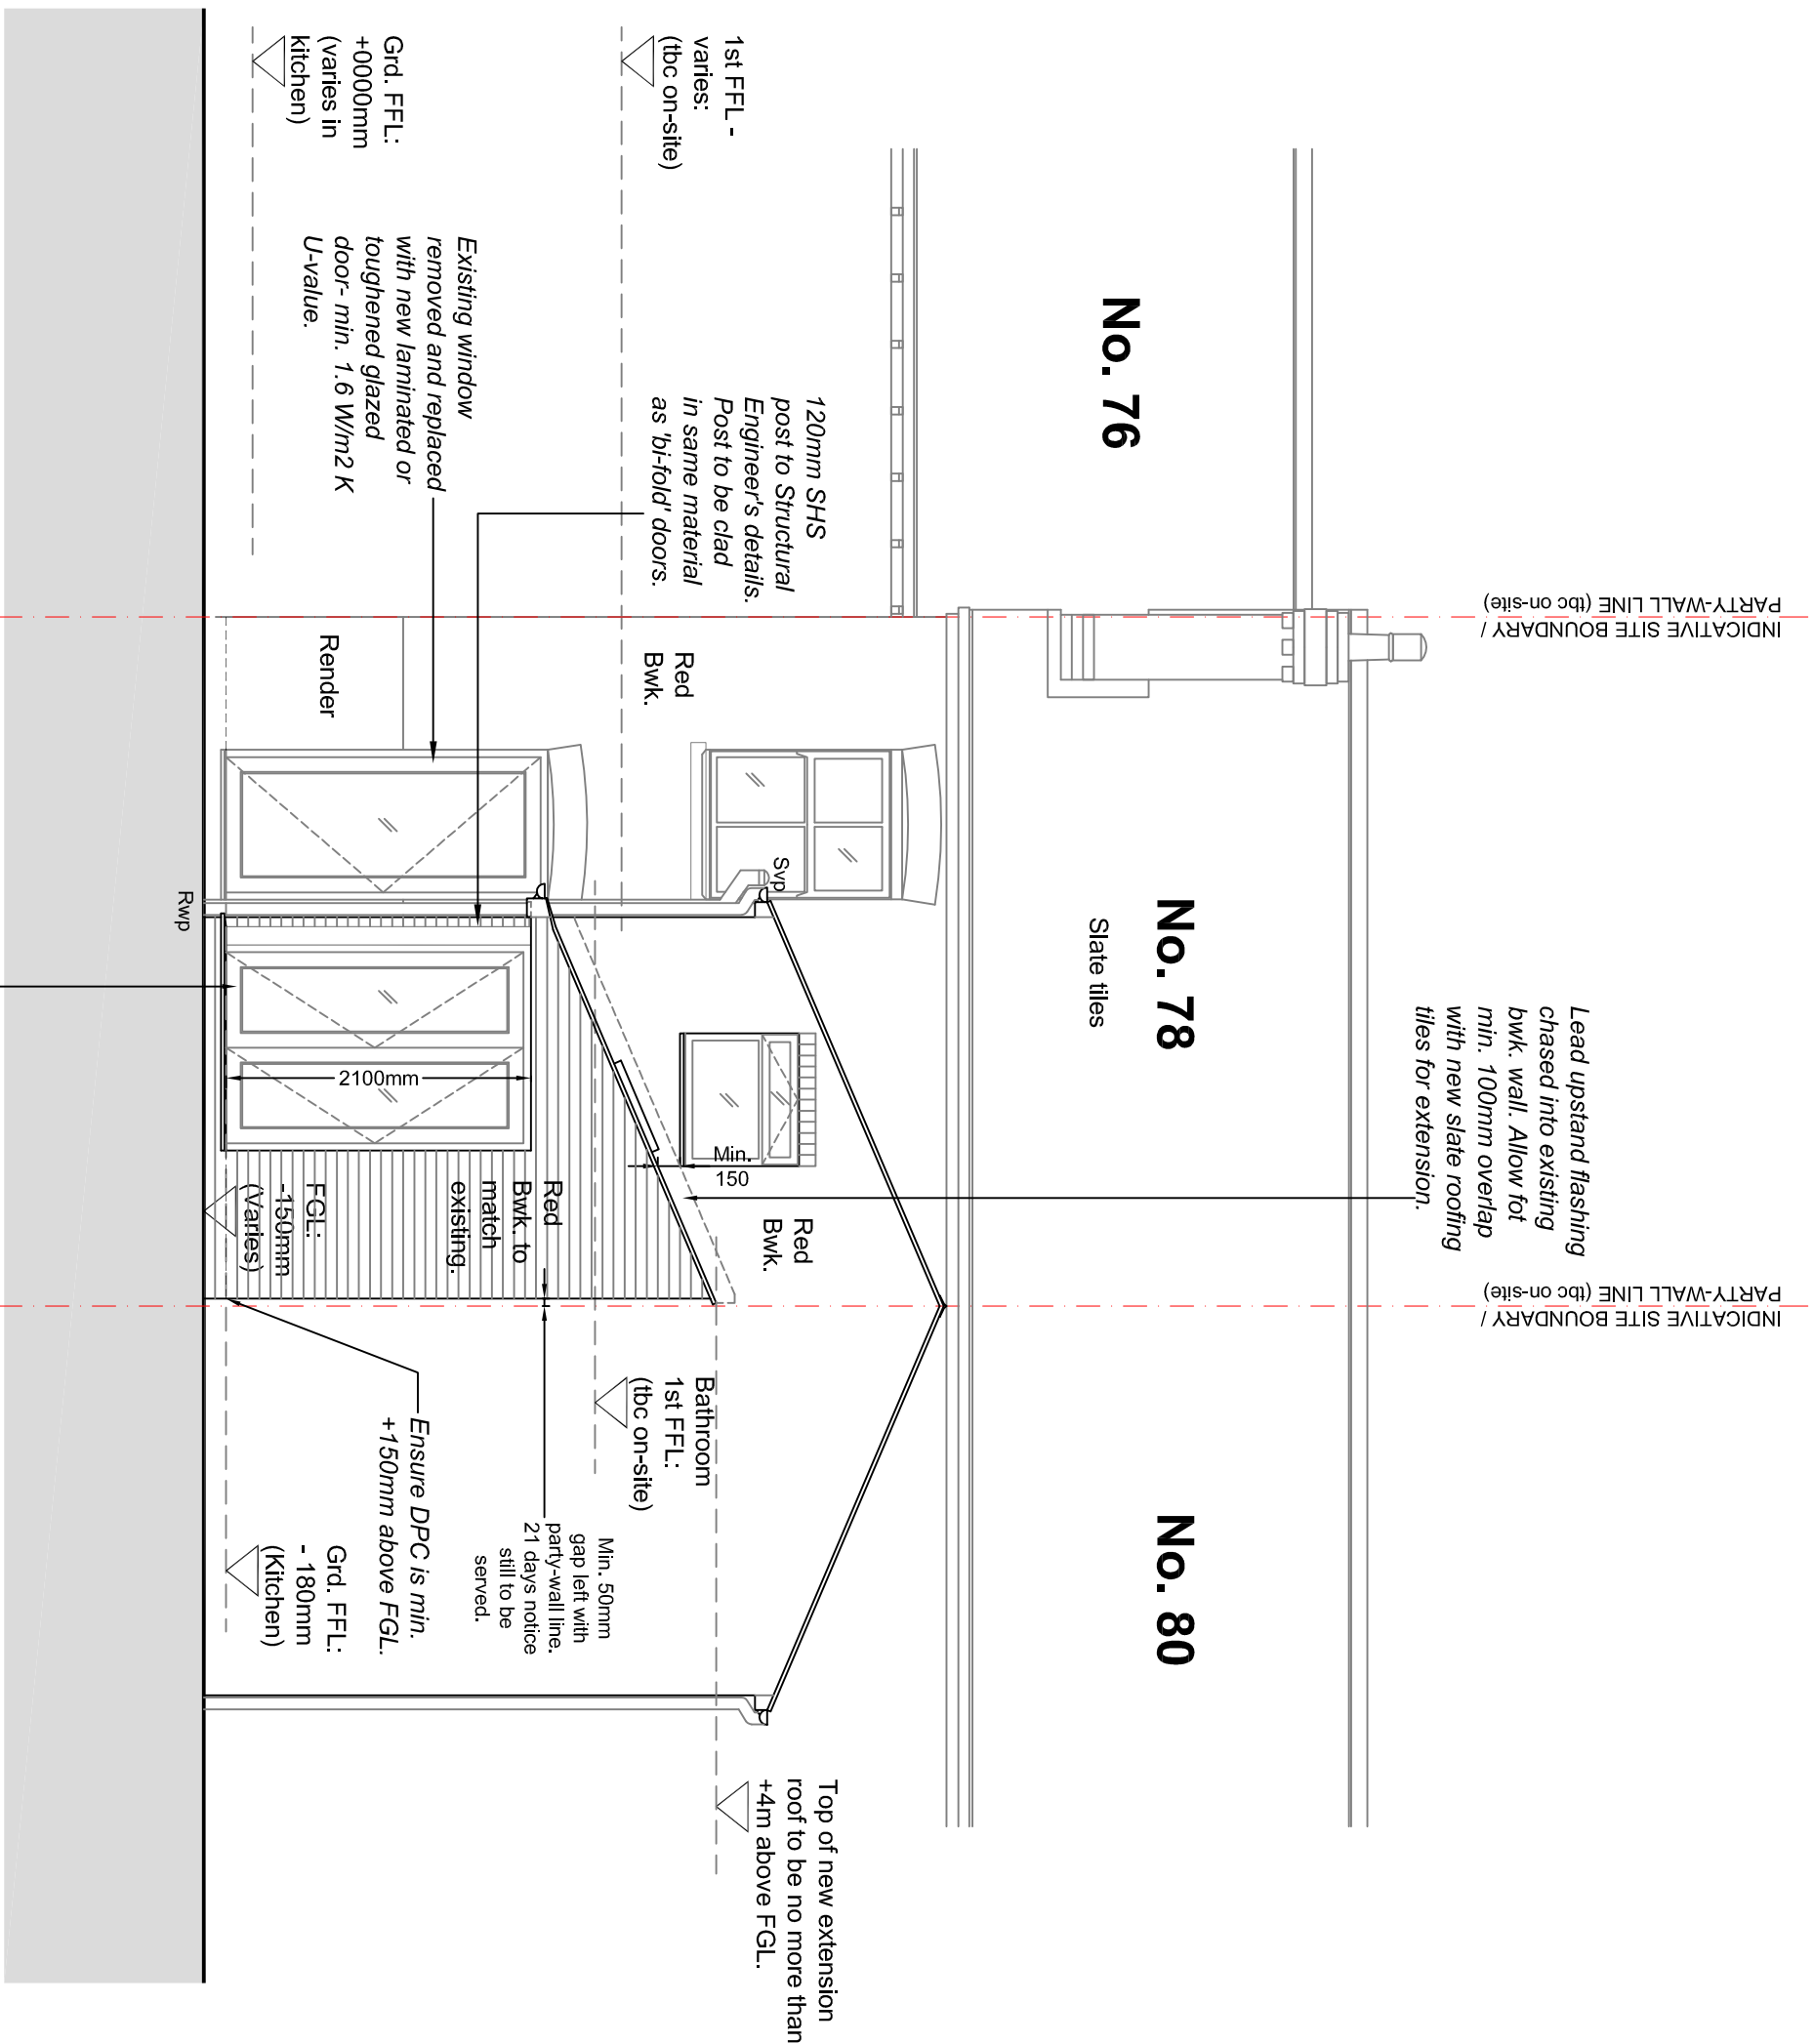

REAR

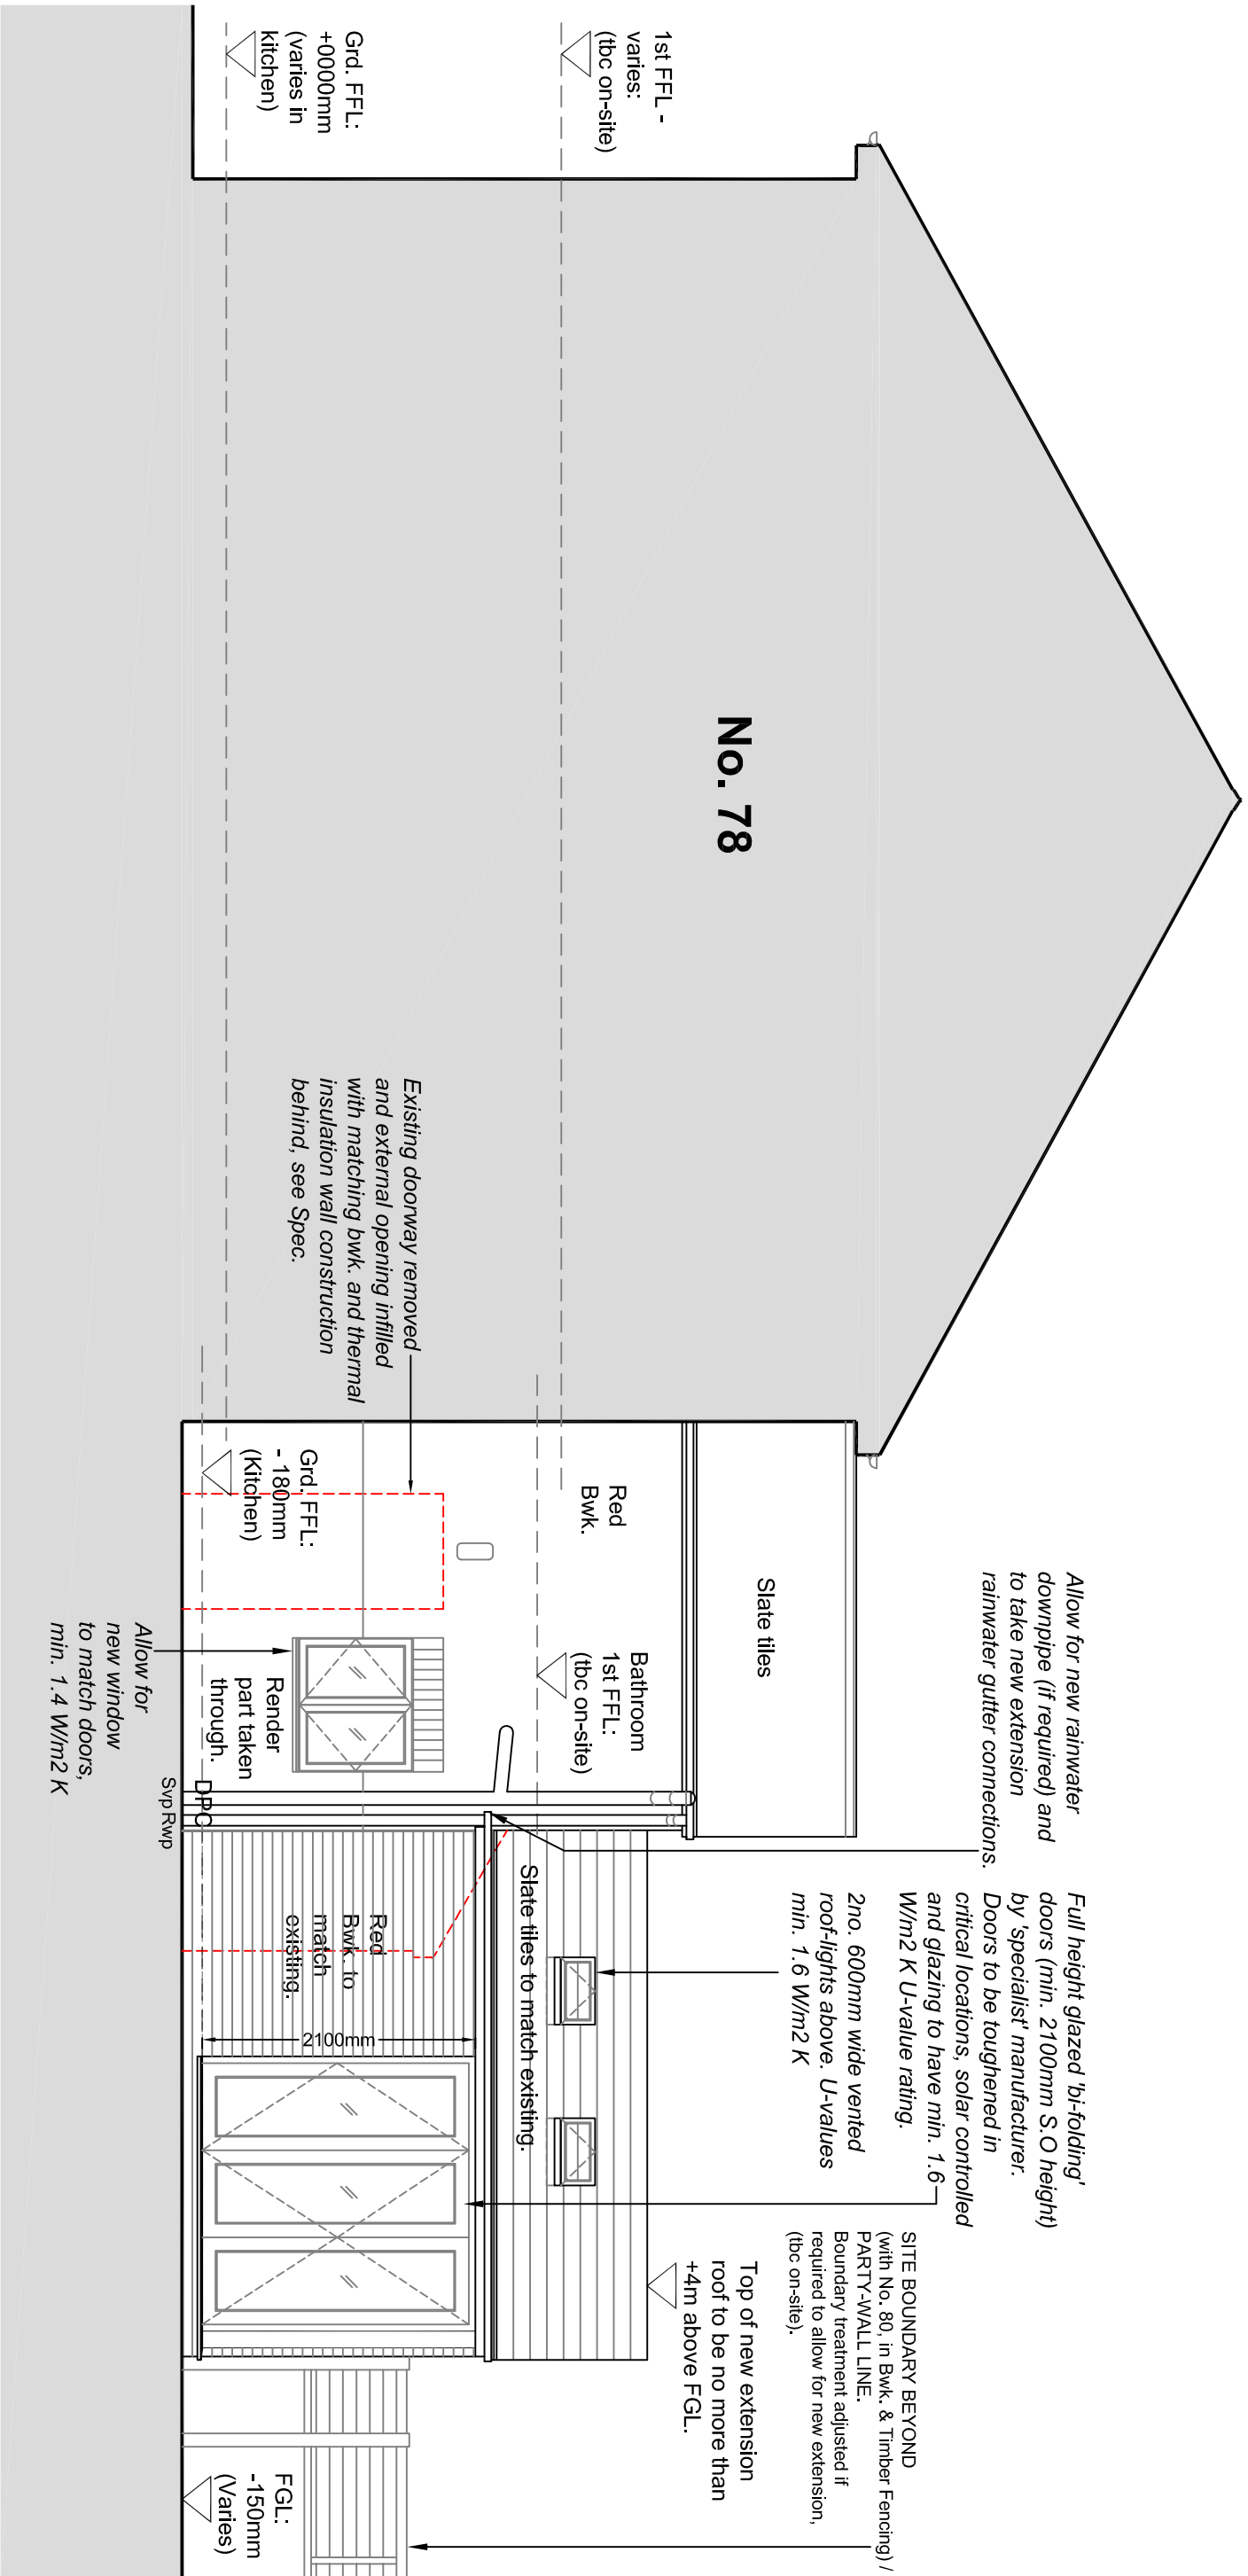

SIDE A

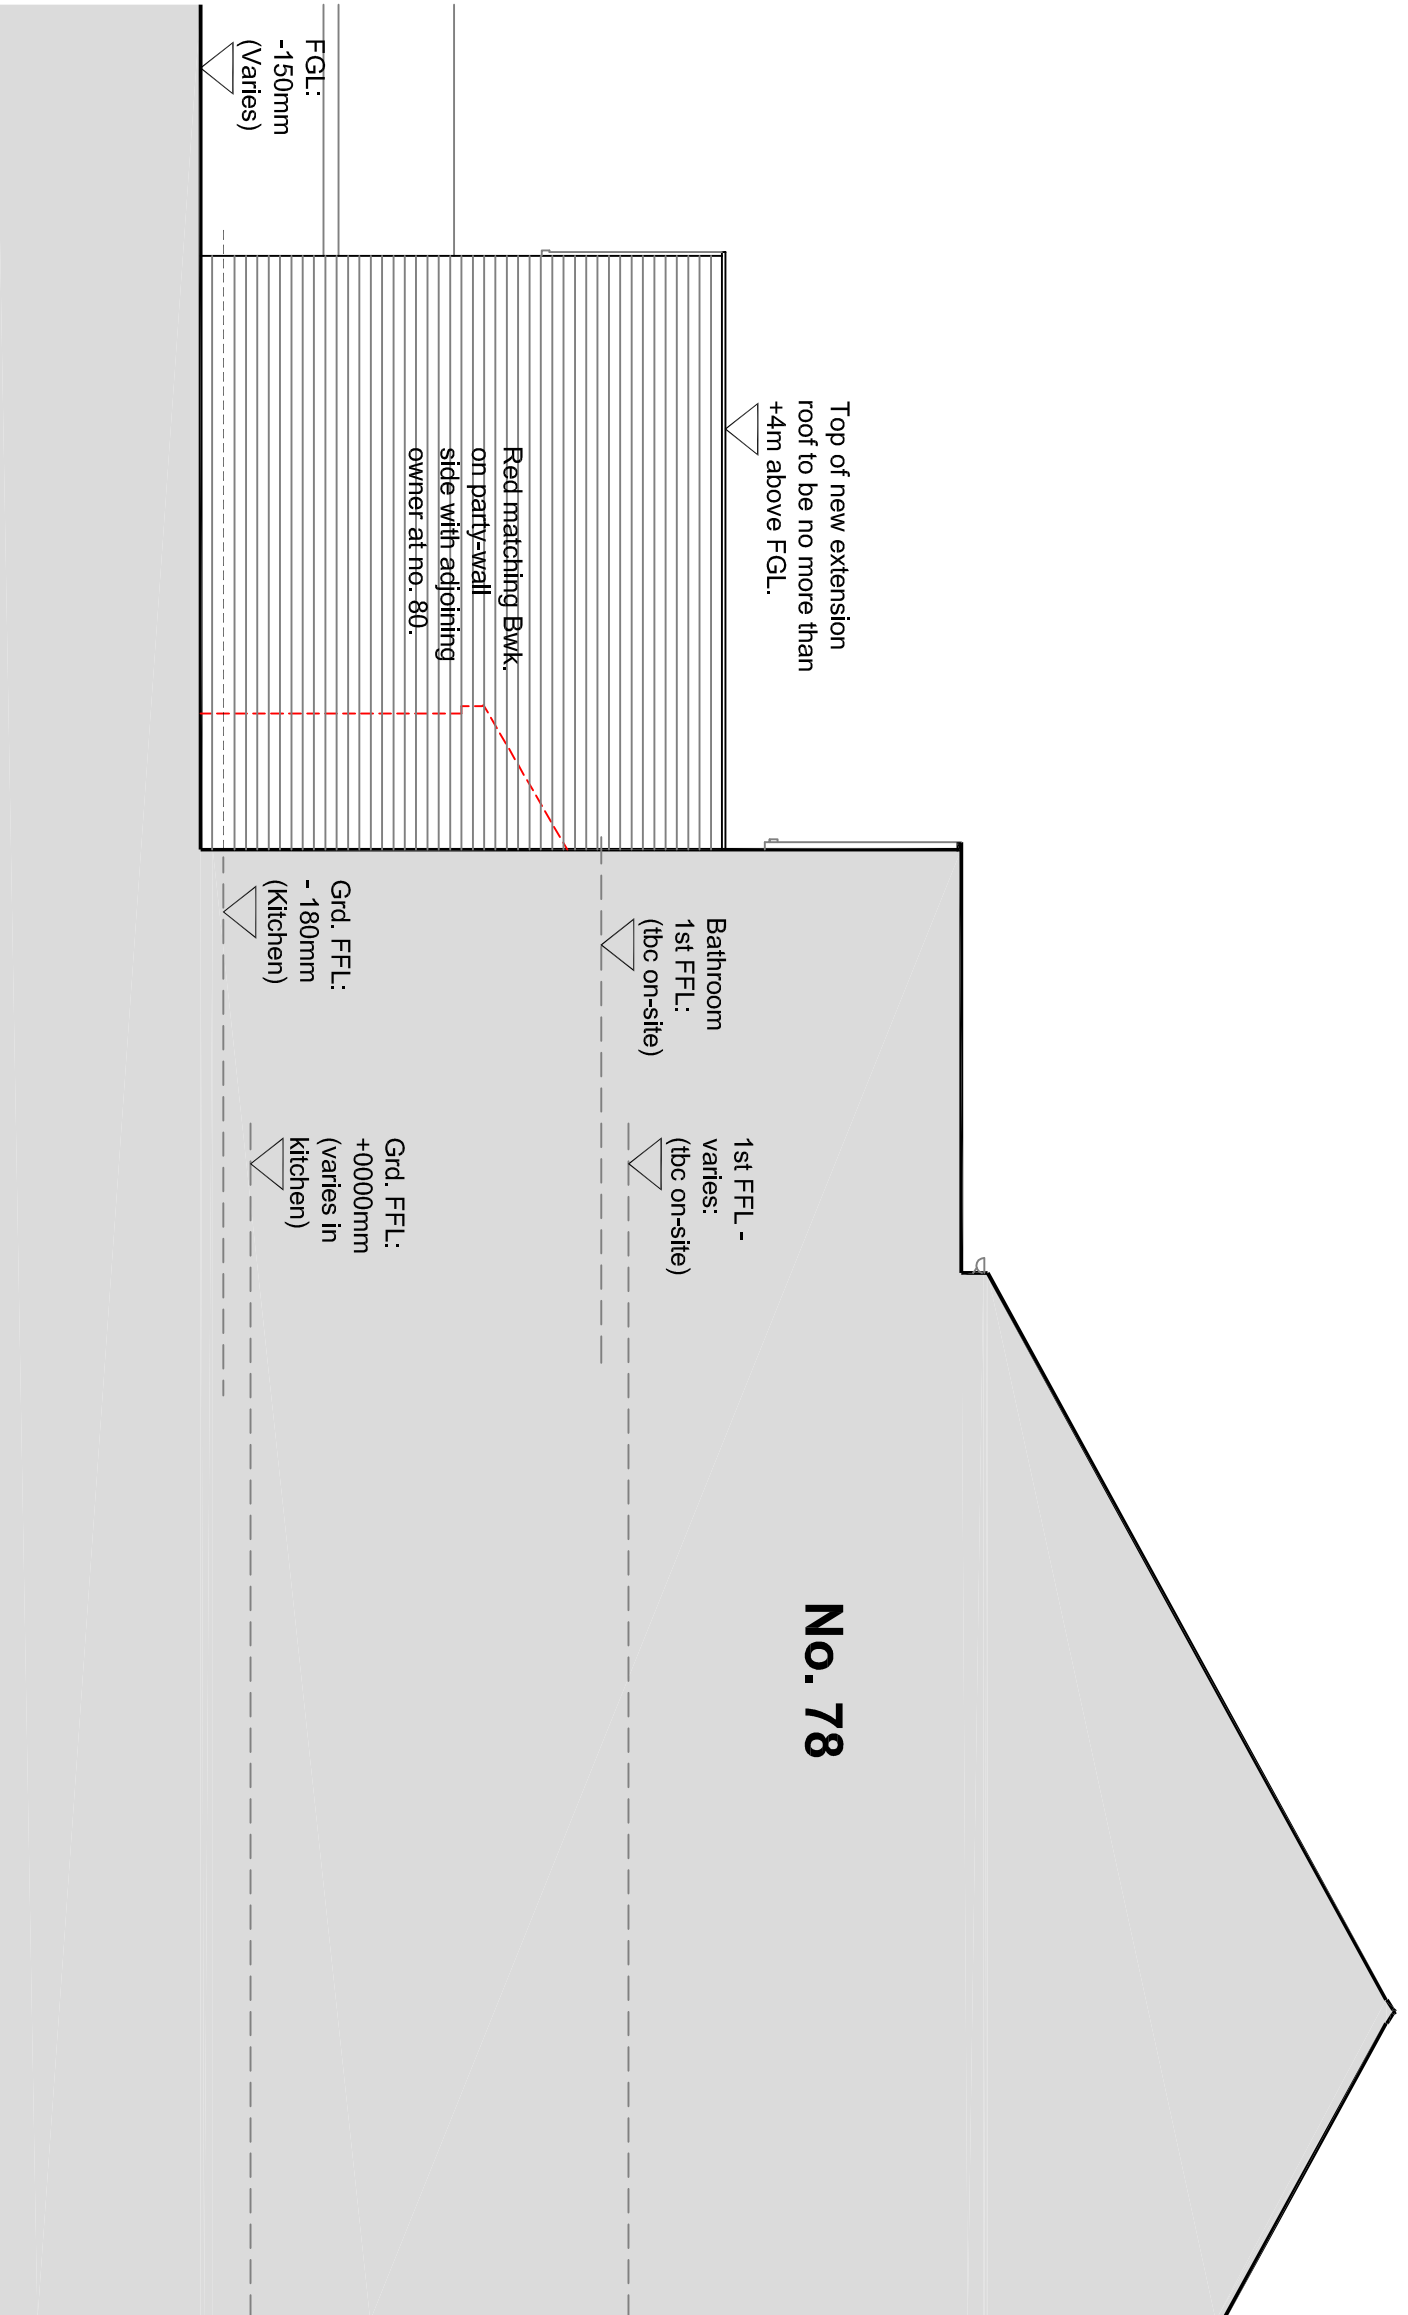

SIDE B

FOR APPROVAL

Revision
First Issue. 07.11.17

Client
Ms Kate Lee and Nicola

Project
Proposed Rear Extension and Alterations to 78 Carnarvon Road, Reading RG6 5SB

Title:
Proposed Elevations

PDS Architecture LTD
Residential • Commercial • Leisure • Hospitality • Conservation

Nr
0203 514113
E: pds.architects@gmail.com

Date: Nov. 2017 Drawn by: BD
Dwg No: A0917-A110 Scale: 1:50 @ A1
(1:100 @ A3)

PROPOSED ELEVATIONS