

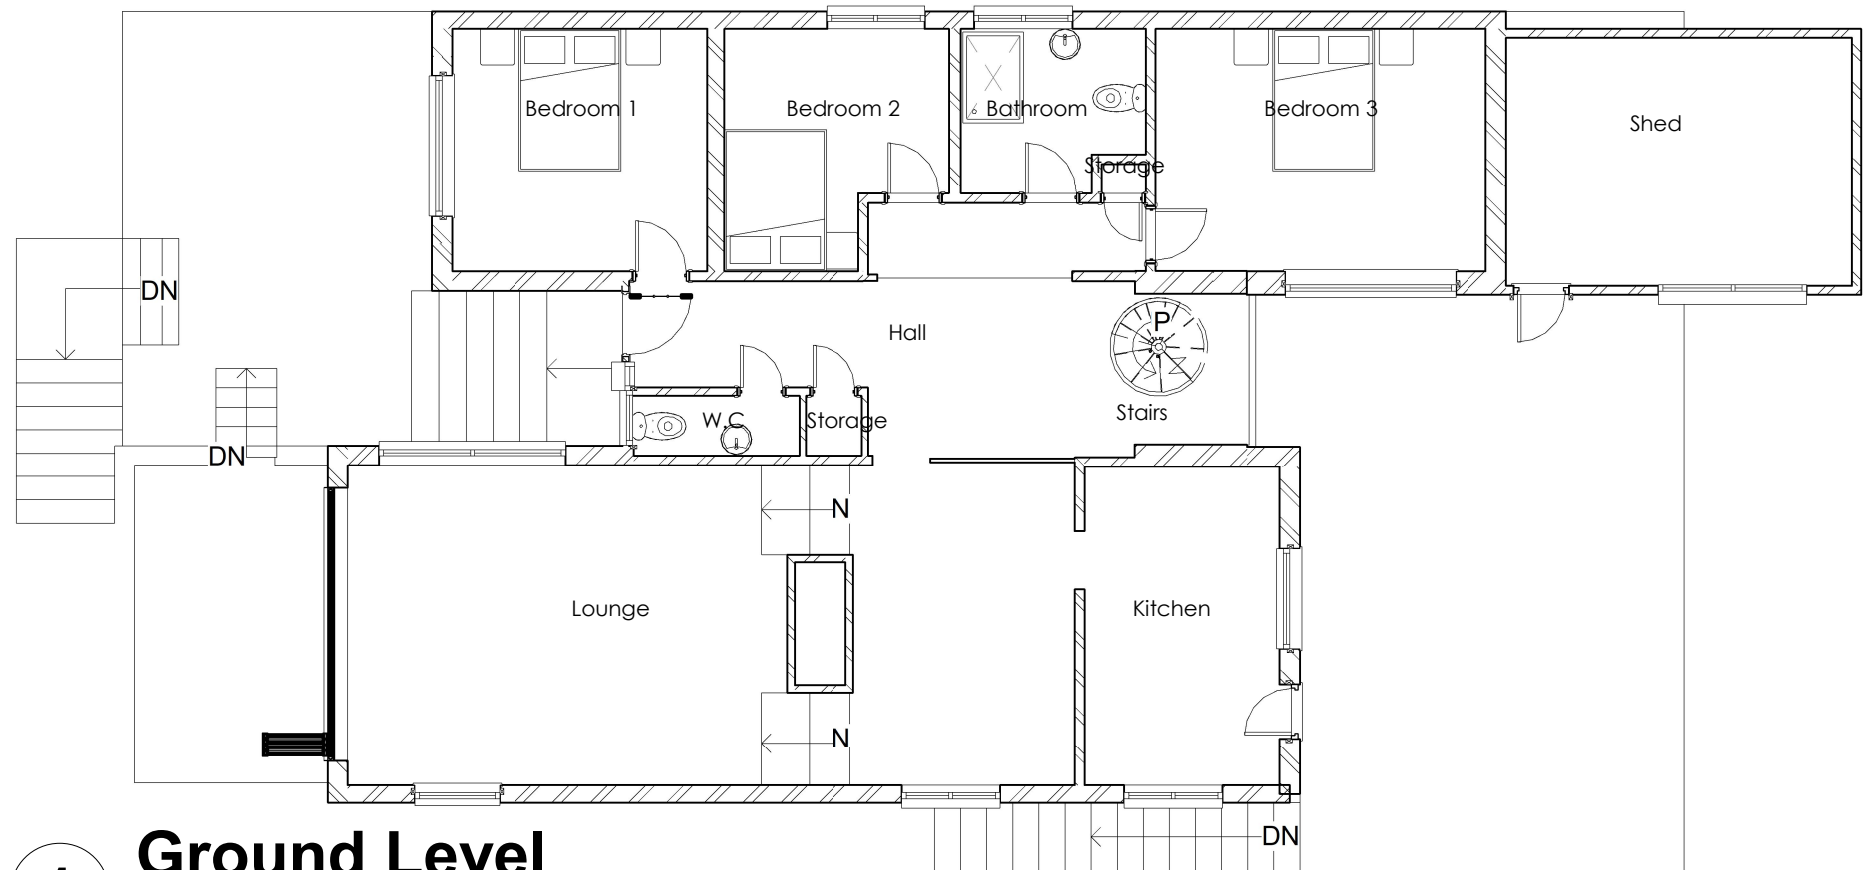


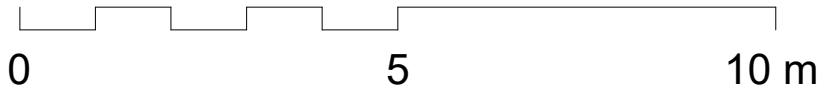

1 Ground Level
1 : 100

2 Basement
1 : 100

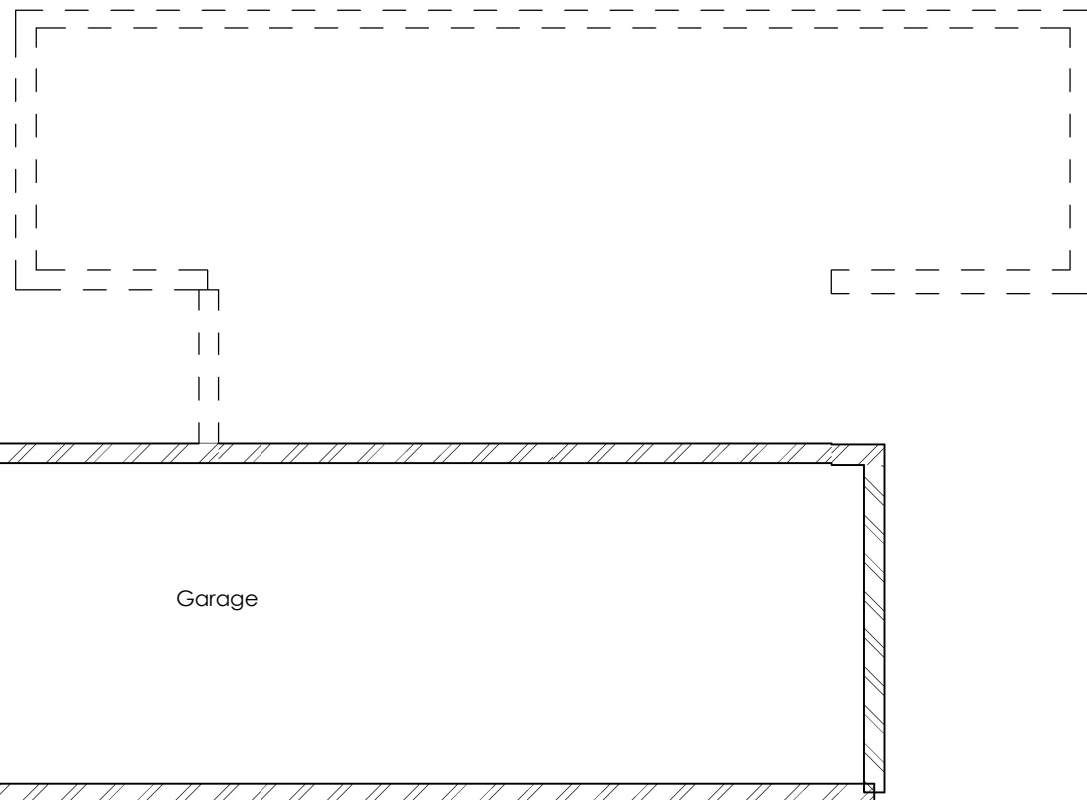

No.	Description	Date

98 BOXTREE LANE, HARROW, HA3 6JE
info@mzmassociates.com
07889 731195

PROJECT	48 New Ln Hill, RG30 4JP	SHEET	Existing Ground Floor	Project number	1711-ANR
				Scale (@ A3)	1 : 100
CLIENT	Mrs. Amida Sama	DRAWING REF:	PL-02	REV	Date
					04/08/2018

