


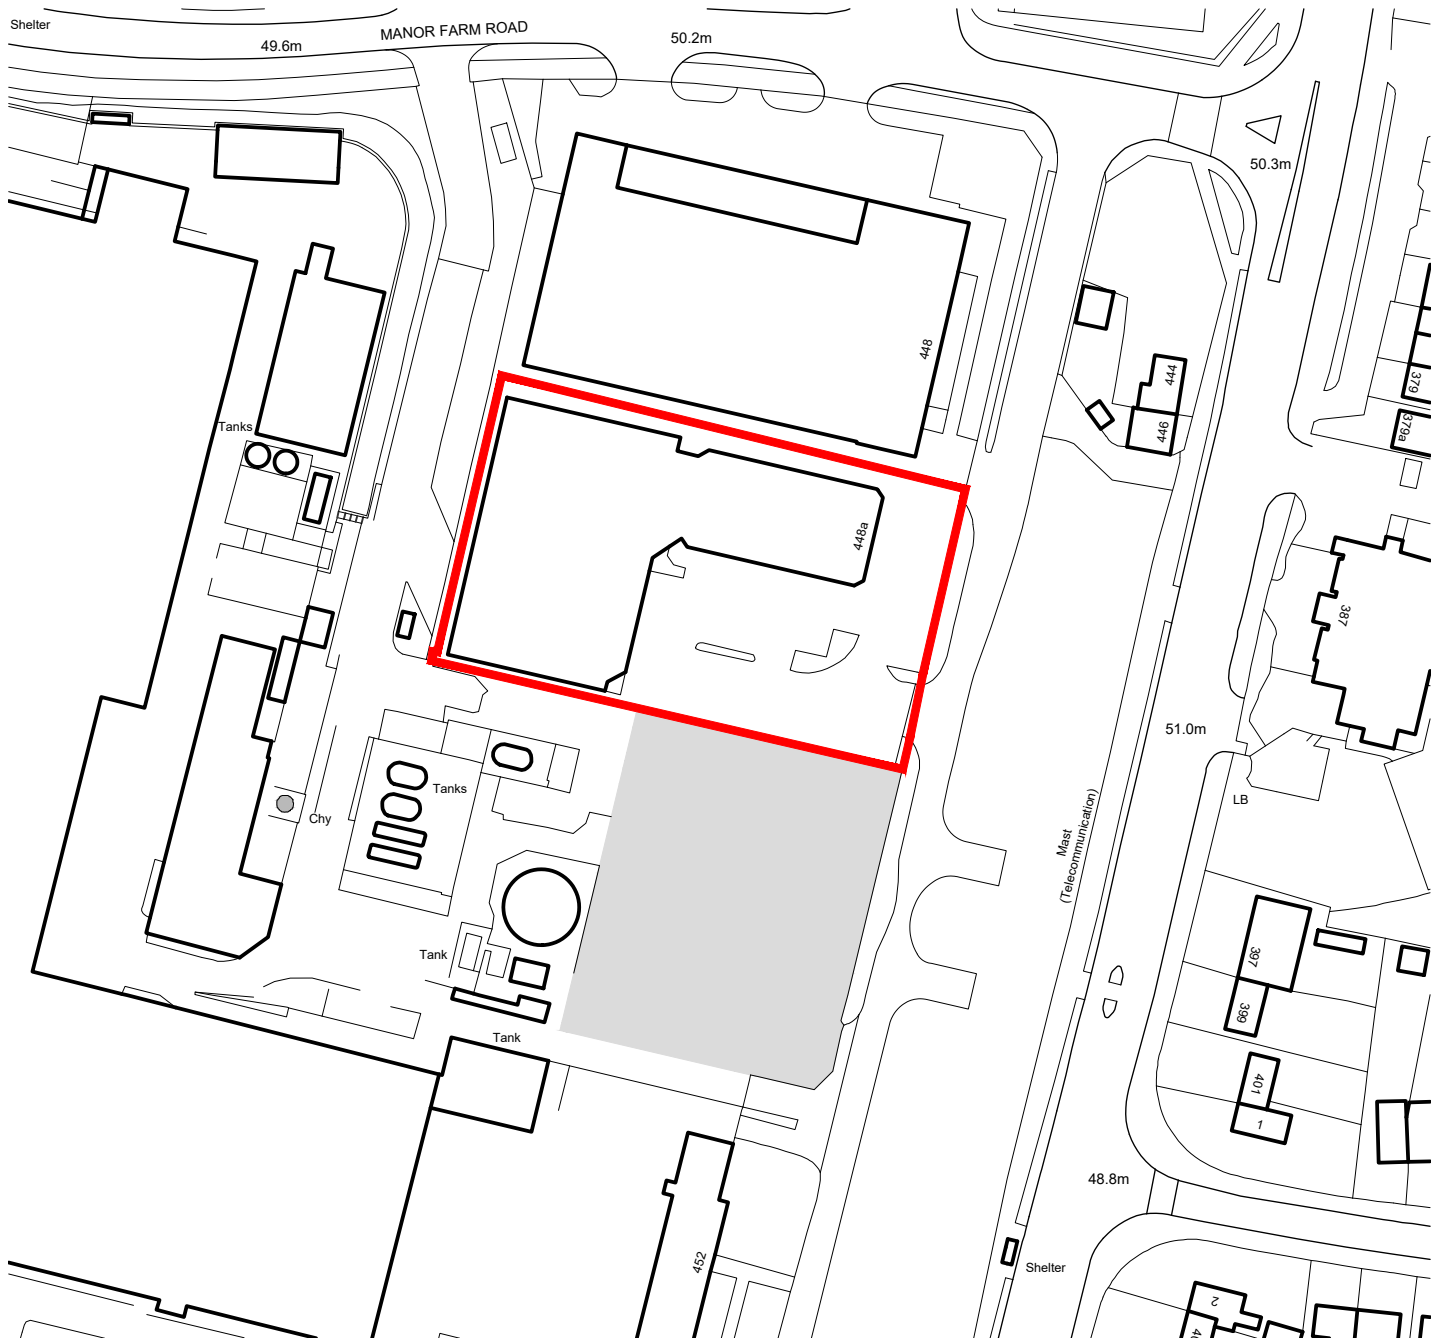

LOCATION PLAN

Based upon the Ordnance Survey 1:1250 map with permission of the controller of her Majesty's Stationary Office @ Crown Copyright. Allen Associates Licence No. 100007171



0 1250 2500
cm - 1:1250

23.11.17 | Address added.

A

READING FAMILY CHURCH
PROPOSED ALTERATIONS
448A BASINGSTOKE ROAD
READING RG2 0RX

LOCATION PLAN

899/01LOC

Allen
Associates

ARCHITECTS

SCALE @ A4 1:1250

NOV 2017

HR

A

THE HALL PRIORY ROAD SUNNINGDALE ASCOT SL5 9RQ TEL 01344 873784 EMAIL architects@allenassociates.co.uk