


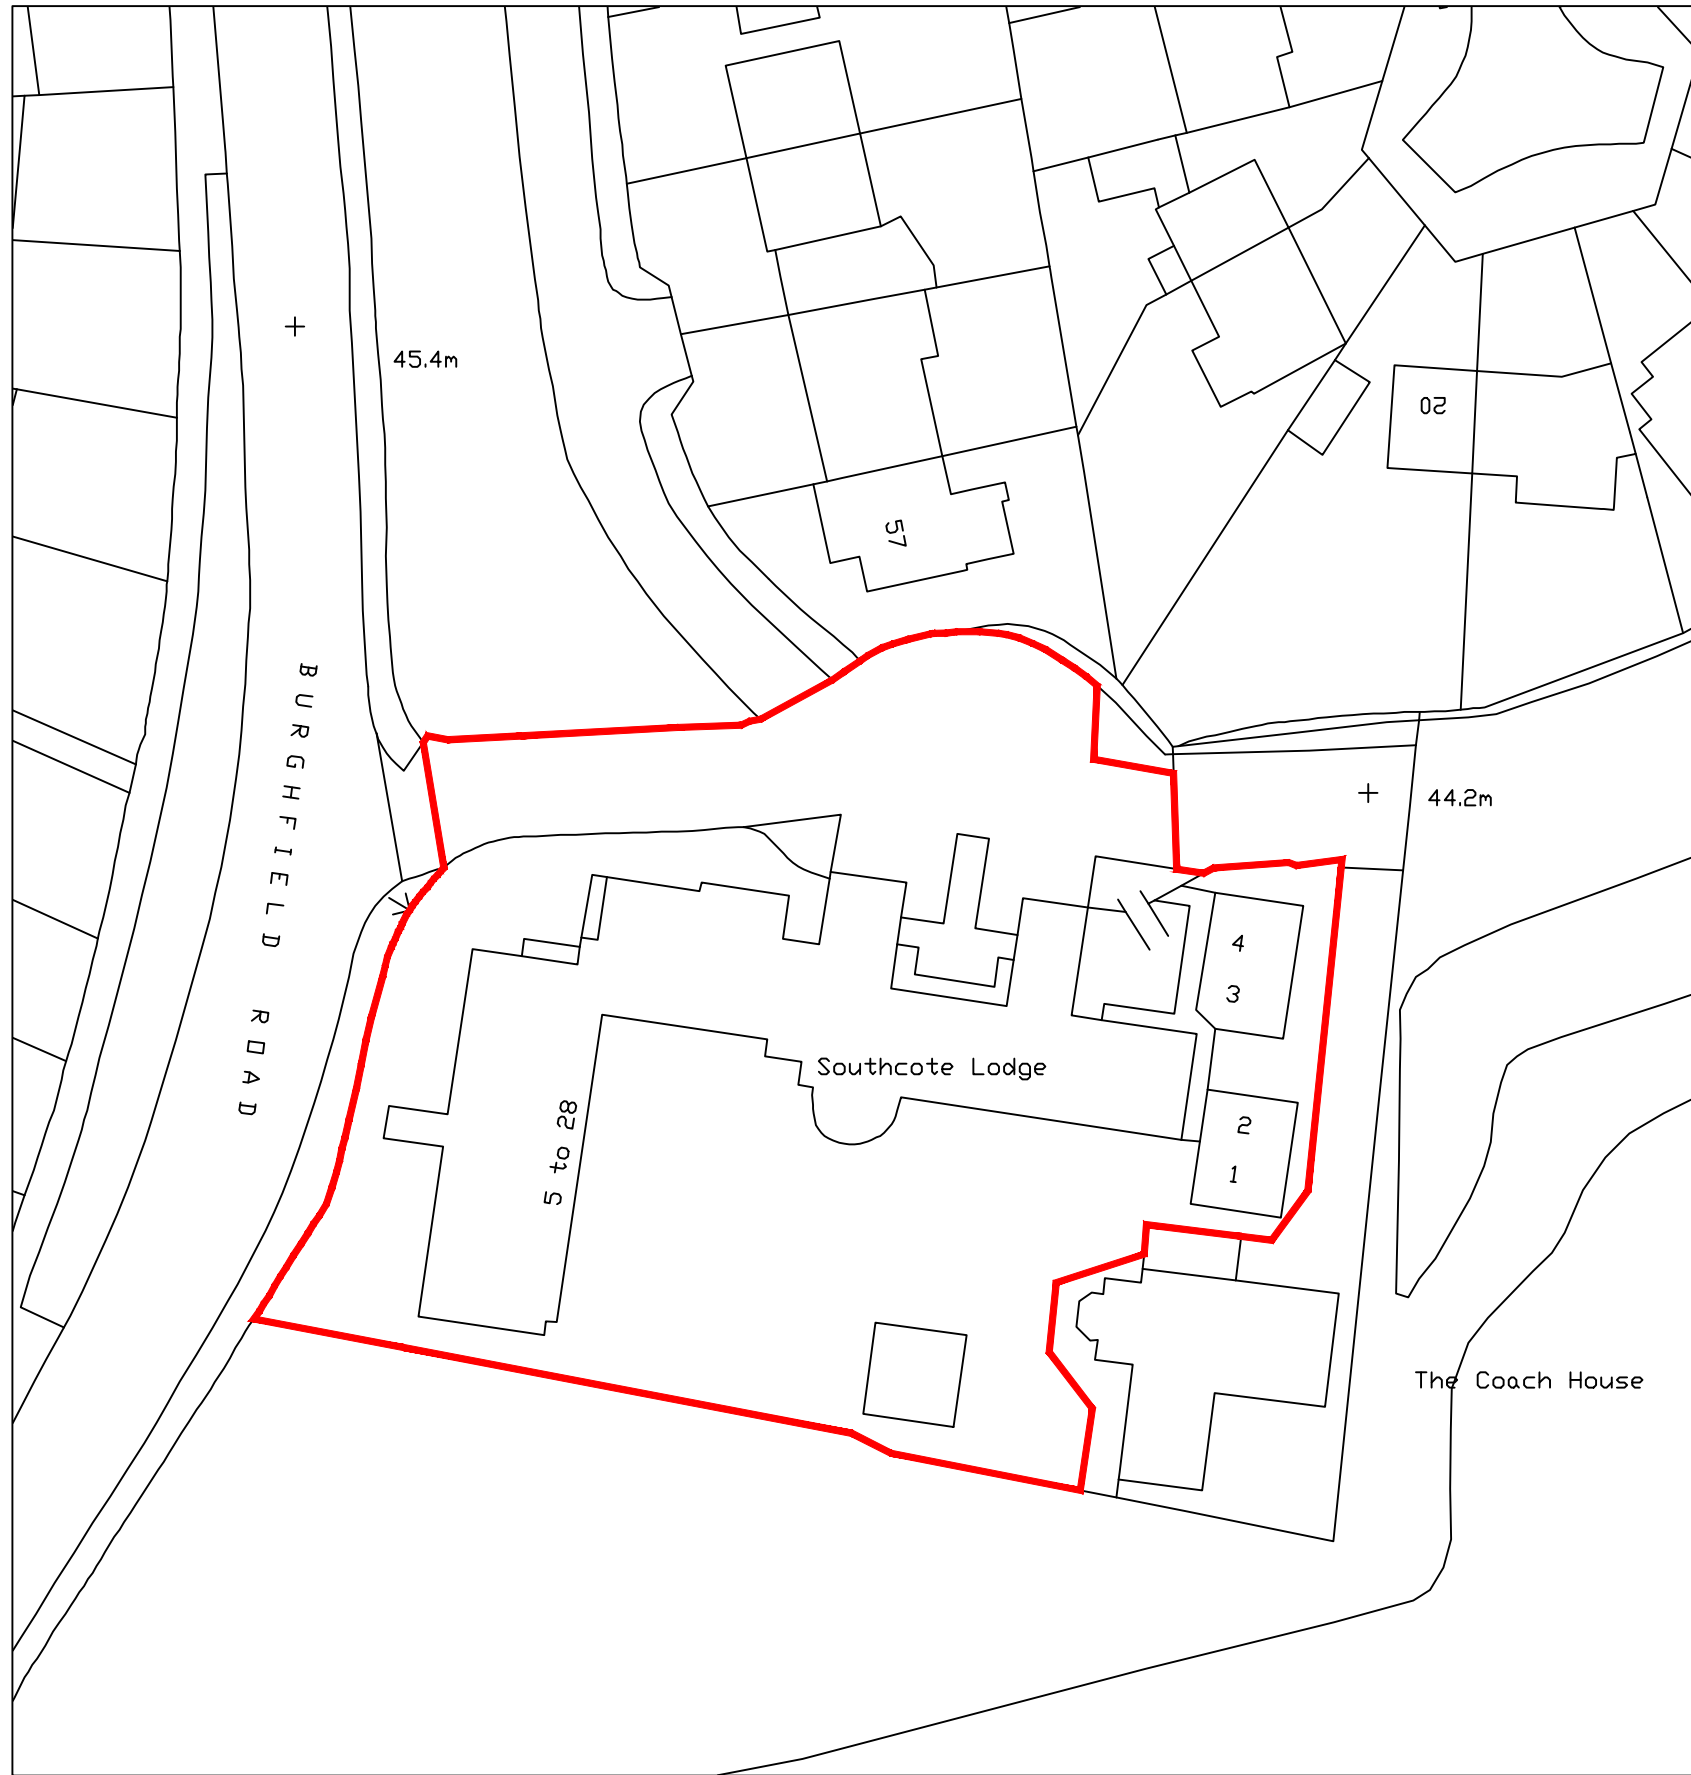
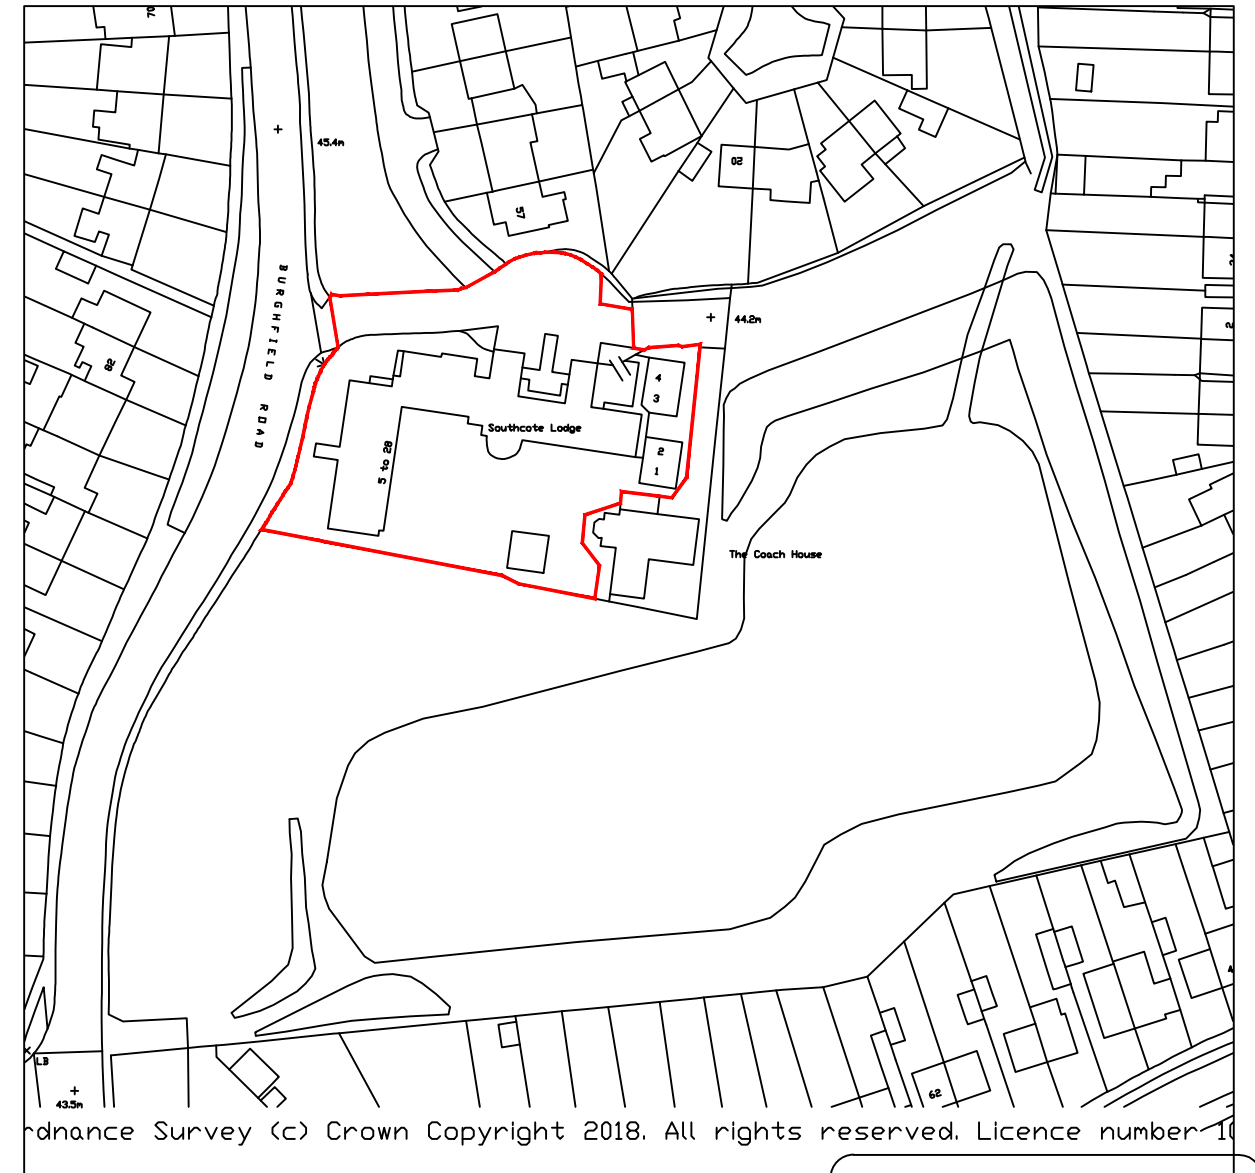


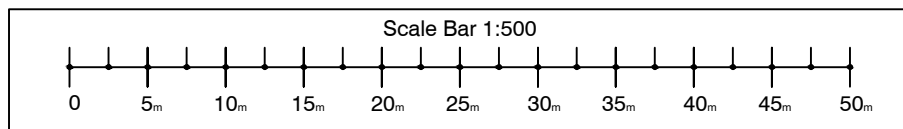

LOCATION PLAN SCALE ~ 1:500

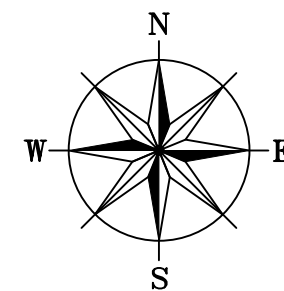

LOCATION PLAN SCALE ~ 1:1250

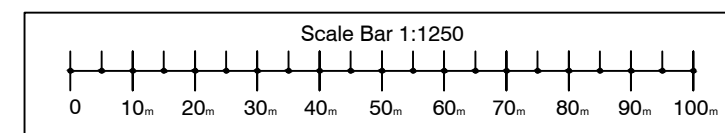

Scale : 1:500 and 1:1250 @ A3

Date : 14 / 08 / 2018

DWG No : 0/6474/18 - 00

CAD Ref : location plan

Drawn : FSG

Project : REPLACEMENT WINDOWS
TO A GRADE II LISTED
BUILDING

Address: SOUTHCOTE LODGE
BURGHFIELD ROAD
READING
RG30 3NE

Client : HOUSING AND CARE 21

Title : SITE AND LOCATION PLAN

Lewis Berkeley

92 BANNER STREET
LONDON EC1Y 8JU

Tel: 020 7491 3198 Fax: 020 7491 4488
email: admin@lewisberkeley.co.uk