



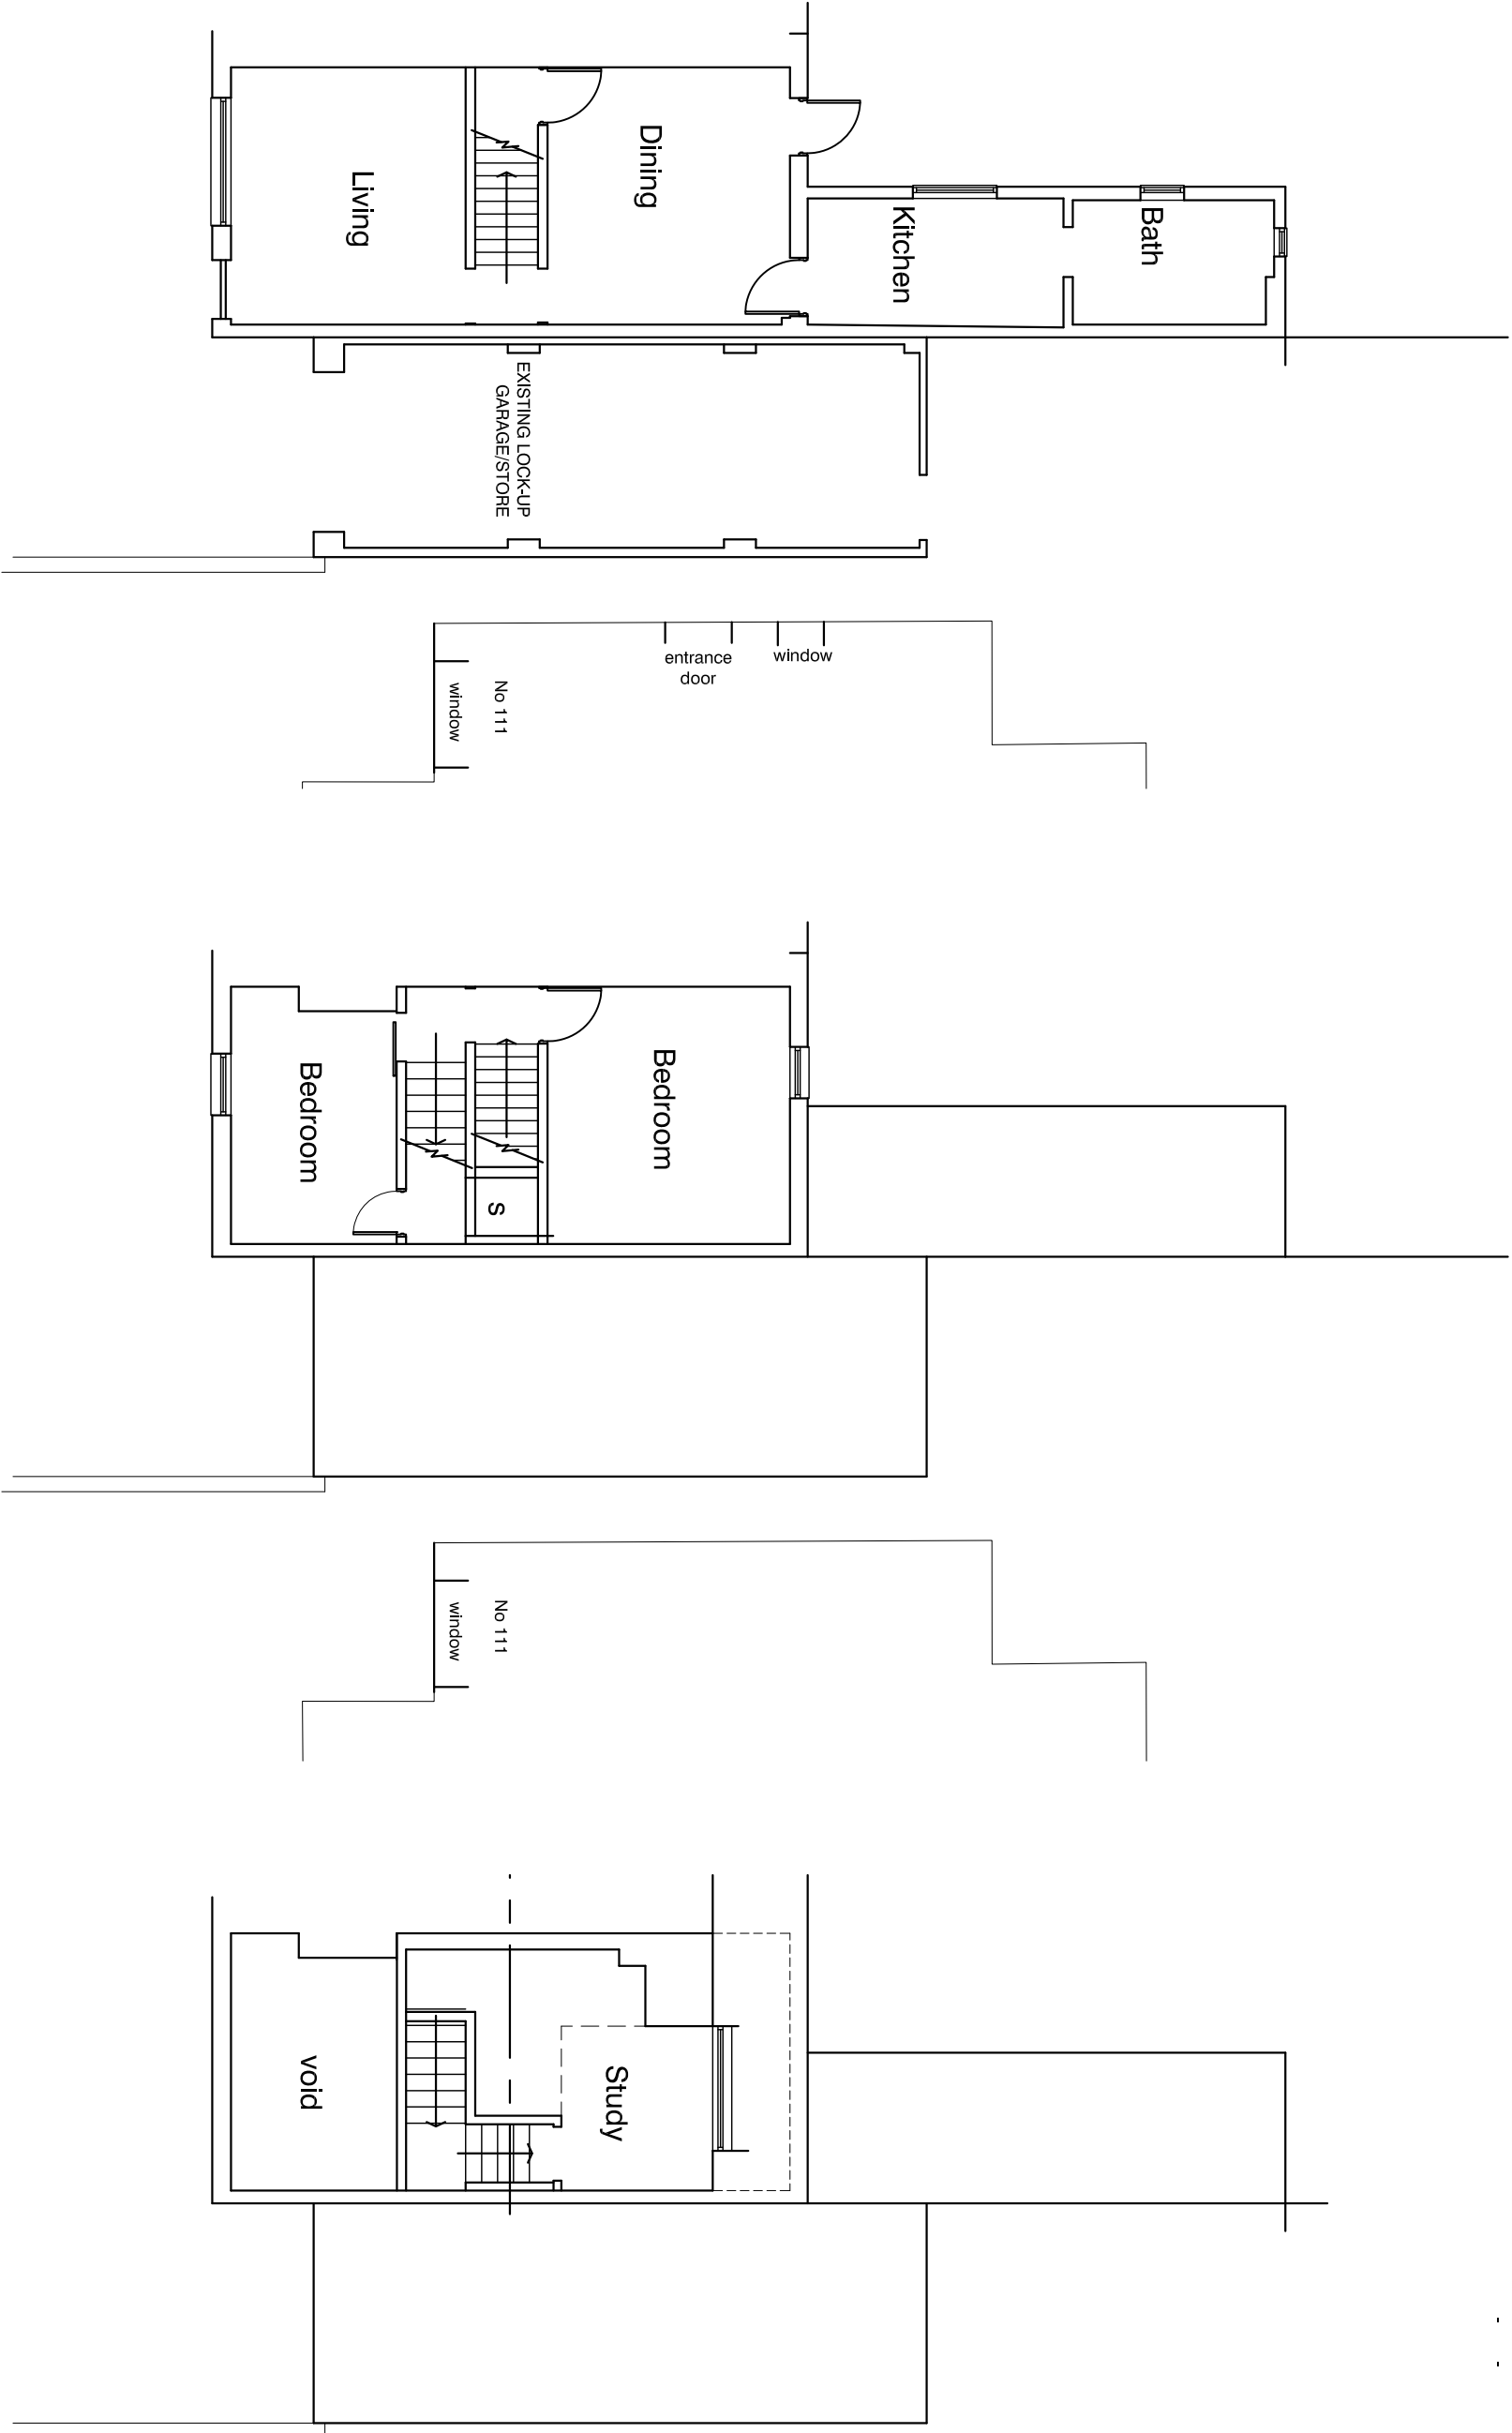


Ground Floor Plan

First Floor Plan

Loft Floor Plan

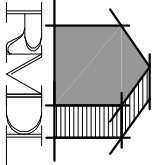

RAMMURTI DESIGN LTD
ARCHITECTURAL & PLANNING SERVICES
268 TILGHURST ROAD, READING RG30 2NE
TEL/FAX: 01189510628 MOB: 07799883574

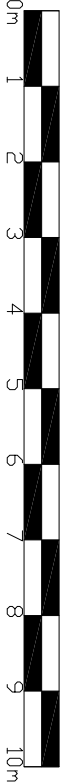

Proposed double storey side extension to existing dwelling
following demolition of garage on adjoining land
at 109 Sherwood Street, Reading
for Mr & Mrs Girder

Existing Floor Plans
Scale: 1/100
Date: Aug 2017

SHS:102 Rev -