




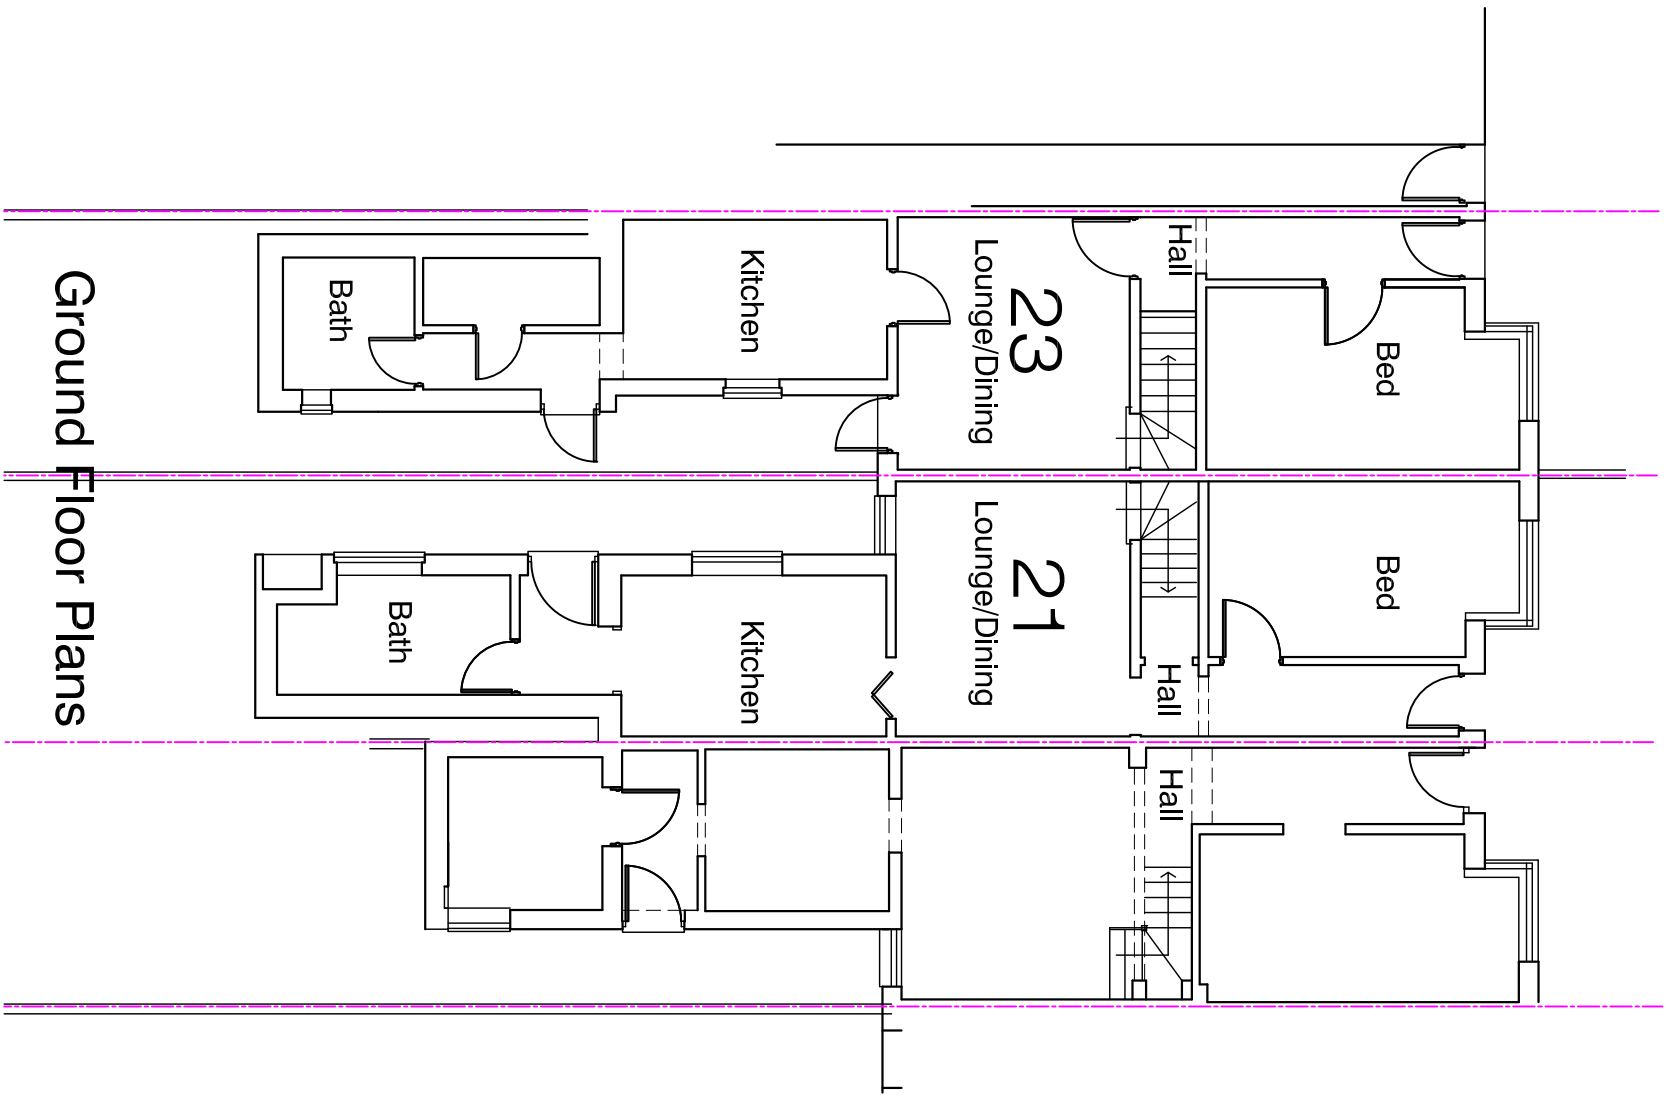

Ground Floor Plans

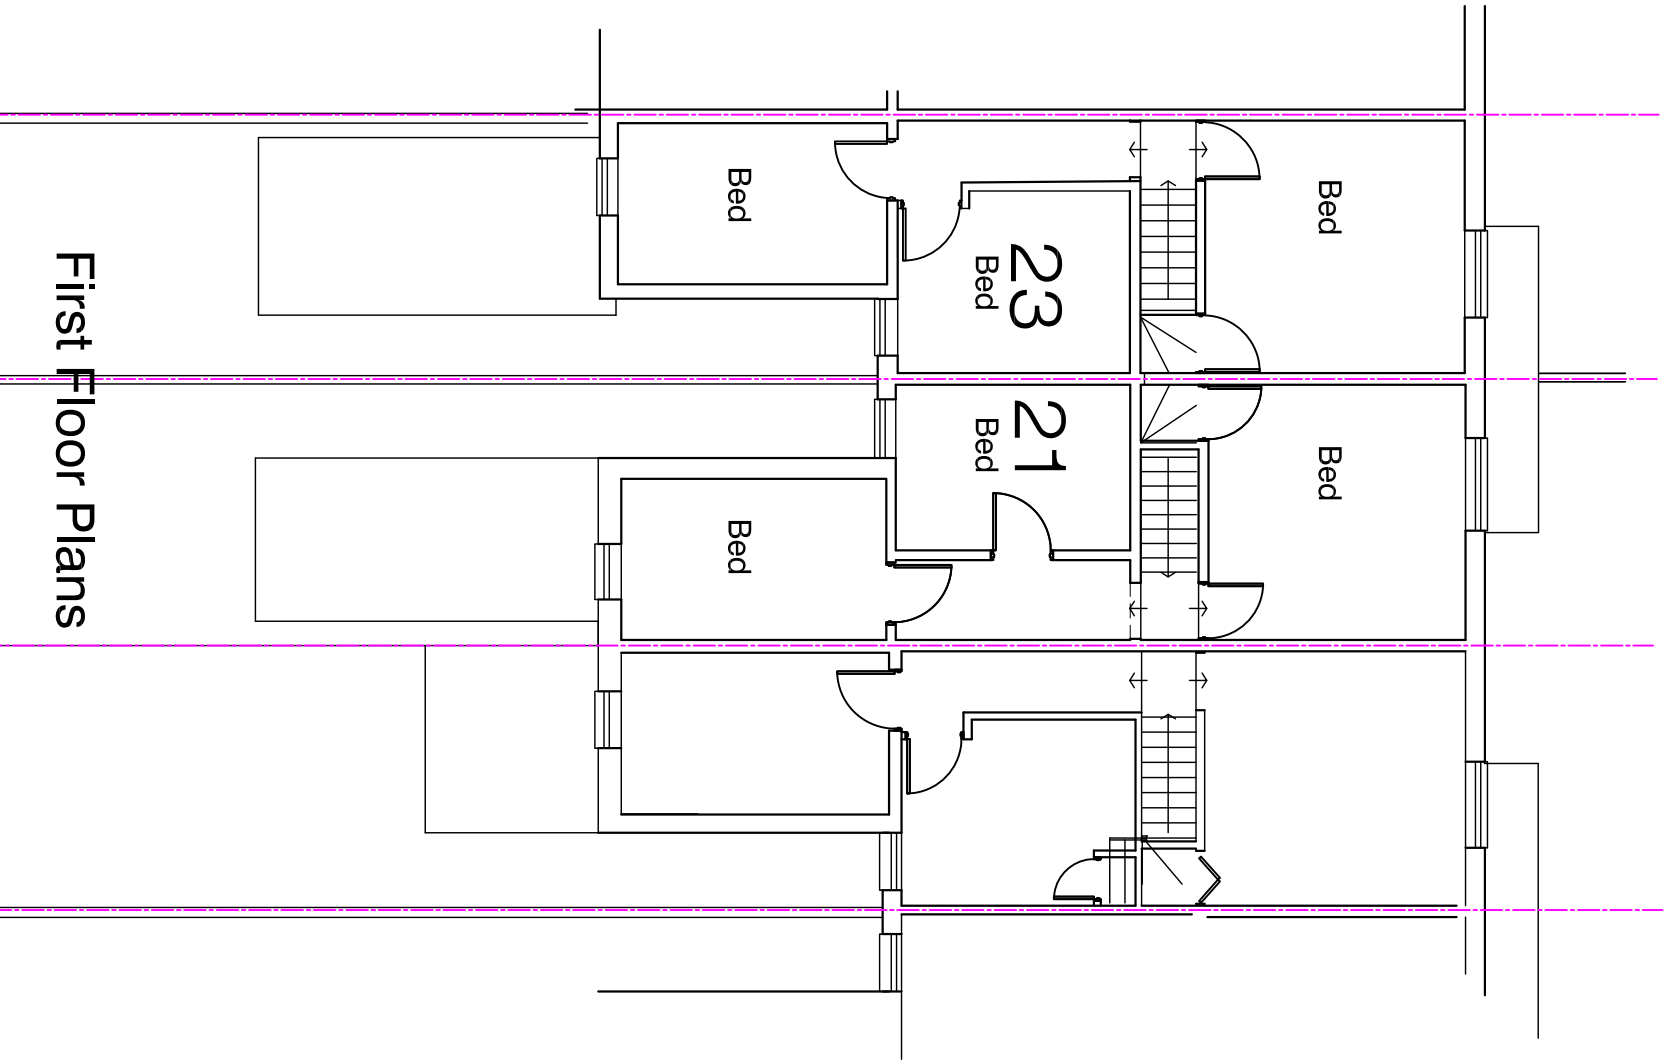

First Floor Plans

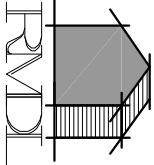

RAMMURTI DESIGN LTD
ARCHITECTURAL & PLANNING SERVICES
268 TILGHURST ROAD, READING RG30 2NE
TEL/FAX: 01189510628 MOB: 07799883574



Proposed single storey rear extensions to existing dwellings
at 21 & 23 Clarendon Road, Reading RG6 1PB
for Mr B O'Shea

EXISTING FLOOR PLANS
Scale: 1/100
Date: July 2018
CR21-23:003 Rev -