

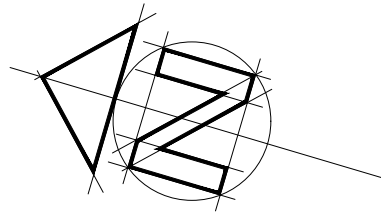


Disclaimer
THIS DRAWING MUST NOT BE SCALED UNLESS ISSUED FOR PLANNING PURPOSES.
ALL DIMENSIONS ARE TO BE VERIFIED PRIOR TO SETTING OUT, COMMENCING WORK, OR PRODUCTION OF FABRICATION DRAWINGS. REPORT ANY DISCREPANCIES TO THE SUPERVISING OFFICER IMMEDIATELY. DRAWINGS MARKED AS 'DRAFT' ARE FOR APPROVAL ONLY AND NOT ISSUED FOR CONSTRUCTION PURPOSES. COPYRIGHT ©

Rev	Description	By	Date

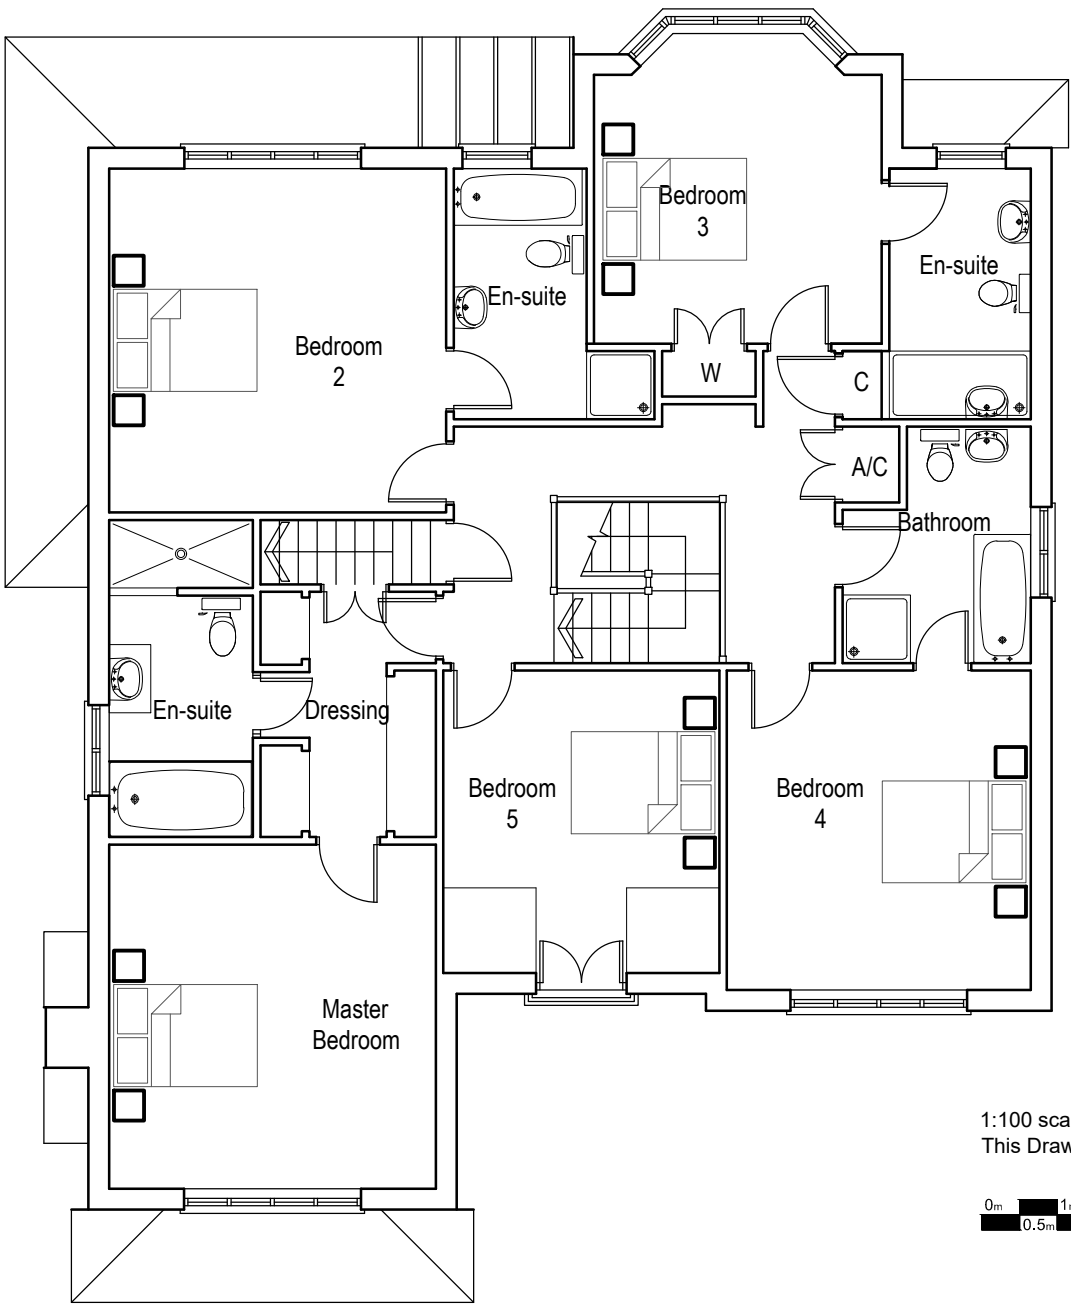

1:100 scale Bar
This Drawing has been produced for printing onto A3 size paper,

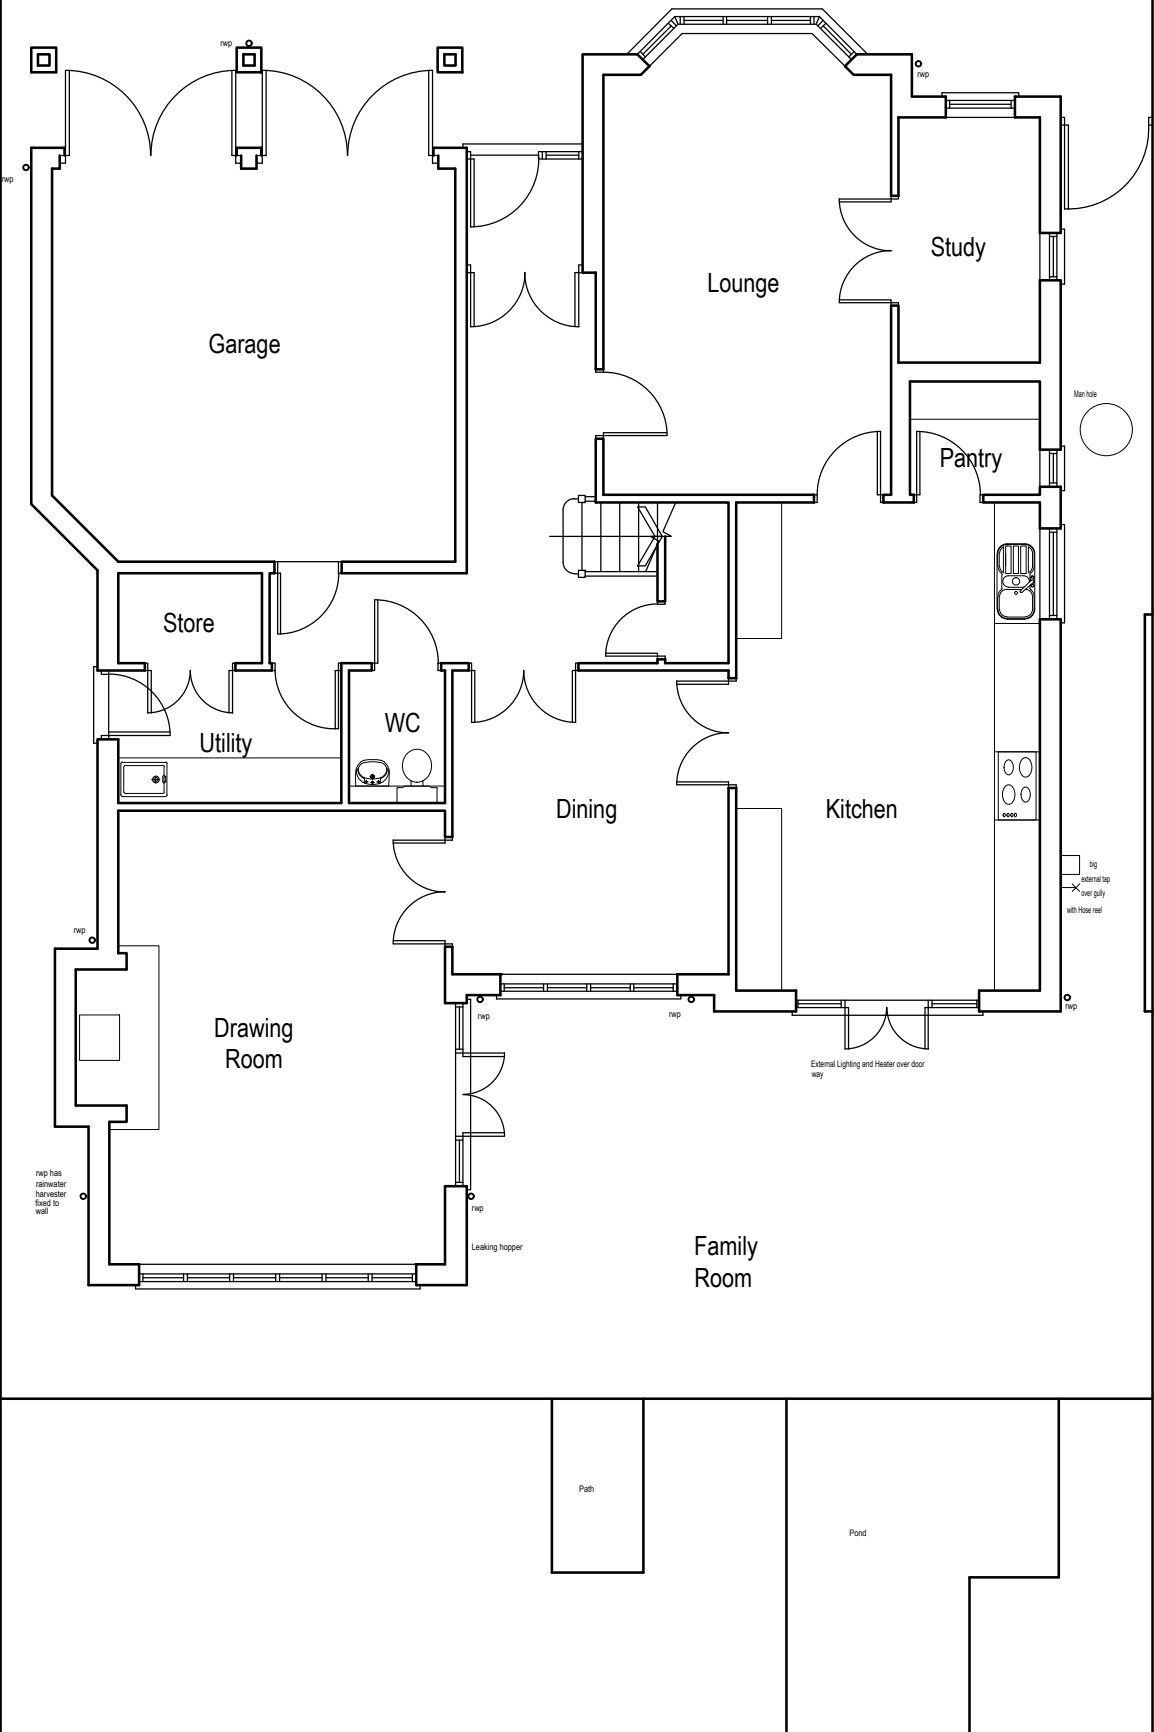

Day • Tanner LTD

ARCHITECTURE
AND PLANNING

CLIENT **Mr & Mrs A. Morgan**

JOB **95 St Peters Avenue, Caversham,
RG4 7DP**

DRG **Existing Ground & First Floor plans**

SCALE **1:100** DRAWN **BS** DATE **September 2017**

www.daytanner.co.uk
Suite 1A
Market House
19-21 Market Place
Wokingham
Berkshire
RG40 1AP
0118 989 0808
info@daytanner.co.uk

3497-100