





EXISTING SITE PLAN 1:200@A1




PROPOSED SITE PLAN 1:200@A1

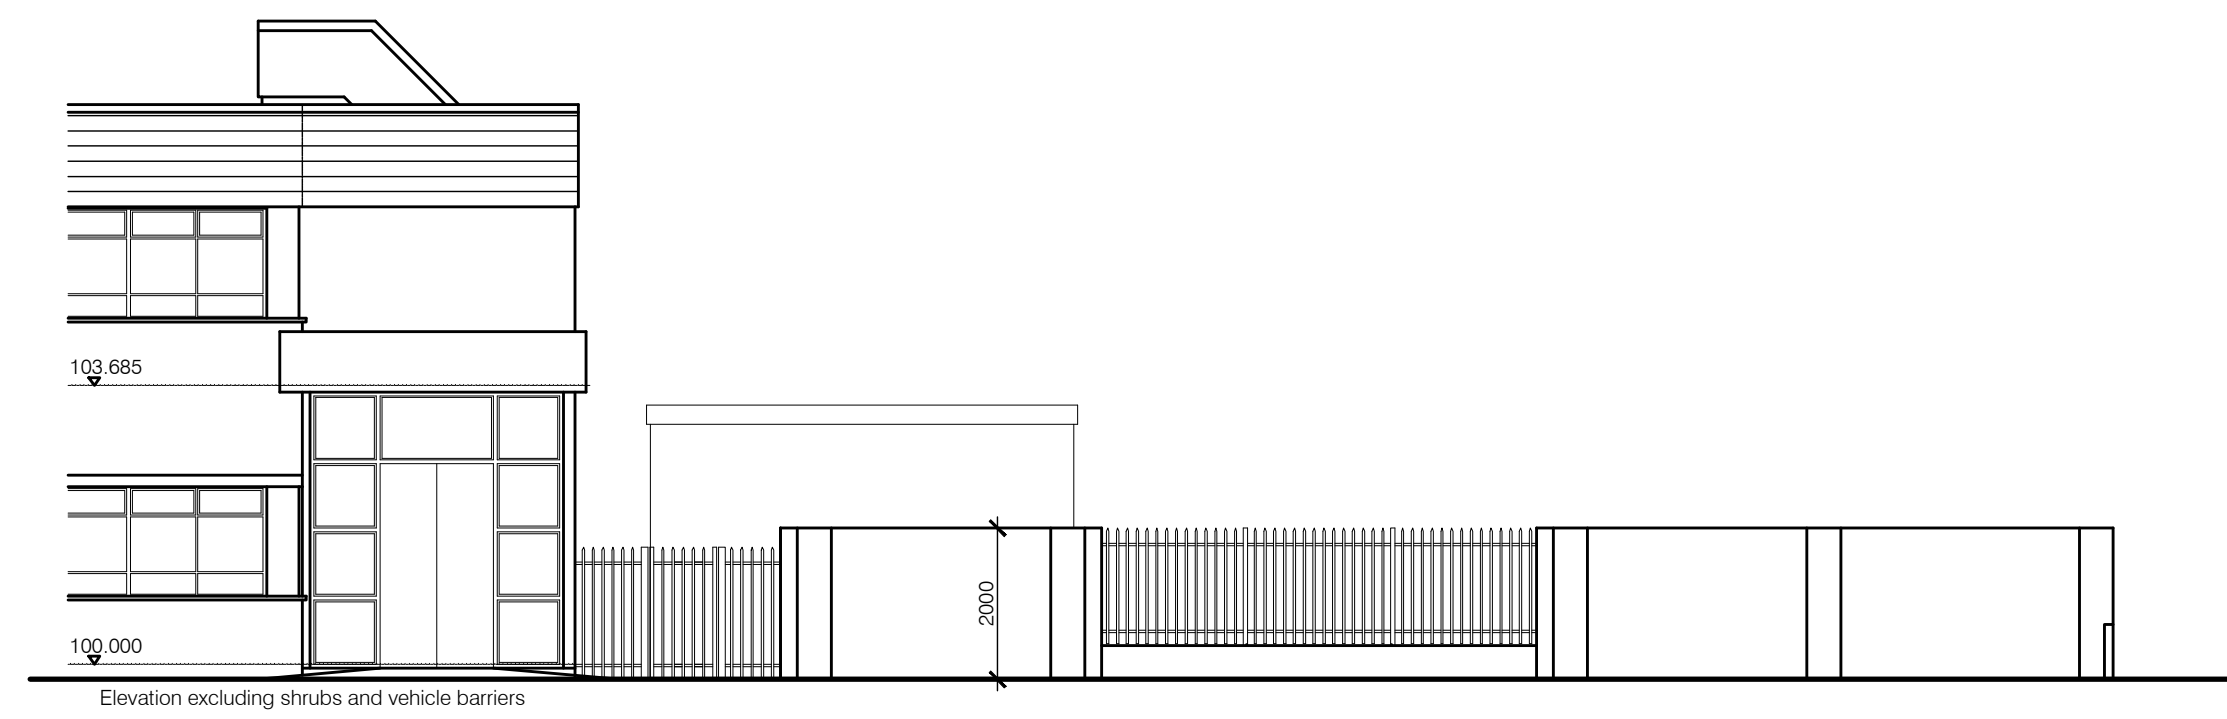

EXISTING ELEVATION 1:100@A1

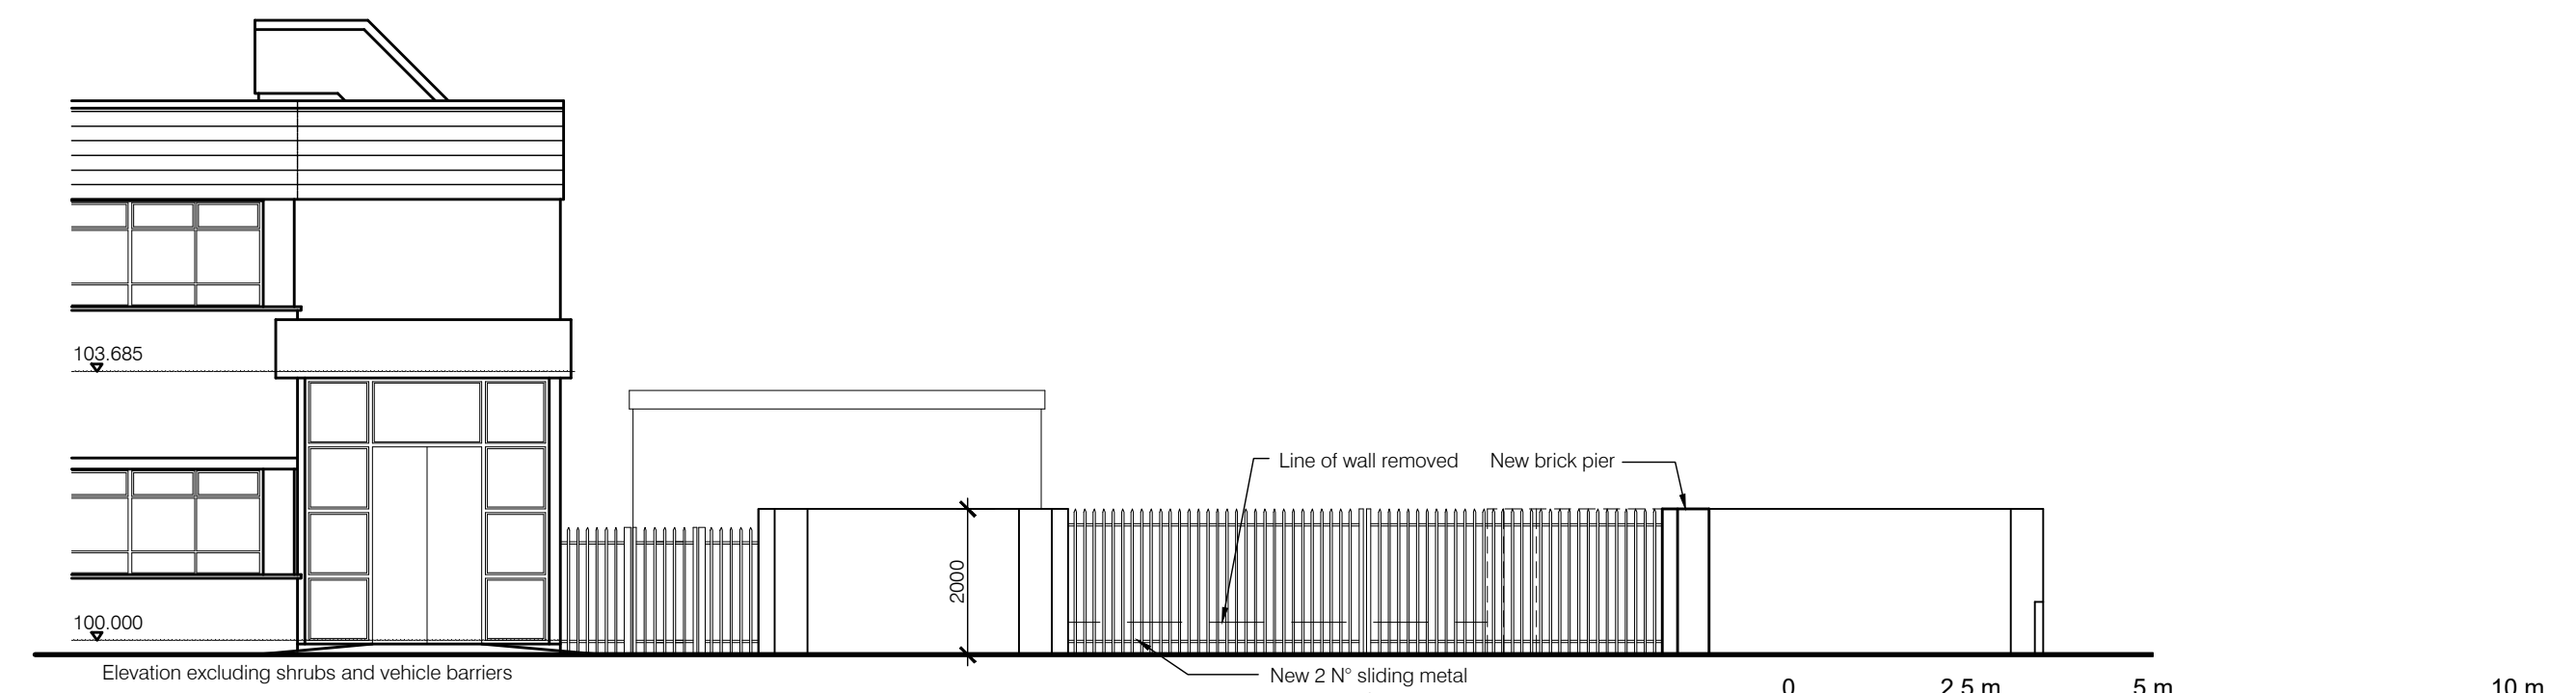

PROPOSED ELEVATION 1:100@A1

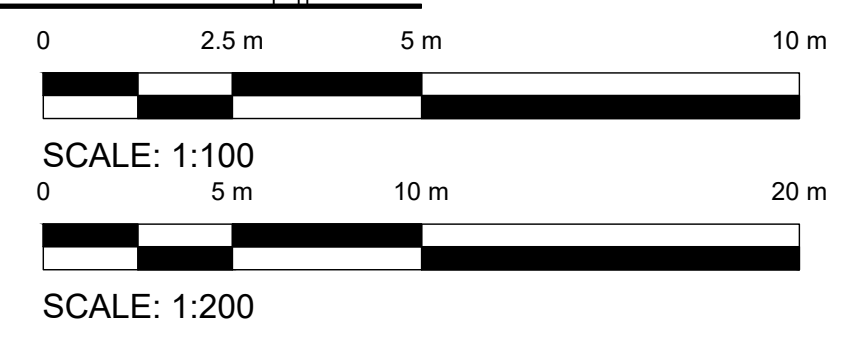

A - PLANNING ISSUE		10/10/2018
REVAMENDMENTS		DATE
PROPOSED CAR PARKING EXTENSION TO 42 PORTMAN ROAD READING		
FOR BROMARPEAK		
CAR PARK SITE & ELEVATIONS		
As Stated	OCT 18	CM
1804	02	A
 robert RIGBY Architects		
42 Portman Road, Reading, Berks RG30 1EA Telephone/Fax 0118 959 4932 E-Mail RIGBY_ARCH@compuserve.com		