


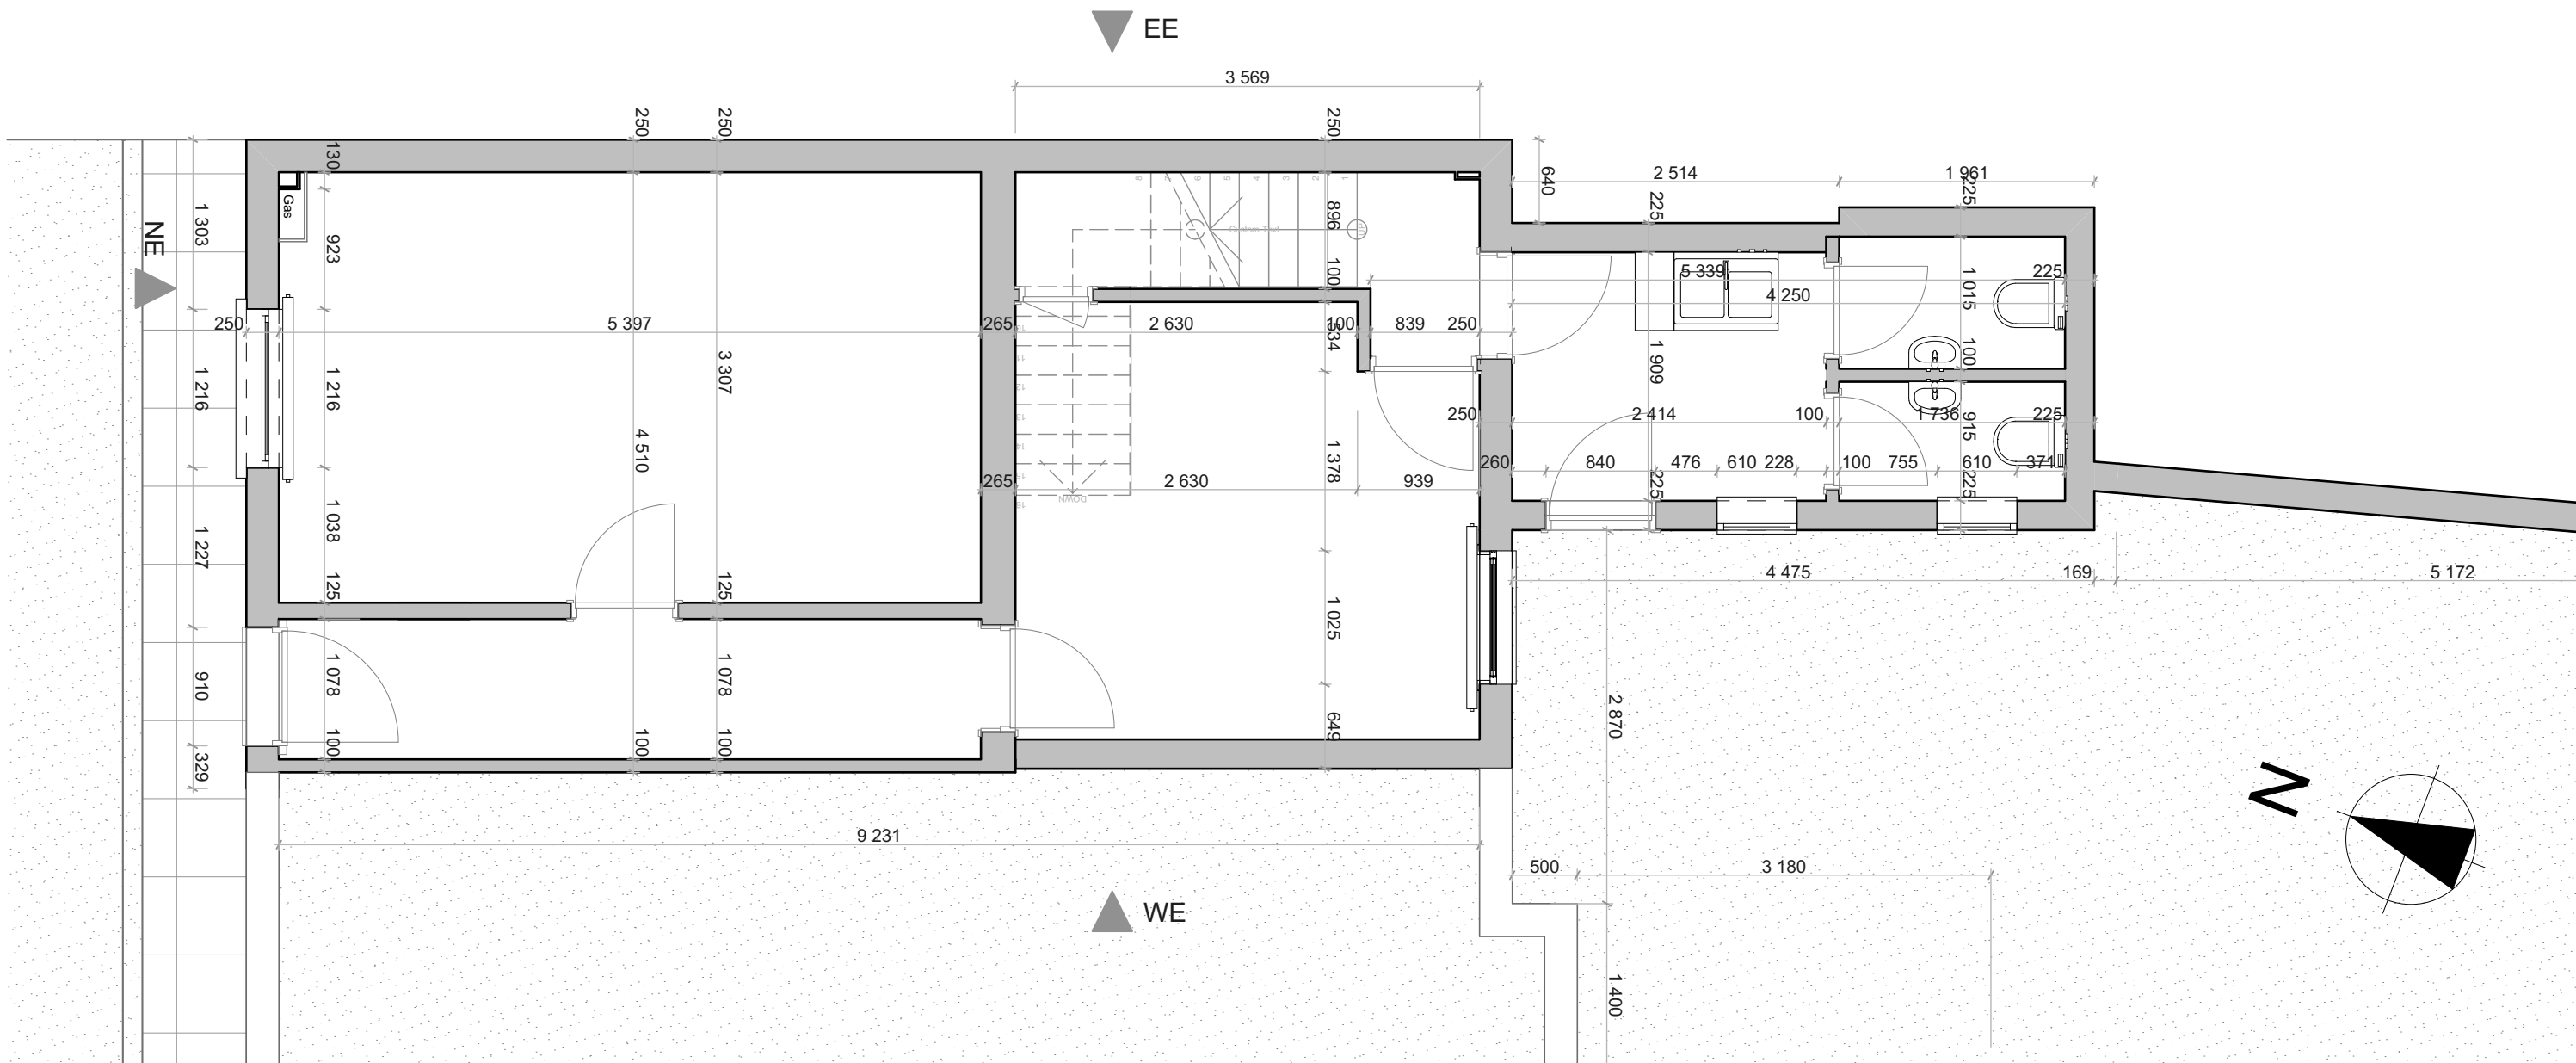

Ground Floor as Existing
1:50

Revisions Date

All dimensions to be checked on site prior to the commencement of any construction.
This drawing may not be reproduced in any part or form without the written
consent of I.M. Top Construction Ltd

ALL COPYRIGHTS RESERVED

I.M.Top Construction Ltd.

14 Tyberton Place
Reading
RG1 6ES

office@top-construction.co.uk
www.top-construction.co.uk

Project

Internal alterations
7 Church St, Reading RG1 2SB

Client

David Jenkins

Title

Existing GF Plan

Drawn Scale Date


Irek As shown 2018-05-30

Drawing No

180530_01.5@A3

Rev

R0

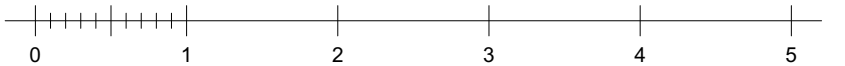

0. Scale 1:50