
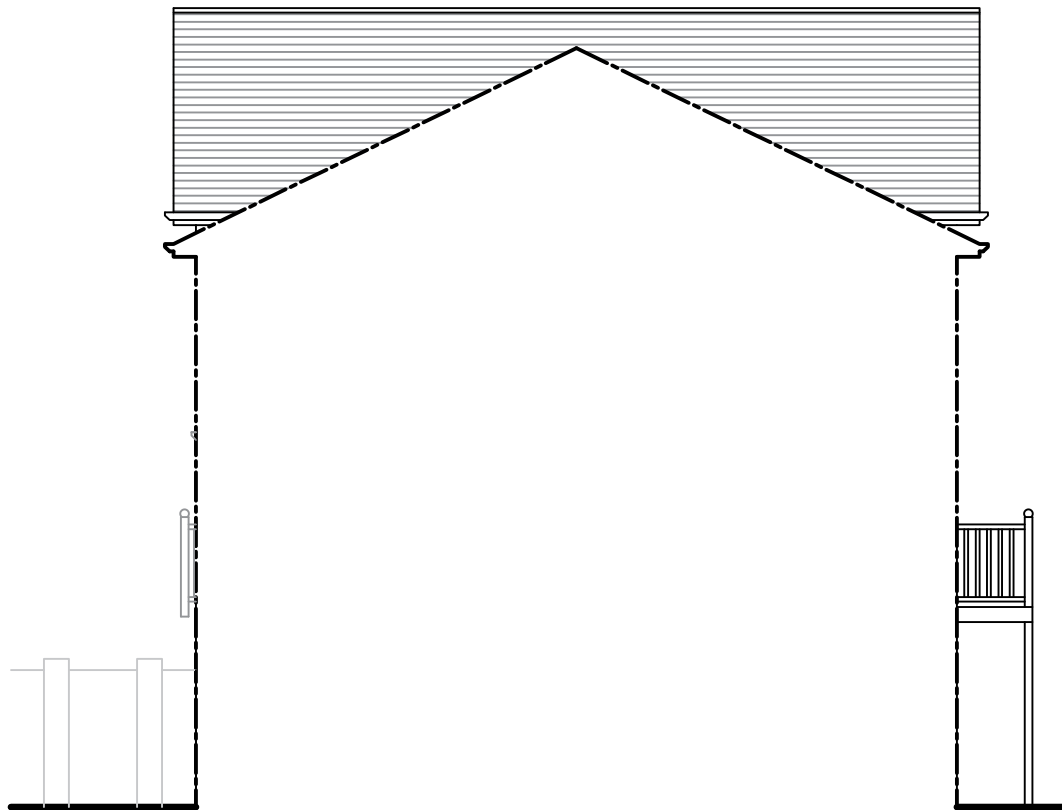


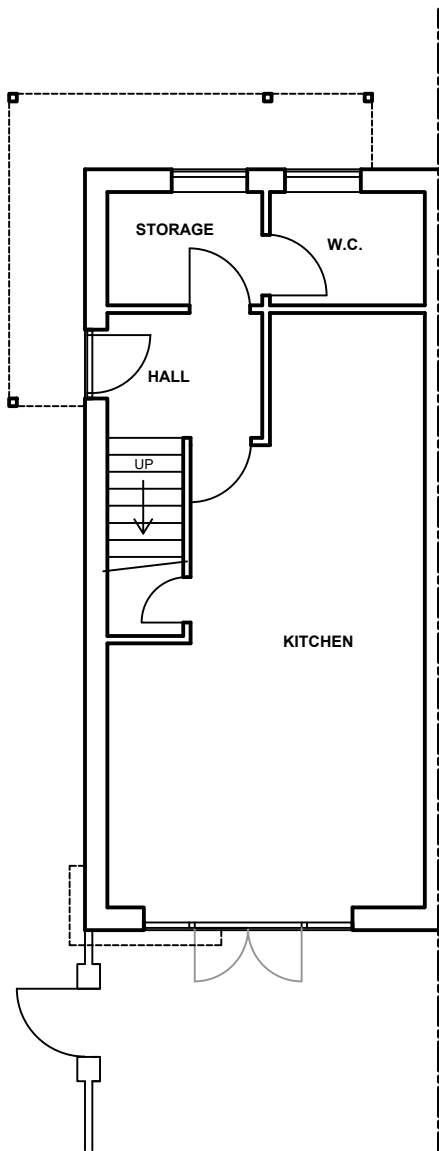

Notes:
Any drawings or plans depicted make no allowance for the provision of any tie bars within the roof of the proposed conservatory. This can only be determined once the roof is put into manufacture.

This drawing is the copyright of Anglian Home Improvements and must not be re-issued, loaned or copied without their consent. All dimensions are in millimetres (mm) unless noted otherwise. Do not use for base laying purposes

Produced on A3 paper

4 3 2 1 0 1:50 Scale Bar 1:100 0 1 2 3 4 5 6 7 8 9 10

Rev.	Date	Description	Initials
 Anglian Home improvements TELEPHONE: 0845 437 3600			
Drawing title: Existing Plan and Elevations			
CONTRACT No. : 099/99558		Page 1 of 2	
Proposed: PVCu Conservatory at: 23 MAINE ST READING BERKSHIRE RG2 6AG			
For :..... Mr. P. WEI			
Drawers initials: SDr		Scale : 1:100	Date: 11/06/18