


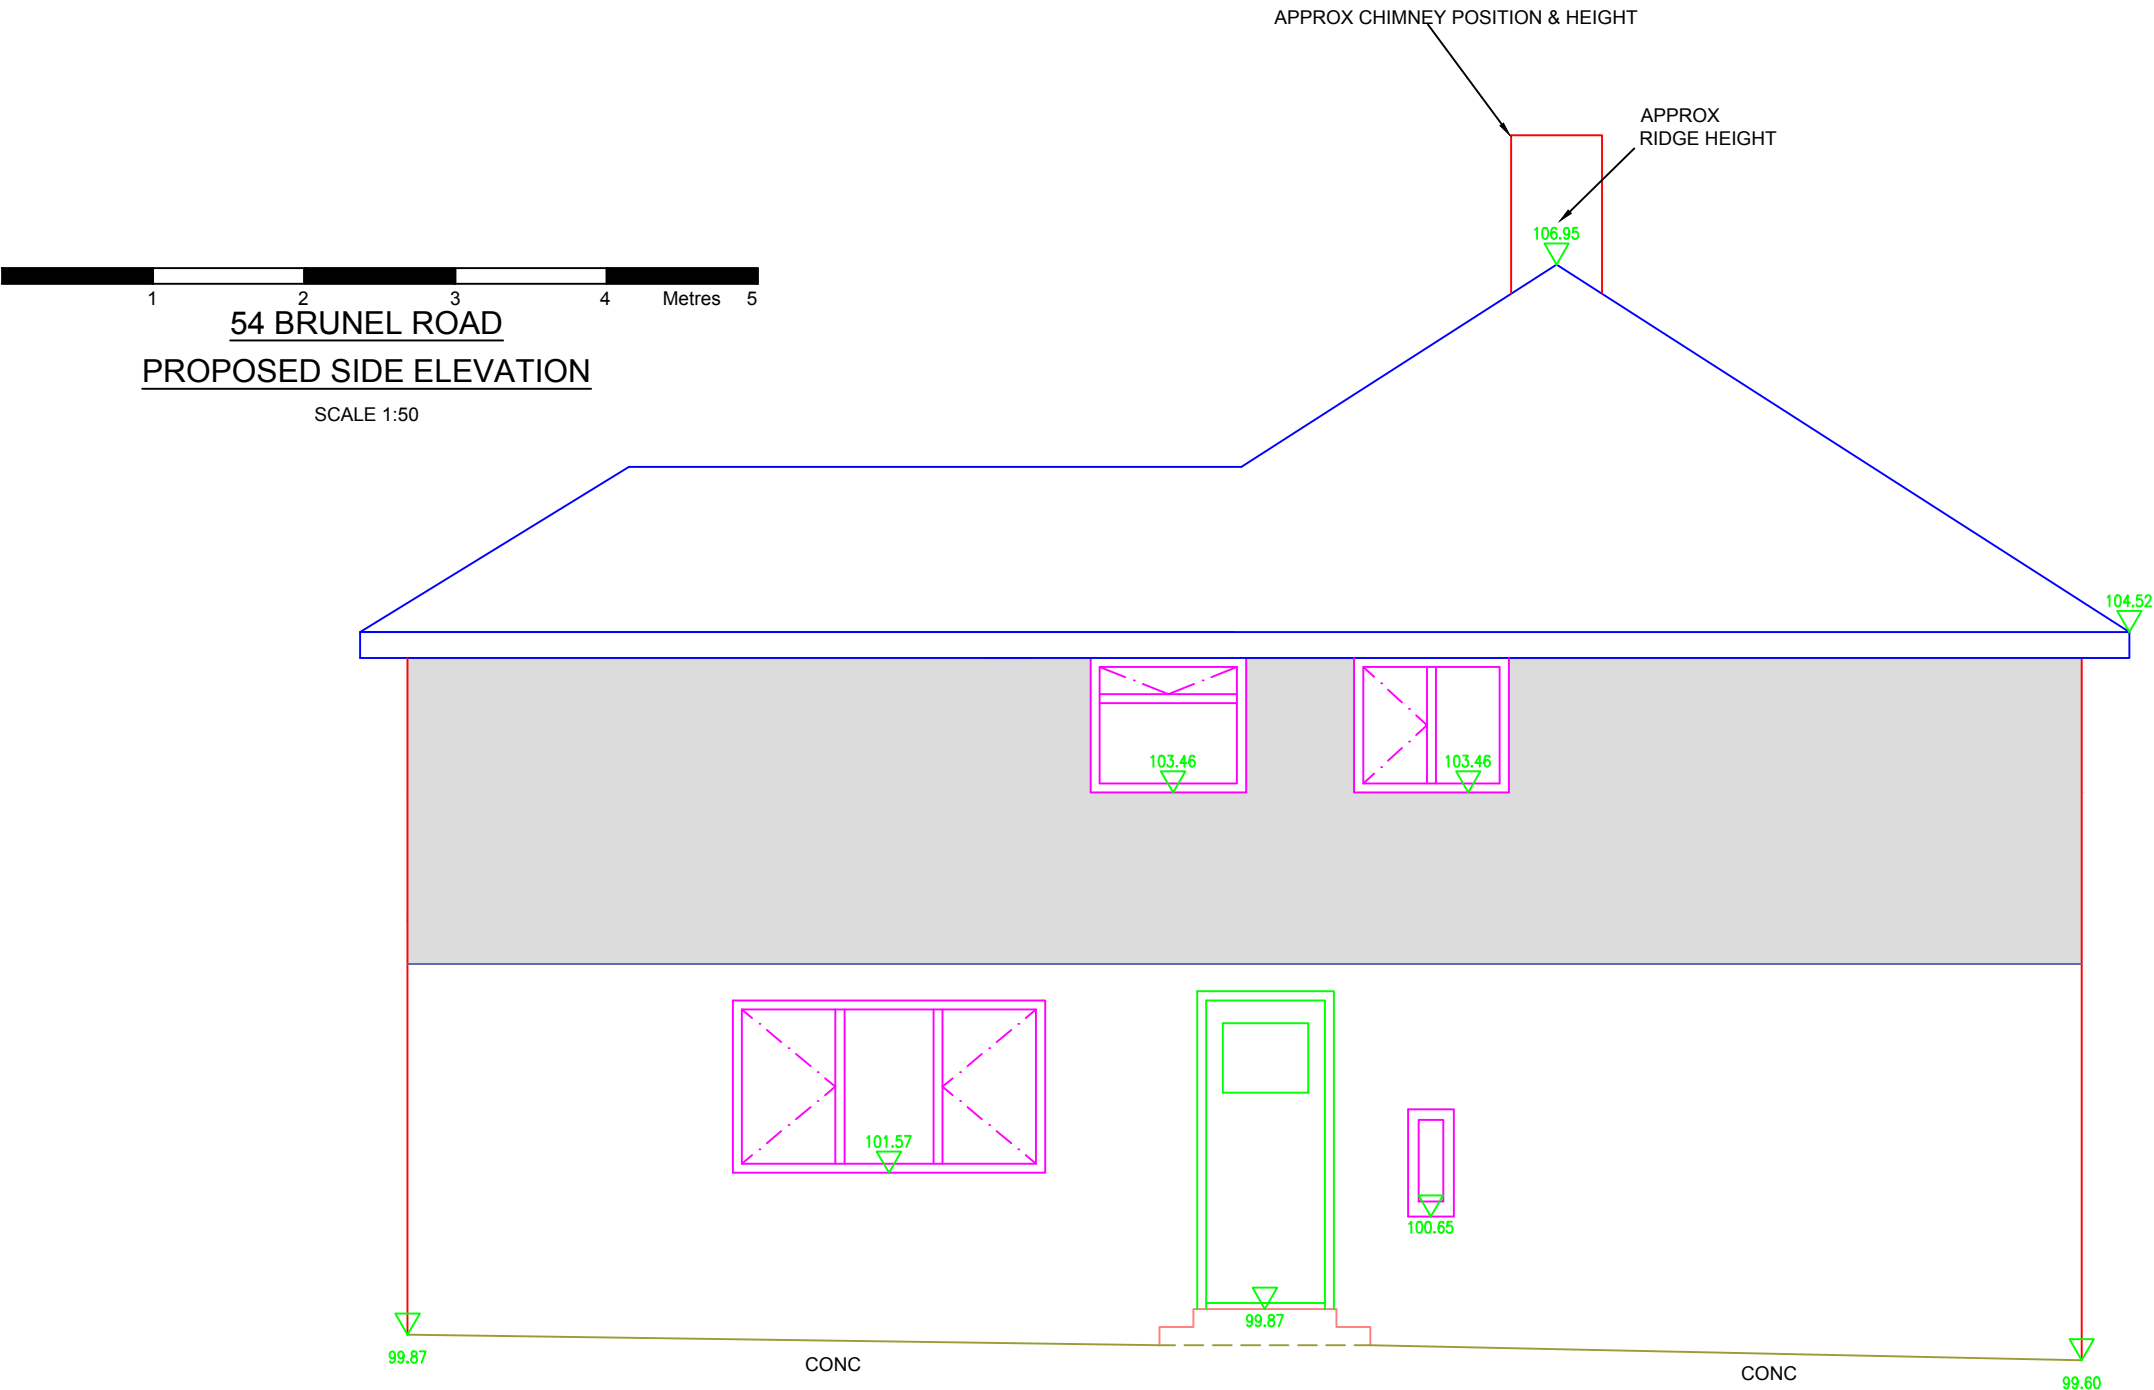

Key	
	FLOOR LEVEL (m)
	CEILING HEIGHTS (m)

Site Key Plan

- Notes:
1. Site verify all dimensions prior to construction
 2. Report all discrepancies to the Drawing Originator immediately
 3. This drawing is to be read in conjunction with all relevant documents and drawings
 4. All levels relate to an arbitrary ground floor level datum and are displayed in metres
 5. Co-ordinates are related to an arbitrary local grid

R003	16/06/18	THIRD_ISSUE	SMB	-
R002	09/06/18	SECOND_ISSUE	SMB	-
R001	22/04/18	FIRST_ISSUE	SMB	-
Rev	Date	Description	Dm	Chkd
Revisions				

Drawing Originator

Drawing Status			
FOR_INFORMATION			
Project Name			
54_BRUNEL_ROAD			
Surveyed by	Surveyed Date	Drawn by	Drawn Date
SMB	22/04/18	SMB	22/04/18
Checked by	Checked Date	Approved by	Approved Date
-	-	-	-
Scale			
1:50			

Title

Original drawing sheet is A3

54_BRUNEL_ROAD

READING

RG30_3JL

PROPOSED_SIDE_ELEVATION

Drawing Number	Revision
SB-B54-SE02	003