


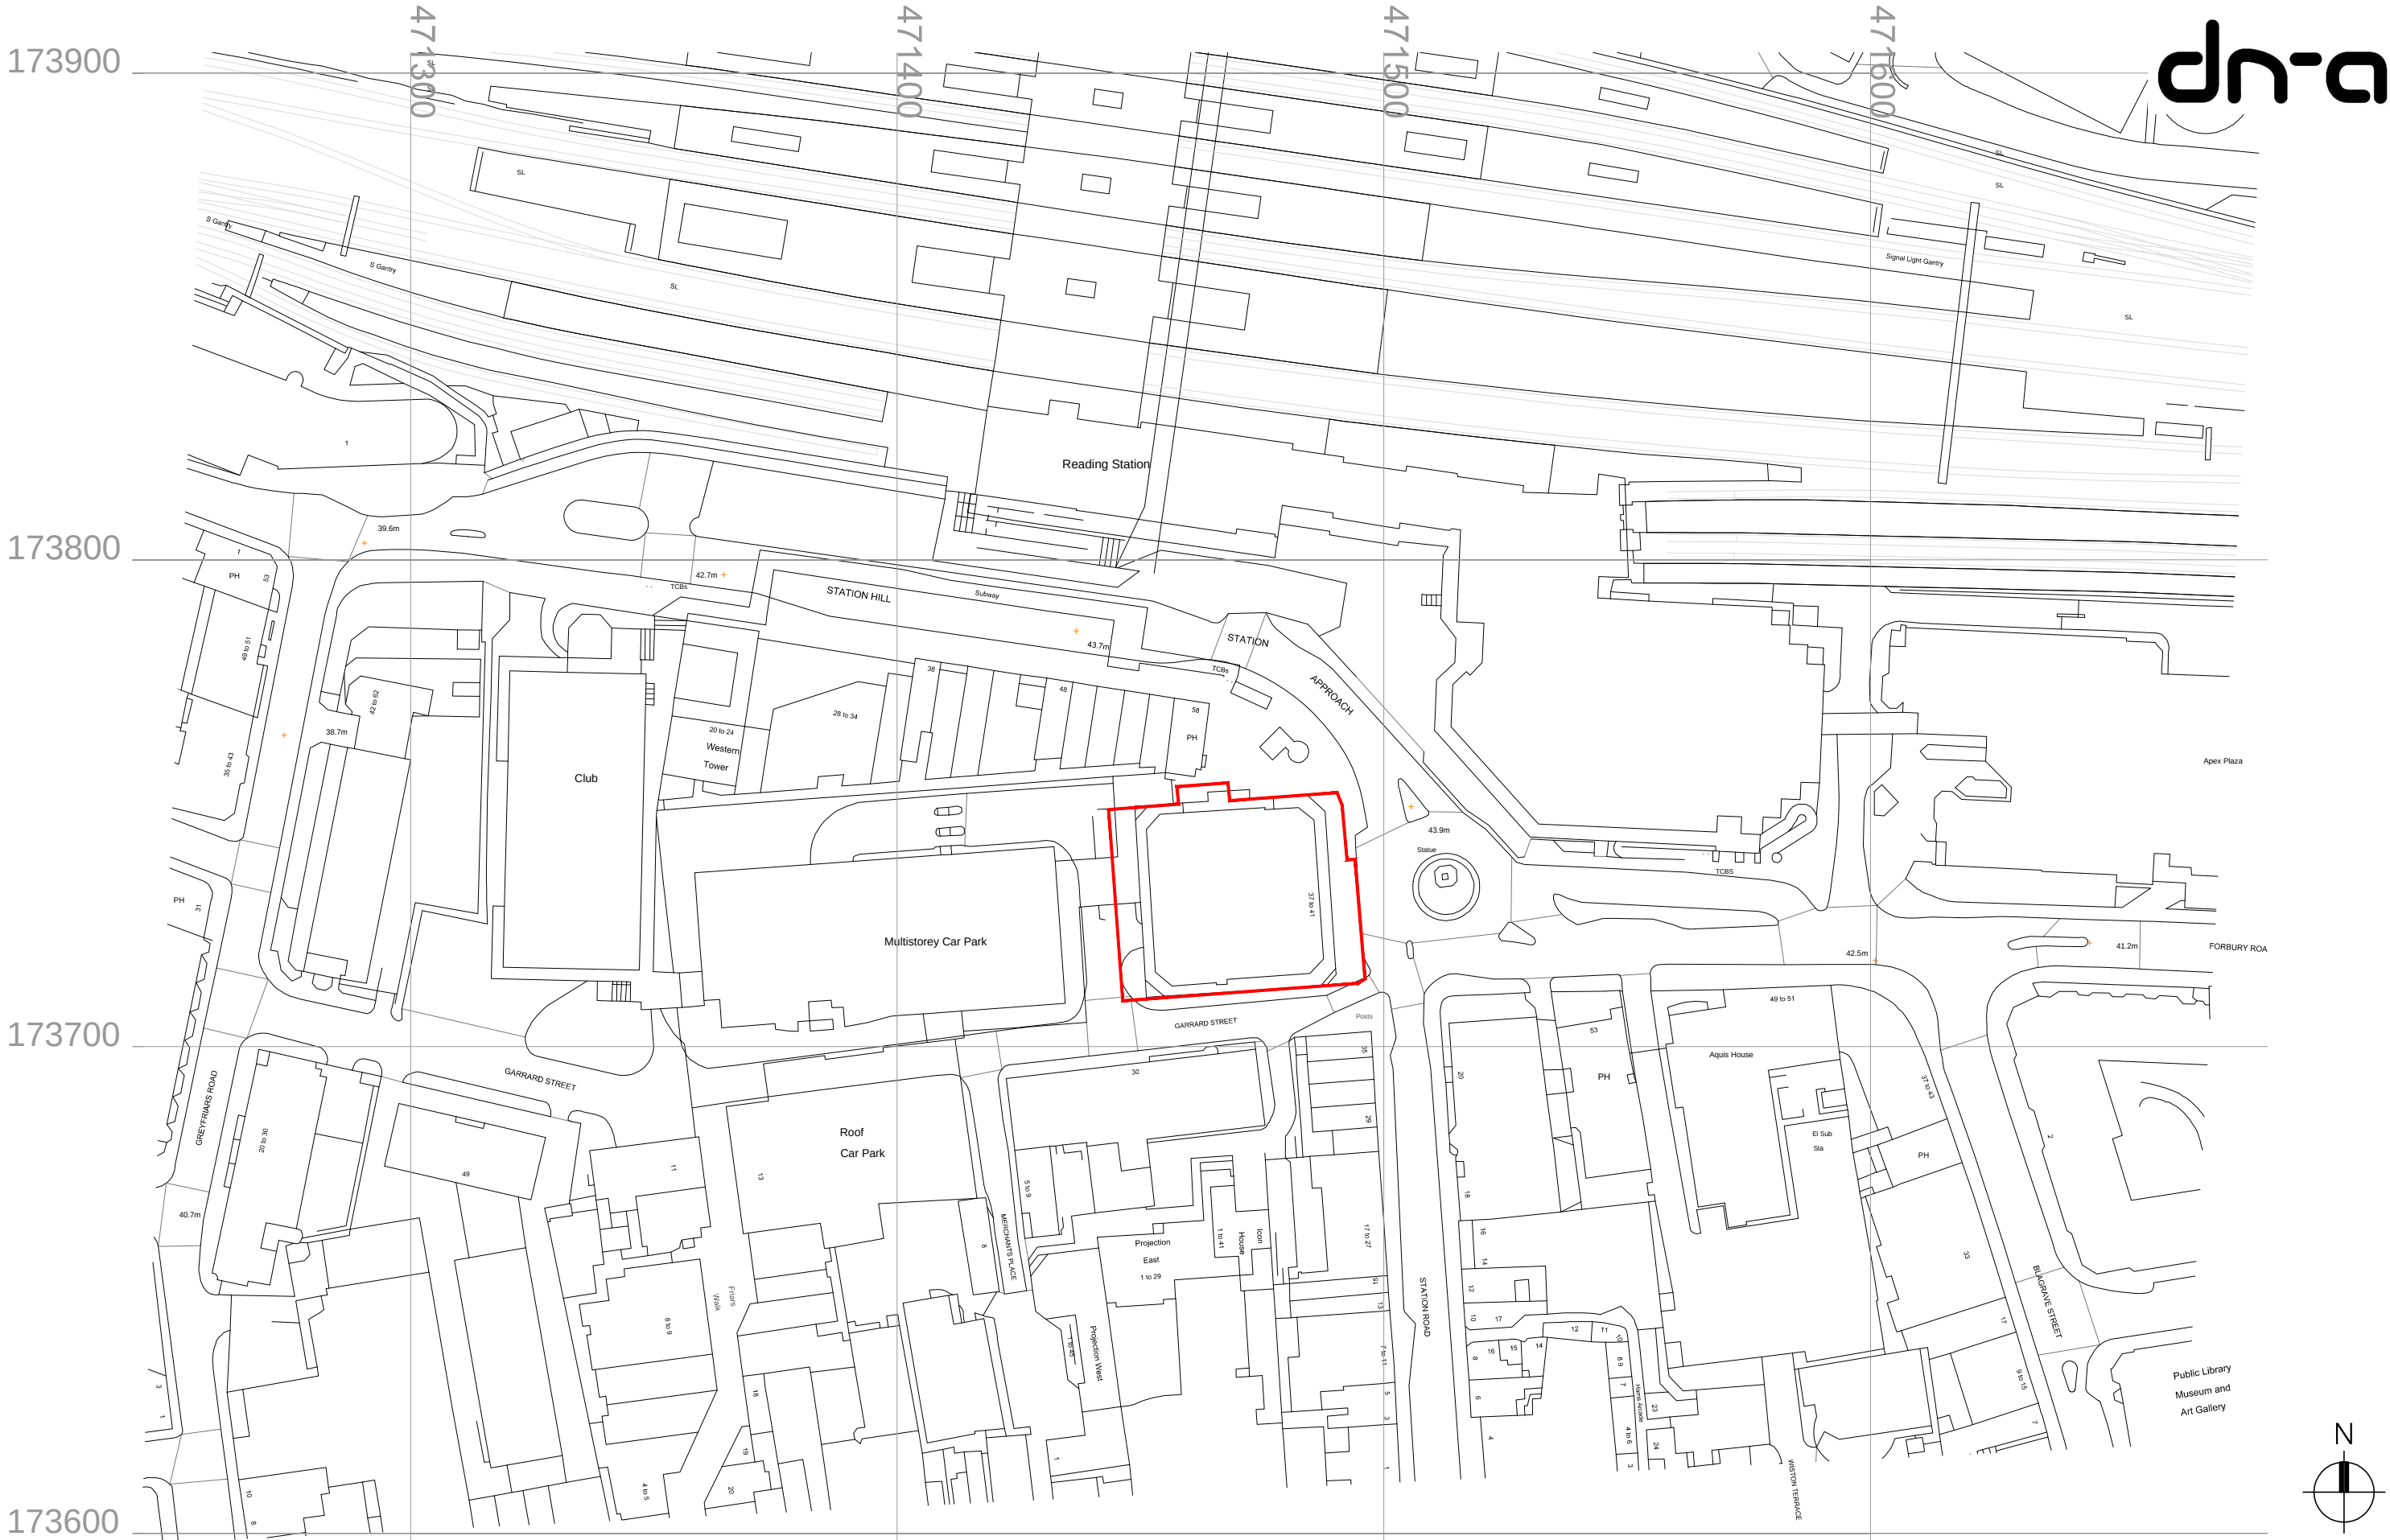

Mapping contents (c) Crown copyright and database rights 2014 Ordnance Survey 100035207

THAMES TOWER READING LIMITED

THAMES TOWER, READING

LOCATION PLAN

0 12.5 25 37.5 50 62.5m
1:1250

FOR APPROVAL

Drawn By:	Checked By:	Authorised By:	Revision By:	Rev Auth By:
MT	SMC	JS		
Date:	Scale	Drawing No:	Rev date:	Rev:
23/03/2014	1:1250 @ A3	1179 / PL /S001		

1 Castle Yard Richmond
London TW10 6TF
t: +44 (0) 20 8332 3900
f: +44 (0) 20 8332 3901
www.myn-d-a.com