



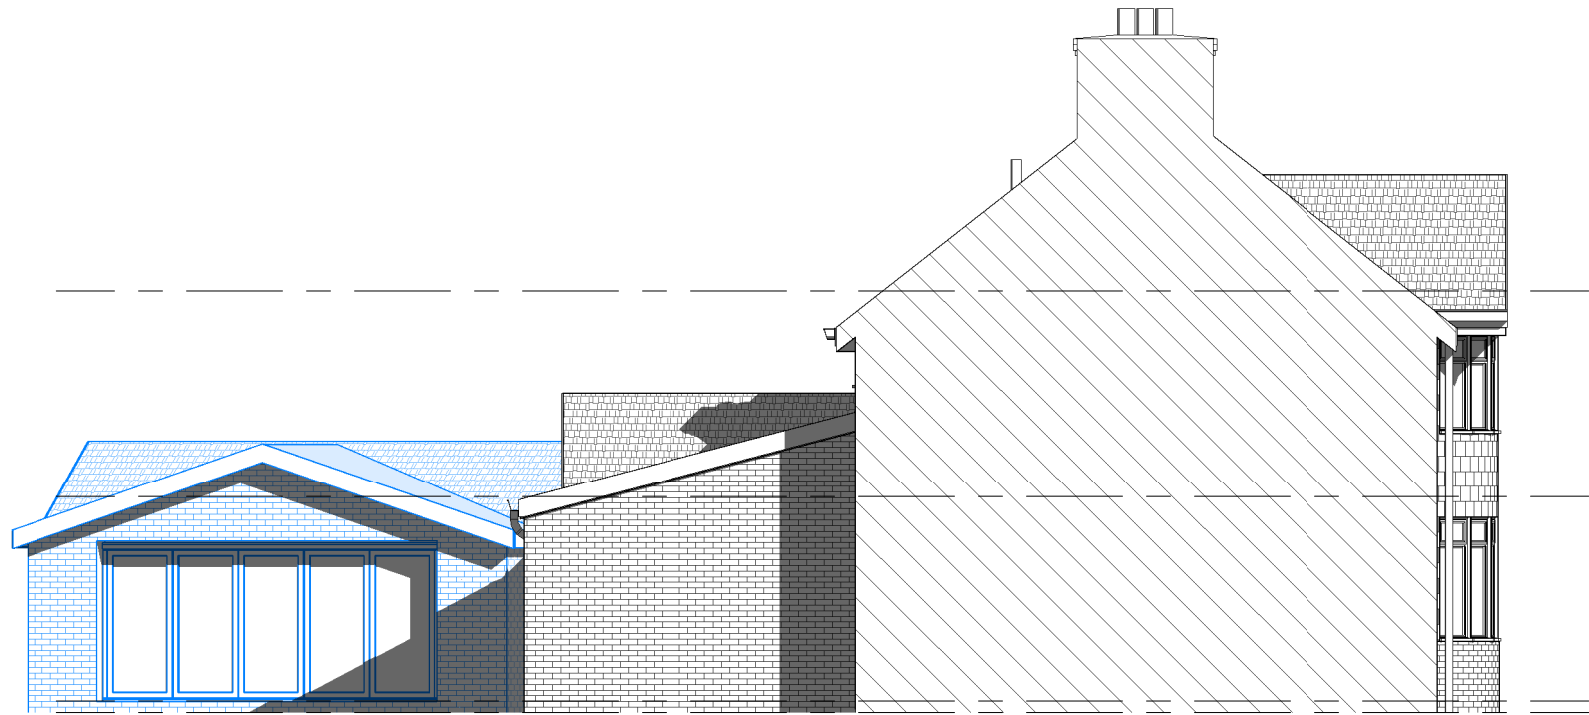

03. Side Elevation
1 : 100

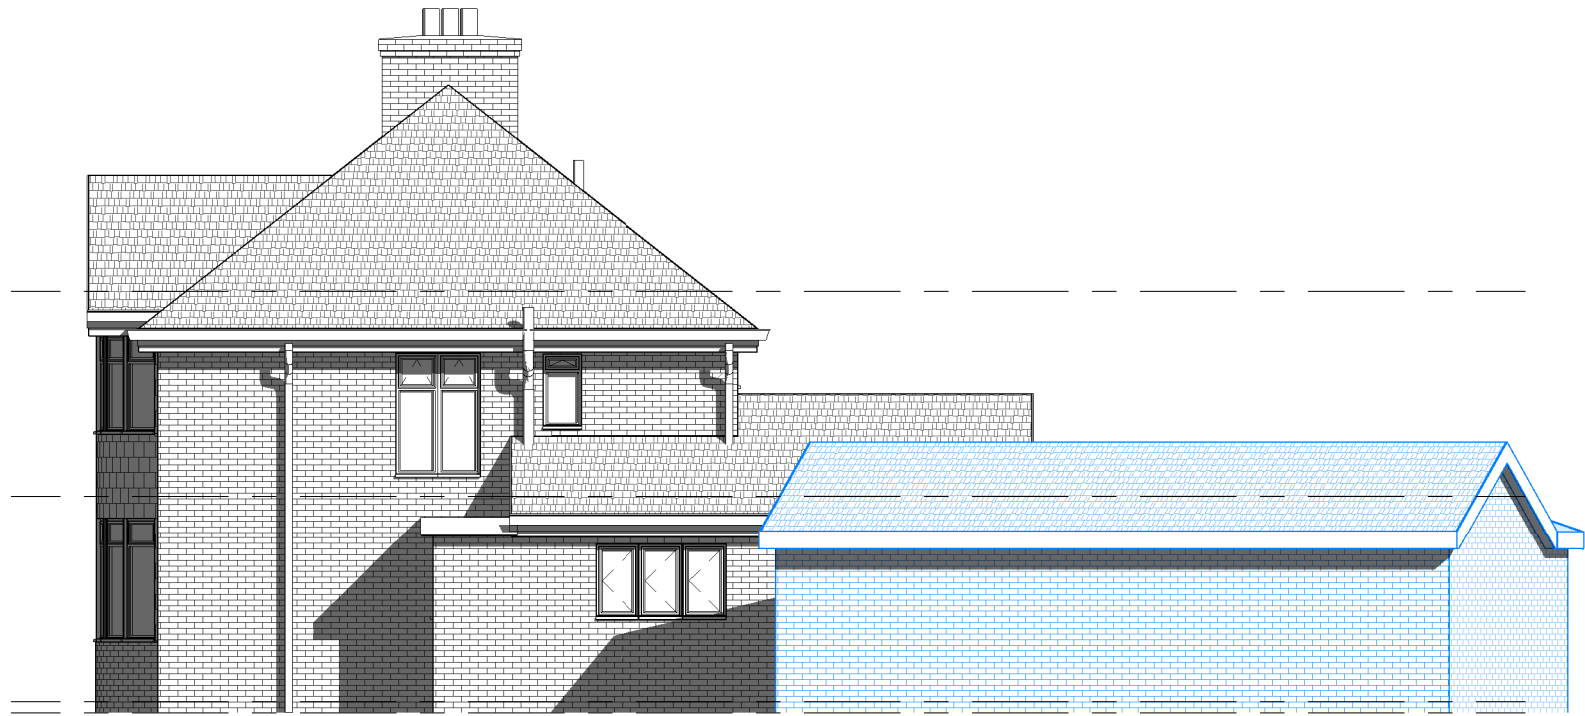

04. Side Elevation
1 : 100

REV	DATE	DESCRIPTION

STATUS
Planning

CLIENT **Sonia & Rav Rehan**
ADDRESS **6 Littlecote Drive,
Reading, RG1 6JD**

 **Design Work
Studios Ltd.**


**The White Building
33 Kings Road
Reading
RG1 3AR**

**info@designworkstudios.co.uk
www.designworkstudios.co.uk**

DRAWING BY **Author**
CHECKED BY **Checker**
SCALE **1 : 100 @ A3**
DATE **05.04.2018**

DWG # **1182-00** REV **PR EL-**

TITLE
ELEVATIONS
PROPOSED

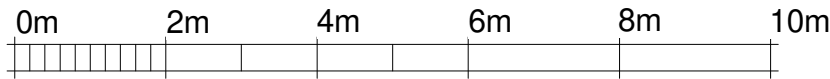

SCALE 1:100 @ A3