



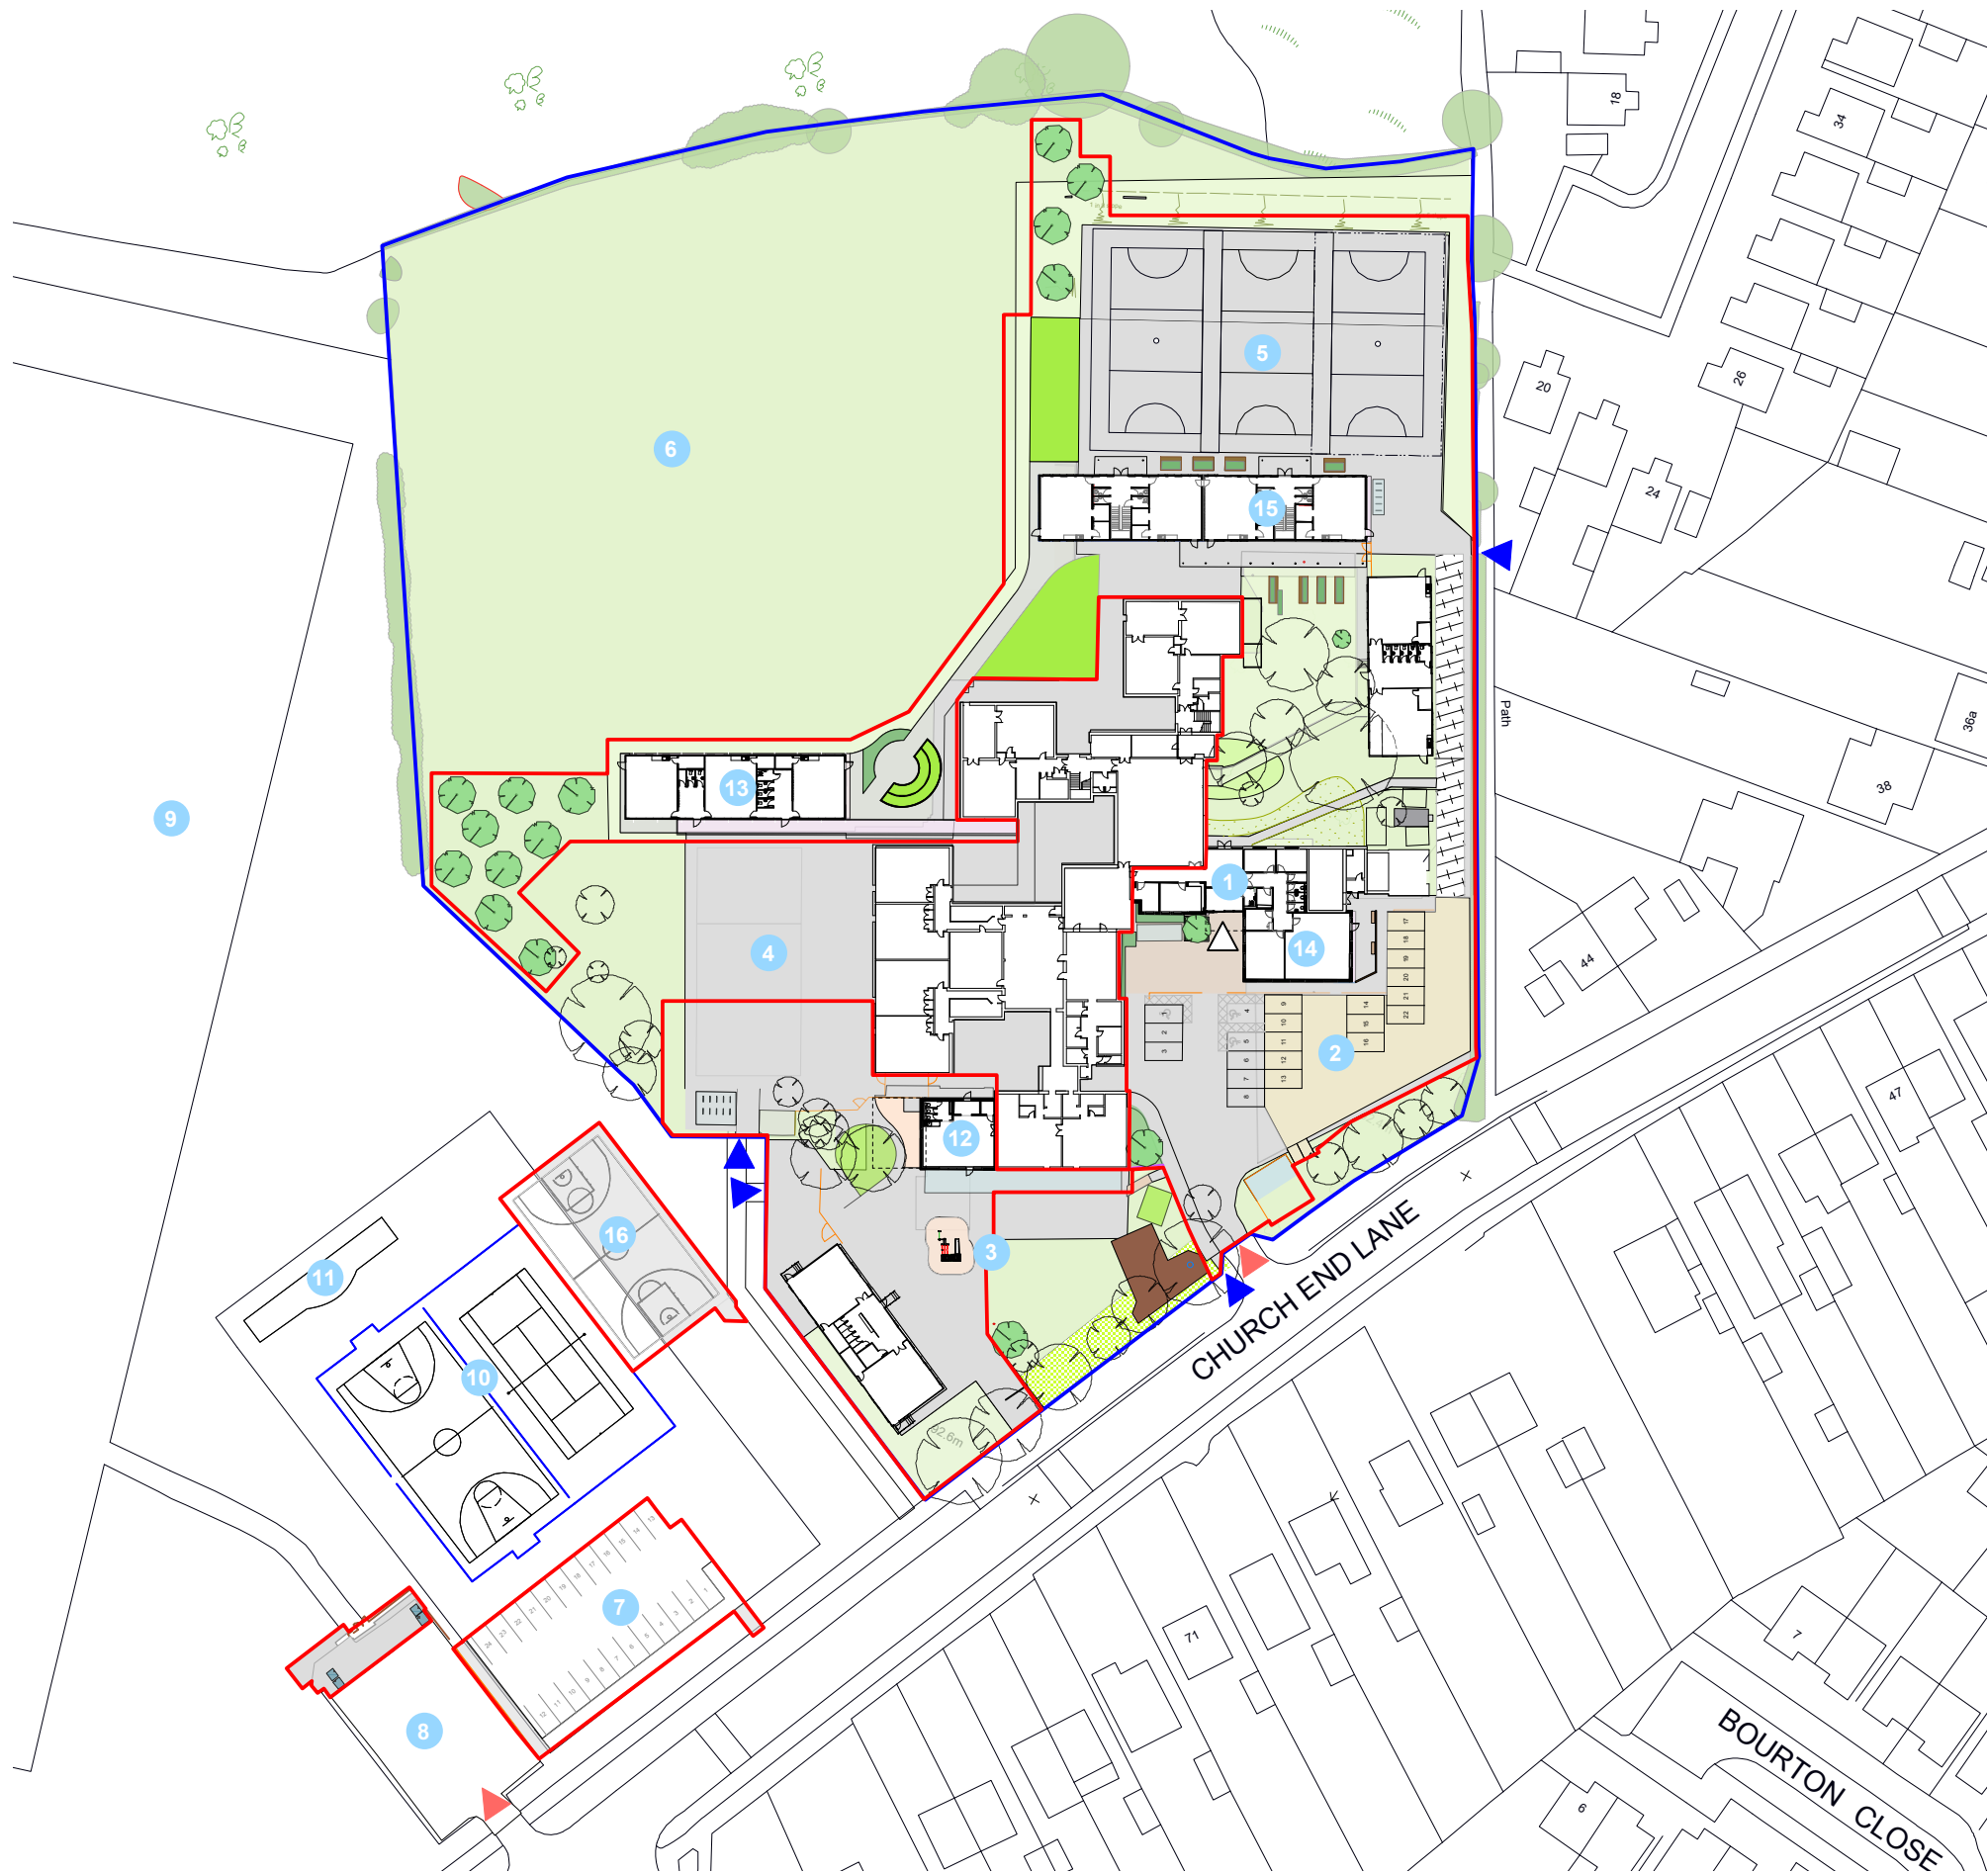

Proposed Site Key:

- Site Ownership Boundary
- Development Site Boundary
School Site area c. 9550sqm
Playing Field site area c. 1258.5sqm
- Pedestrian Entrance
- Vehicular Entrance
- Main Entrance

- 1 Refurbished Main Entrance & Admin Facilities
- 2 Staff & Visitor Parking (parking reconfiguration to provide 22 no. spaces)
- 3 Early Years Play Space
- 4 Key Stage 1 Playground
- 5 Key Stage 2 Playground, extended
- 6 School Playing Fields
- 7 New off-site staff car parking (24no. spaces)
- 8 Public Car Park
- 9 The Meadway Recreation Ground
- 10 Fenced Courts
- 11 Skate Park
- 12 Proposed Year R Extension
- 13 Proposed Key Stage 1 teaching block
- 14 Proposed Admin Extension
- 15 Proposed Key Stage 2 teaching block
- 16 Relocated basketball court

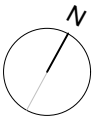

PLANNING

Notes			
1 This drawing is © copyright Hampshire County Council 2018. No unauthorised reproduction of any kind is permitted.			
2 No Dimensions to be scaled from this drawing			
3 This map is reproduced from Ordnance Survey material with the permission of Ordnance Survey on behalf of the controller of Her Majesty's Stationary Office © Crown copyright. Unauthorised reproduction infringes Crown Copyright and may lead to prosecution or civil proceedings. (100019180), (2017)			

rev	description	date	by
P1	Issued for Planning	26/01/18	RS
P2	Car Park Location Amended	14/03/18	RS
P3	Basketball court relocated. Red line area updated.	27/04/18	RS

 Hampshire County Council				HCC Property Services, Three Minsters House, 76 High Street, Winchester SO23 8UL. tel: (01962) 847801		 Property Services	
PROJECT Moorlands Primary School Expansion to 3FE Church End Lane				SHEET CONTENTS Proposed Site Block Plan			
SCALE 1:500 @ A1 1:1000 @ A3		DATE 23.01.18	DRAWN RS	CHKD. HD	DRAWING No. E03153-A-1505	REVISION P3	