



Do not scale from drawing, use figured dimensions only. Subject to site survey and all necessary consents. All dimensions to be checked by user and any discrepancies, errors or omissions to be reported to the Architect before work commences. This drawing is to be read in conjunction with other relevant materials.

REV	AMENDMENT	DATE
*	For Comment	06/05/18
A	For Comment	10/05/18
B	For Comment	17/05/18
C	For Comment	08/07/18


James Matley
Architect

37 Granville Street
Bristol
BS5 9SW
M: 07813 854188
Architects Registration Board jamesmatley.co.uk
James Matley Architect is a trading name of Matley Design Ltd

PLANNING

JOB
Gloucester Court,
Reading,
RG30 2TW

TITLE
Proposed Block Plan

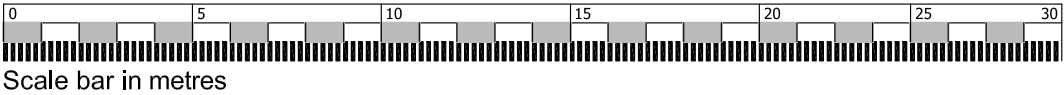

SCALE 1:200 @ A3	INITIAL JM	
DRAWING NUMBER 5080-A-100	DATE 06/05	REV C