



Rev	Date	By	Amendments
A	22.03.18	CR	GENERAL AMENDMENTS

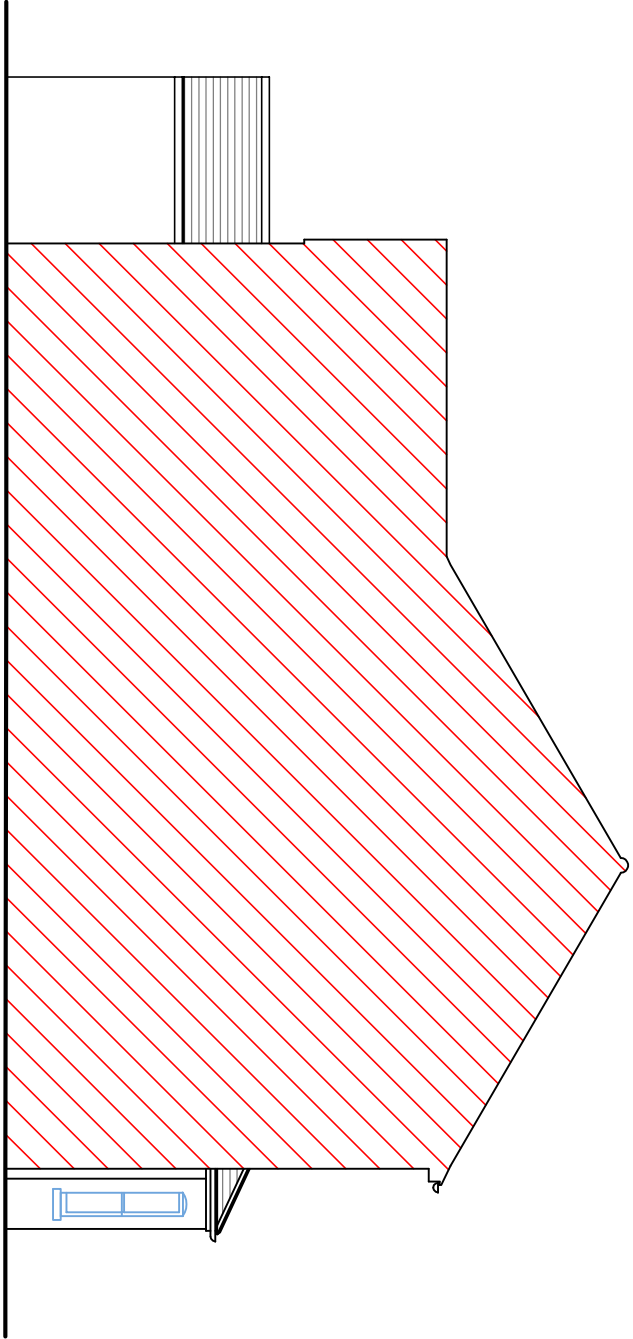

left hand elevation
scale 1:100

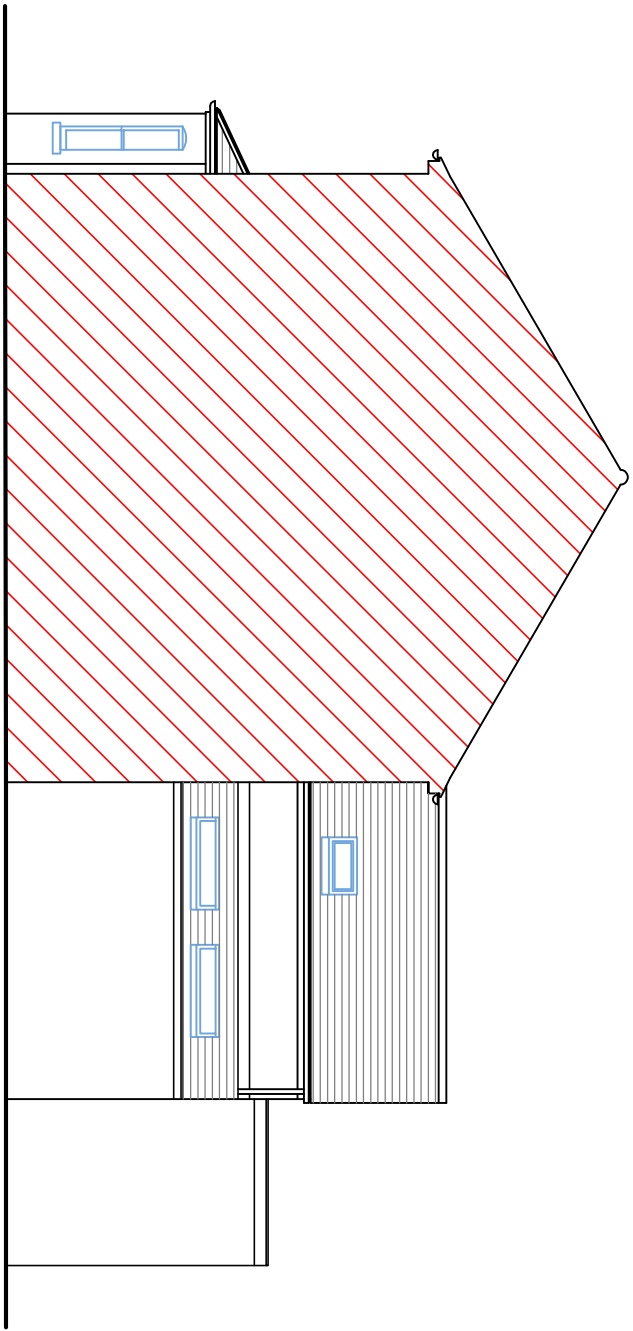

right hand elevation
scale 1:100



Red hatching denotes sections of building which are obscured/adjoining neighbouring structures

Andrews Eades

Chartered Surveyors

Building Surveying • Quantity Surveying • Architectural Design
20 Cornmarket, Thame, Oxon, OX9 2BL
Telephone: 01844 261222 Fax: 01844 261190
Web : w w w . a n d r e w s - e a d e s . c o . u k

Client

MR KIT BRASH

Job Title

10 DE BEAUVOIR ROAD
READING
RG1 5NS

Drawing Title

PLANNING SCHEME:
PROPOSED SIDE ELEVATIONS

Scale	Date	Drawn By
AS SHOWN	19.04.18	ML/CR
Dwg. No.	Job	Dwg.
17/981	06	A

Original Page Size A2
The drawing and the works depicted are the copyright of Andrews Eades Chartered Surveyors and may not be reproduced or amended in any form except by written permission.
No liability will be accepted for amendments made by other persons.
Any errors or discrepancies in dimensions or notes on drawings should be reported to the originator.

