


revisions			
rev	by	date	comment
.			

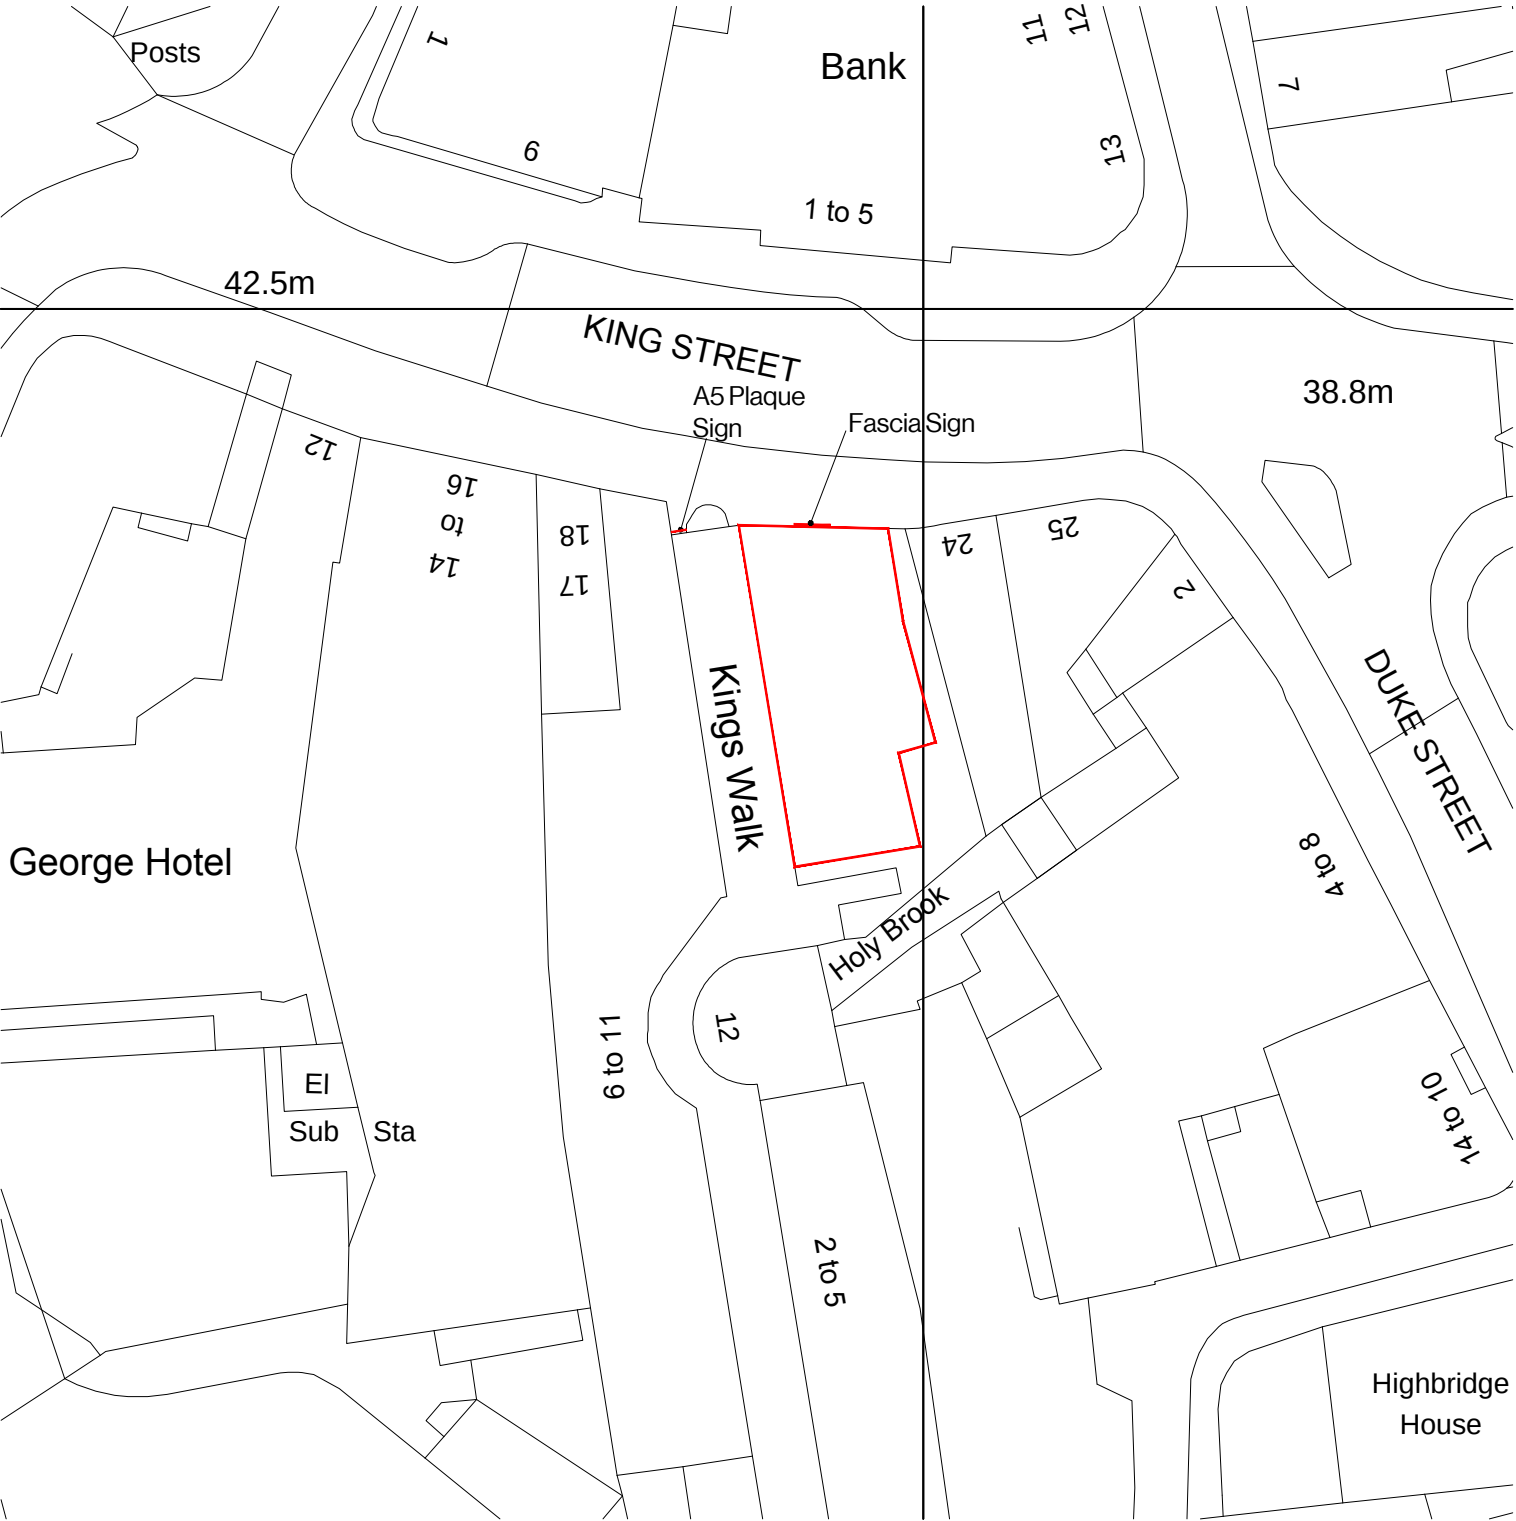

Harrison.

LONDON: 39 MARGARET STREET, LONDON W1G 0JQ
CALL +44 (0)20 7493 6397

BIRMINGHAM: 15 COLESHILL STREET, SUTTON COLDFIELD,
BIRMINGHAM B72 1SD
CALL +44 (0)1213213030

DALLAS: 14990 LANDMARK BLVD, SUITE 265
DALLAS, TX 75254
CALL +1972 807 9257

DUBAI: OFFICE 3108, BUILDING 3,
GOLD AND DIAMOND PARK, PO BOX 120585,
SHEIKH ZAYED ROAD, AL QUOZ, DUBAI
Call +971 488 73038

info@harrison.hn www.harrison.hn

CLIENT

Escape Hunt Ltd

PROJECT

19-23 King Street,
Reading,
RG12HG

TITLE

Location Plan & Site Location Plan

DRAWN

LP

CHECKED BY

checked

SCALE
@ A3


1:500/1:1250

DATE

Feb 2018

PROJECT/ DWG NO.

3950/001

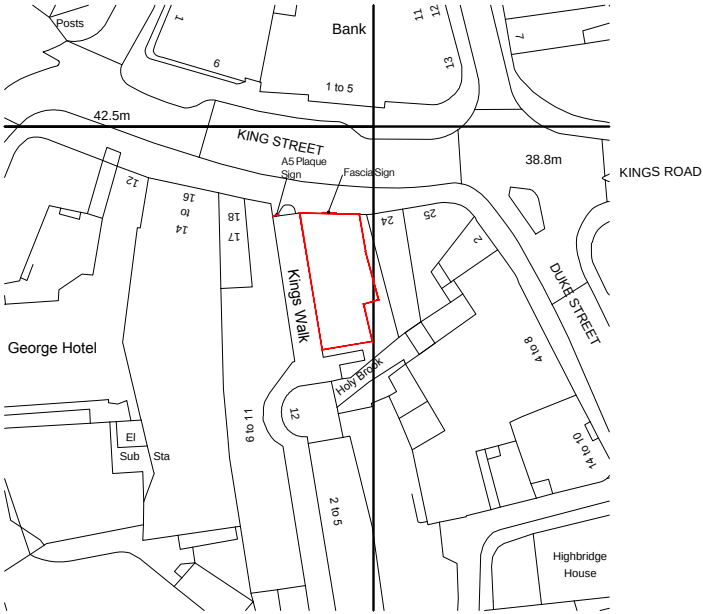

Location Plan

Scale 1:1250



scale bar 1:1250 @ A3

Site Location Plan

Scale 1:500



scale bar 1:500 @ A3