
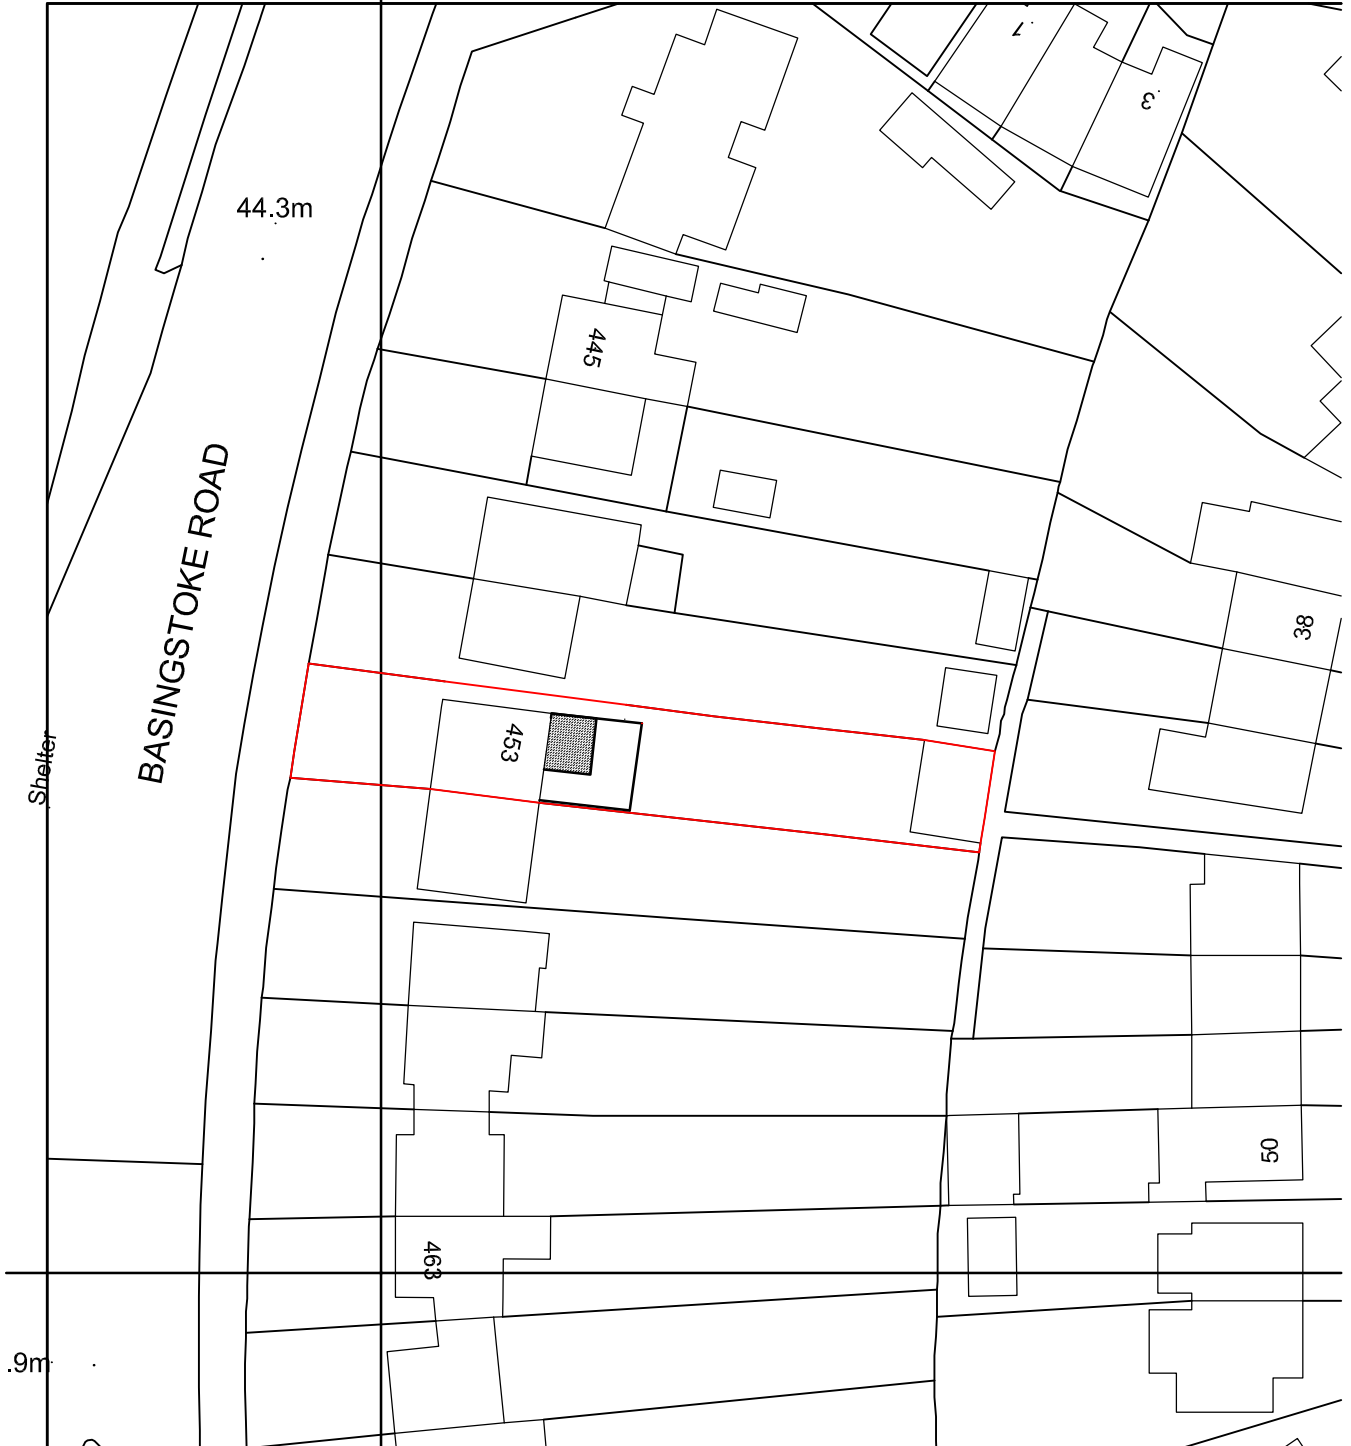


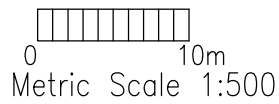

JOB
TITLE 453 BASINGSTOKE ROAD, READING, RG2 0JF

DRG.
TITLE BLOCK PLAN

DRAWN

CHECKED

DATE

MARCH 18

SCALE

1:500

DRG. No
AS00318-BP21 A

CLIENT
MR SHEIKH

DESIGN TWO
SEVEN

17 FOX ROAD, LANGLEY, SLOUGH

SL3 7SG

TEL 07964 326643

designtwoseven@outlook.com