

project
20 The Ridgeway,
Caversham, Reading, Berkshire

for
Mr & Mrs Hassan

title
1:50 Ground Floor as Existing

drawing no: 991 / 20


M D Howlett
architectural consultant

76 Kidmore Road, Caversham, Reading
Berkshire RG4 7NA; Tel/Fax: (0118) 947 7117
Email: pmarco@globalnet.co.uk

Date: March 2018

0 1 2 metres (1:50 @ A1)

GROUND FLOOR

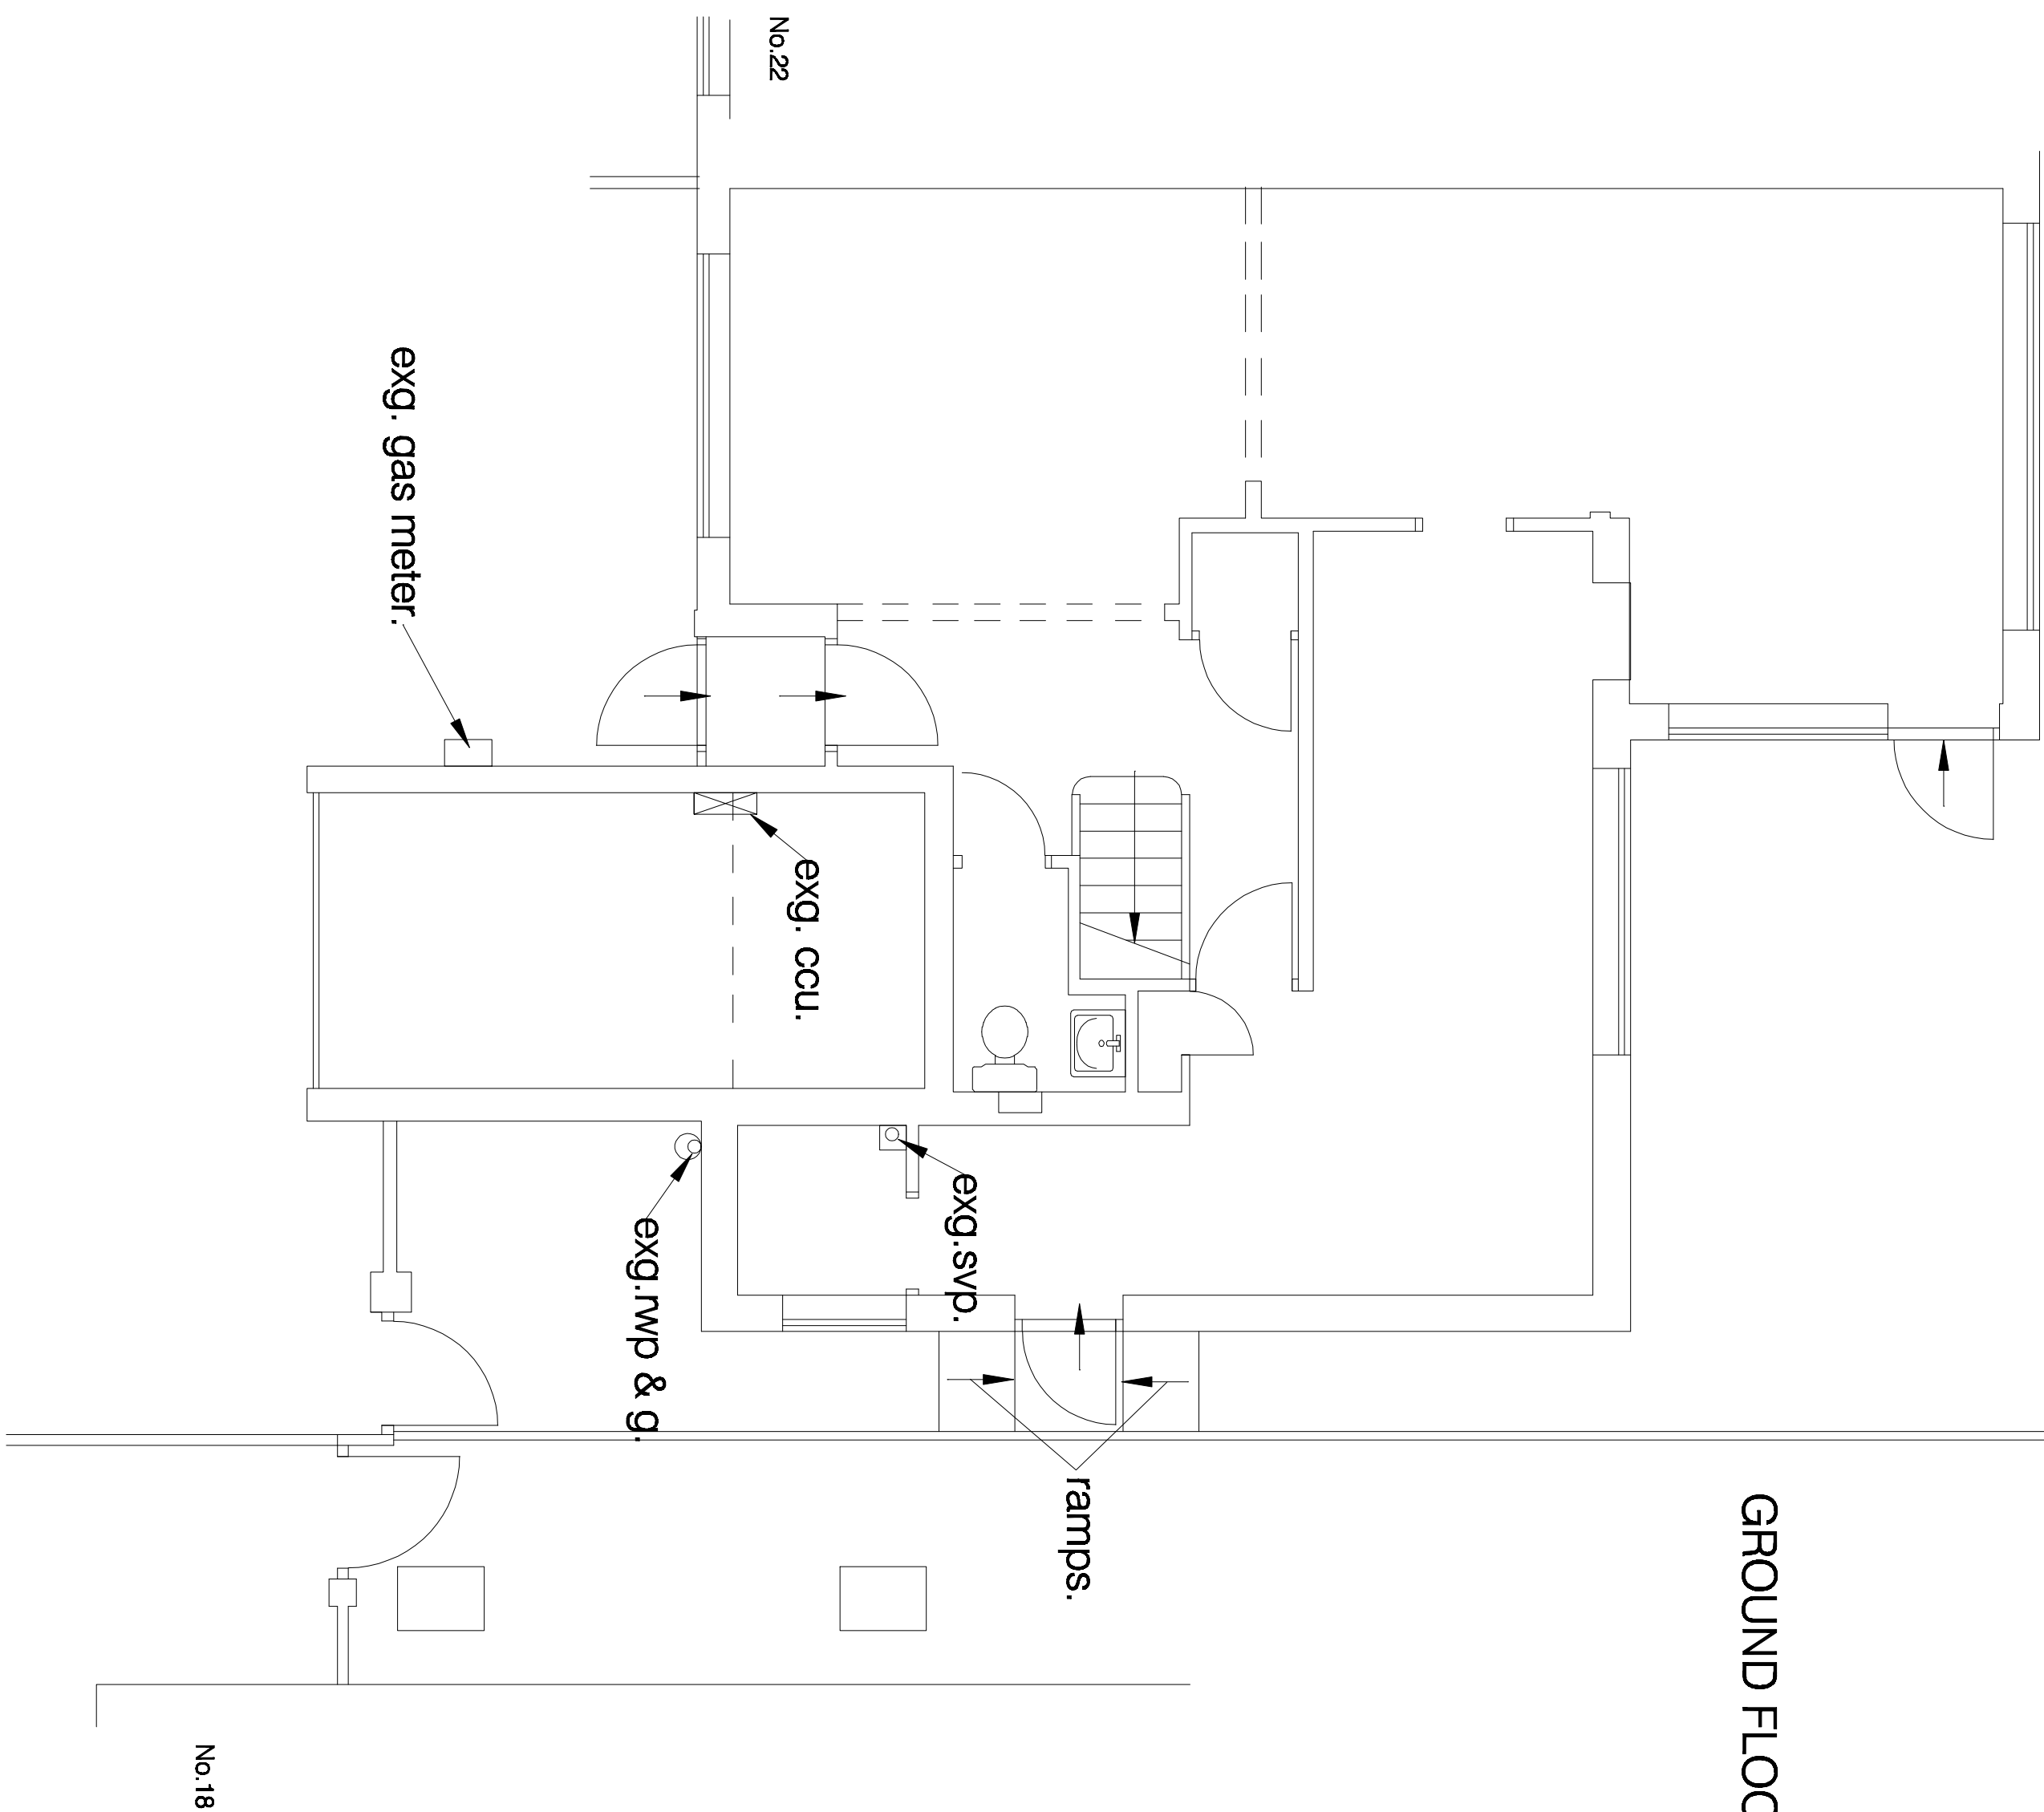

NORTH

FRONT

SOUTH

