



INFORMATION ONLY

© EAA - EMRE AROLAT ARCHITECTURE

DO NOT SCALE FROM THIS DRAWING. VERIFY ALL DIMENSIONS ON SITE. DRAWING SHOULD BE READ IN CONJUNCTION WITH INFORMATION FROM ALL OTHER DESIGN CONSULTANTS AND CONTRACTORS. ALL DRAWINGS IN DIGITAL FORMAT ARE FOR REFERENCE ONLY. PAPER COPIES ARE AVAILABLE ON REQUEST.

EXISTING PARKING LAYOUT IS AS SHOWN IN SHP'S DRAWING (DRW. NO. 4929/21)

59-75 QUEEN'S ROAD READING
RG1 4BN


05m10m25m

NO	DATE	BY	REVISION	CONTROL
DRAWING TITLE				
PROPOSED SITE LAYOUT				
PROJECT NAME				
CLARENDON HOUSE				
EAA EMRE AROLAT ARCHITECTURE NEW YORK-LONDON-ISTANBUL			40 BOWLING GREEN LANE, LONDON UK EC1R 0NE T.020 7415 7235-36-37 london@emrearolat.com - www.emrearolat.com	
CLIENT				
READING HEIGHTS LIMITED				
PROJECT NO		DRAWN	ISSUE DATE	
220		UY	13.12.2017	
		CHECKED	SCALE	
		AZ	1/250@A3	
BLOCK	STAGE	REVISION		
D	P	21-01		
			-	

INFORMATION ONLY


© EAA - EMRE AROLAT ARCHITECTURE

DO NOT SCALE FROM THIS DRAWING. VERIFY ALL DIMENSIONS ON SITE. DRAWING SHOULD BE READ IN CONJUNCTION WITH INFORMATION FROM ALL OTHER DESIGN CONSULTANTS AND CONTRACTORS. ALL DRAWINGS IN DIGITAL FORMAT ARE FOR REFERENCE ONLY. PAPER COPIES ARE AVAILABLE ON REQUEST.

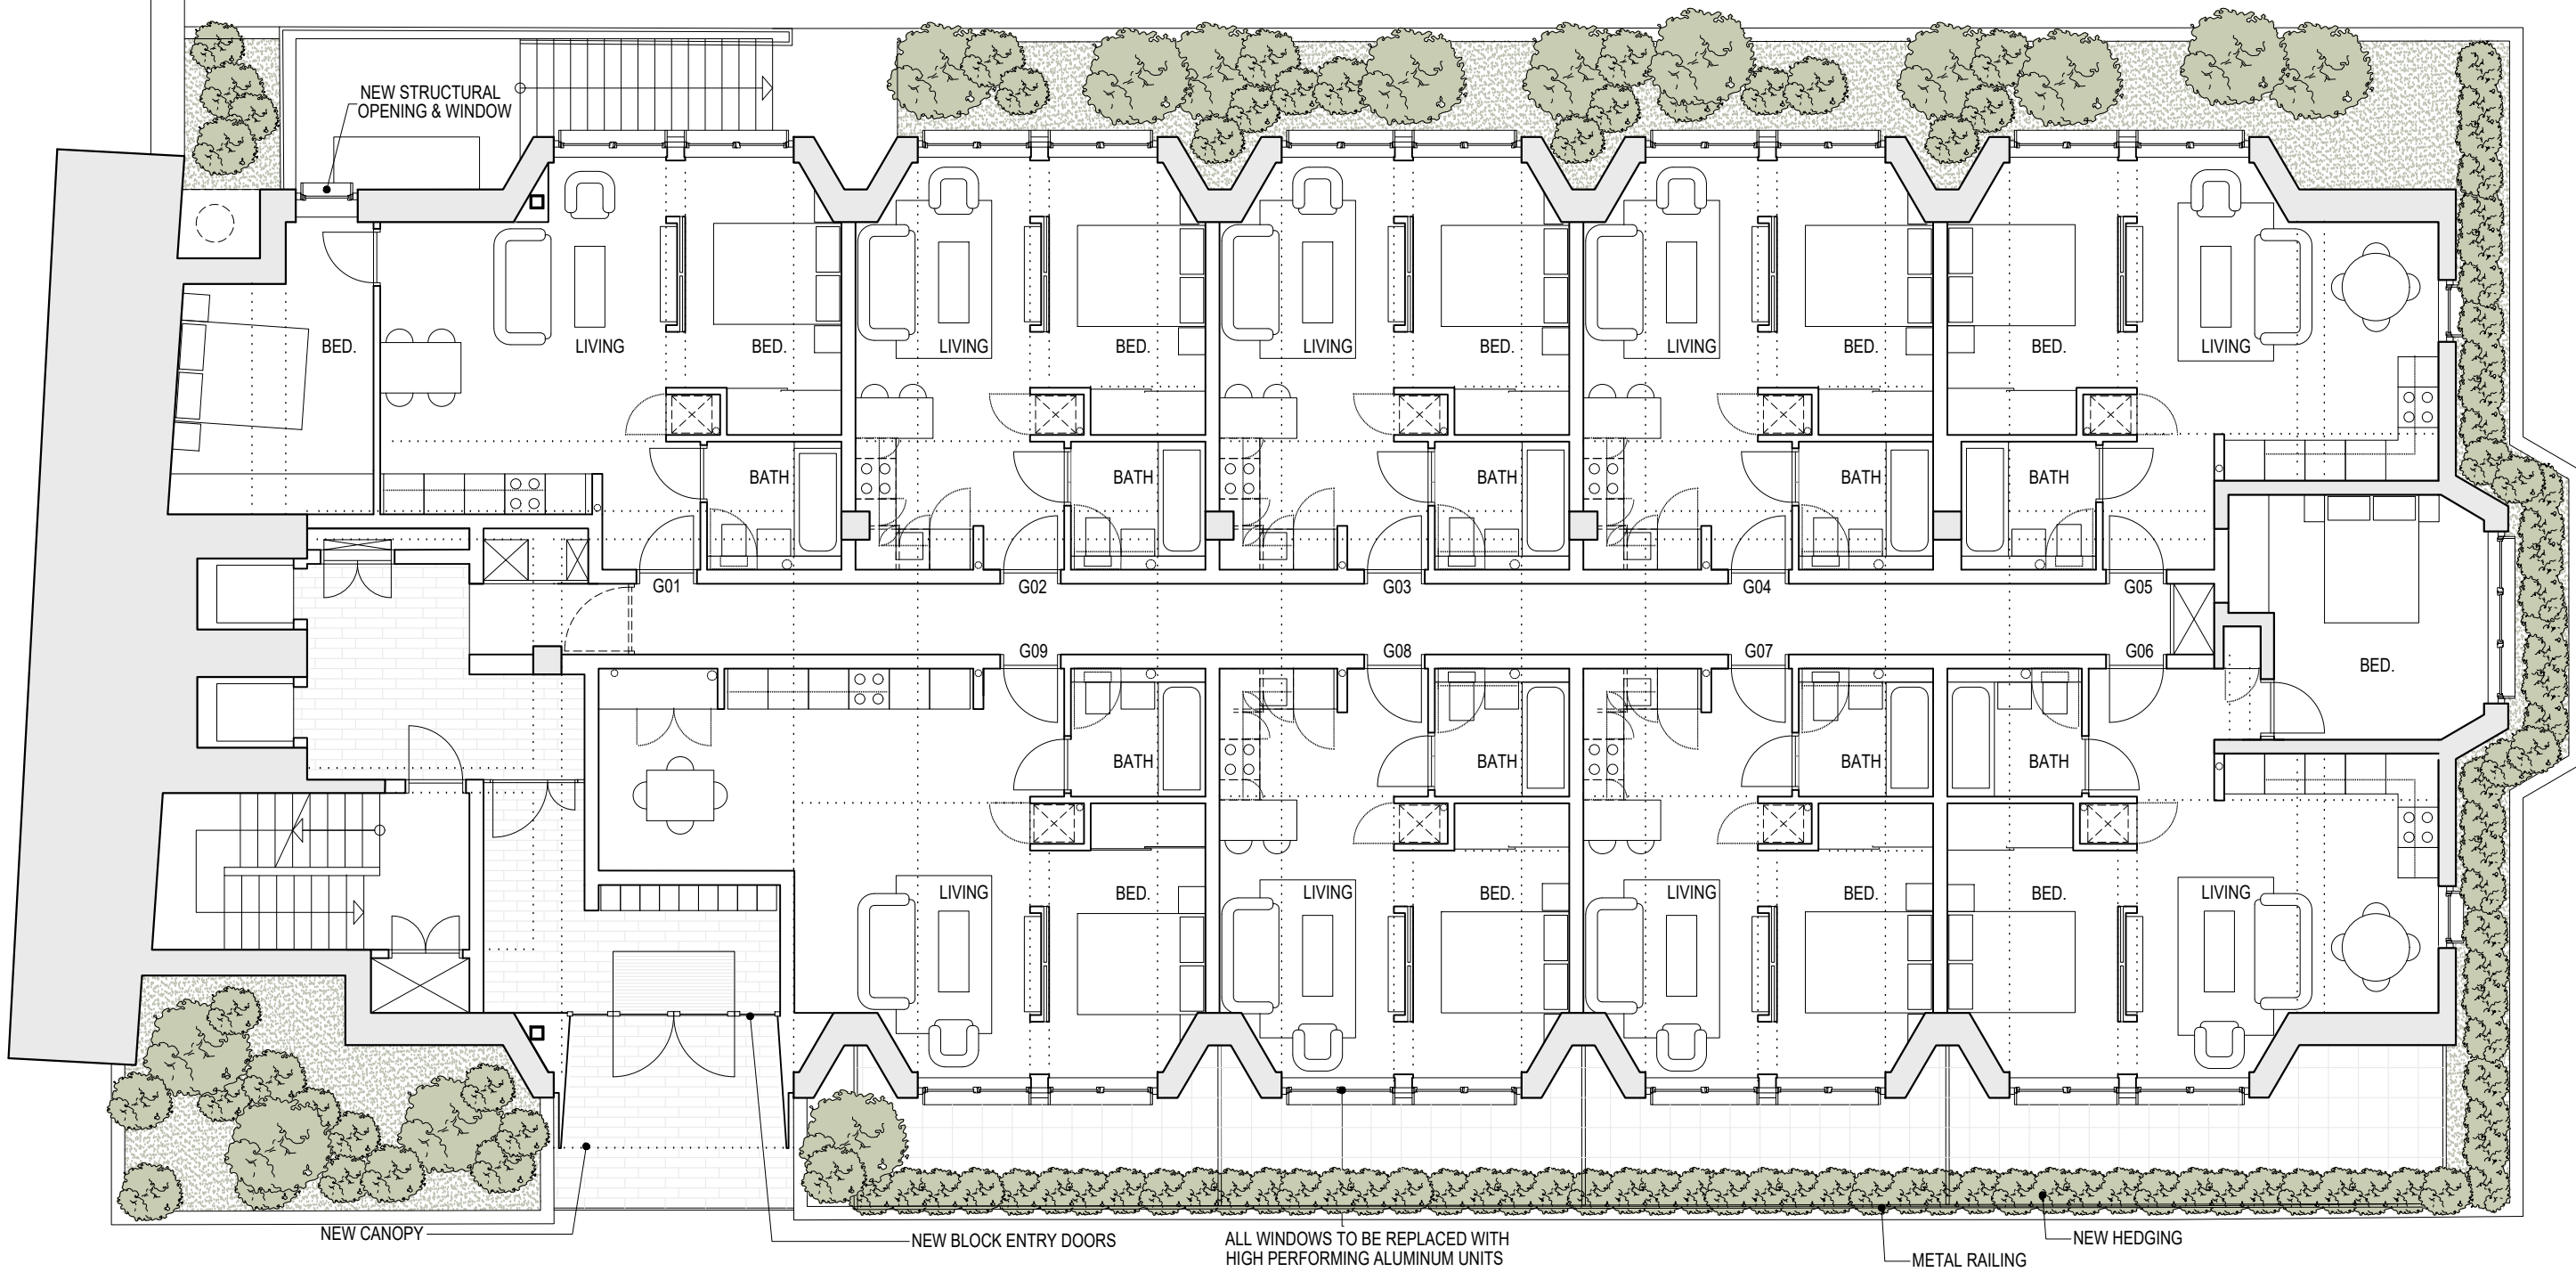

GIA :

- G01 - 48,55m²
- G02 - 30,76m²
- G03 - 30,76m²
- G04 - 30,76m²
- G05 - 36,85m²
- G06 - 51,78m²
- G07 - 30,59m²
- G08 - 30,59m²
- G09 - 43,99m²


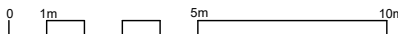


NO	DATE	BY	REVISION	CONTROL
DRAWING TITLE				
PROPOSED GROUND FLOOR PLAN				
PROJECT NAME				
CLARENDON HOUSE				
		40 BOWLING GREEN LANE, LONDON UK EC1R 0NE T.020 7415 7235-36-37 london@emrearolat.com - www.emrearolat.com		
EMRE AROLAT ARCHITECTURE NEW YORK-LONDON-ISTANBUL				
CLIENT				
READING HEIGHTS LIMITED				
PROJECT NO		DRAWN	ISSUE DATE	
220		UY	13.12.2017	
		CHECKED	SCALE	
		AZ	1/100@A3	
BLOCK	STAGE	DRAWING NO		REVISION
D	P	22-01		-

INFORMATION ONLY

© EAA - EMRE AROLAT ARCHITECTURE

DO NOT SCALE FROM THIS DRAWING. VERIFY ALL DIMENSIONS ON SITE. DRAWING SHOULD BE READ IN CONJUNCTION WITH INFORMATION FROM ALL OTHER DESIGN CONSULTANTS AND CONTRACTORS. ALL DRAWINGS IN DIGITAL FORMAT ARE FOR REFERENCE ONLY. PAPER COPIES ARE AVAILABLE ON REQUEST.

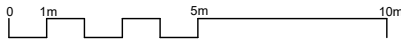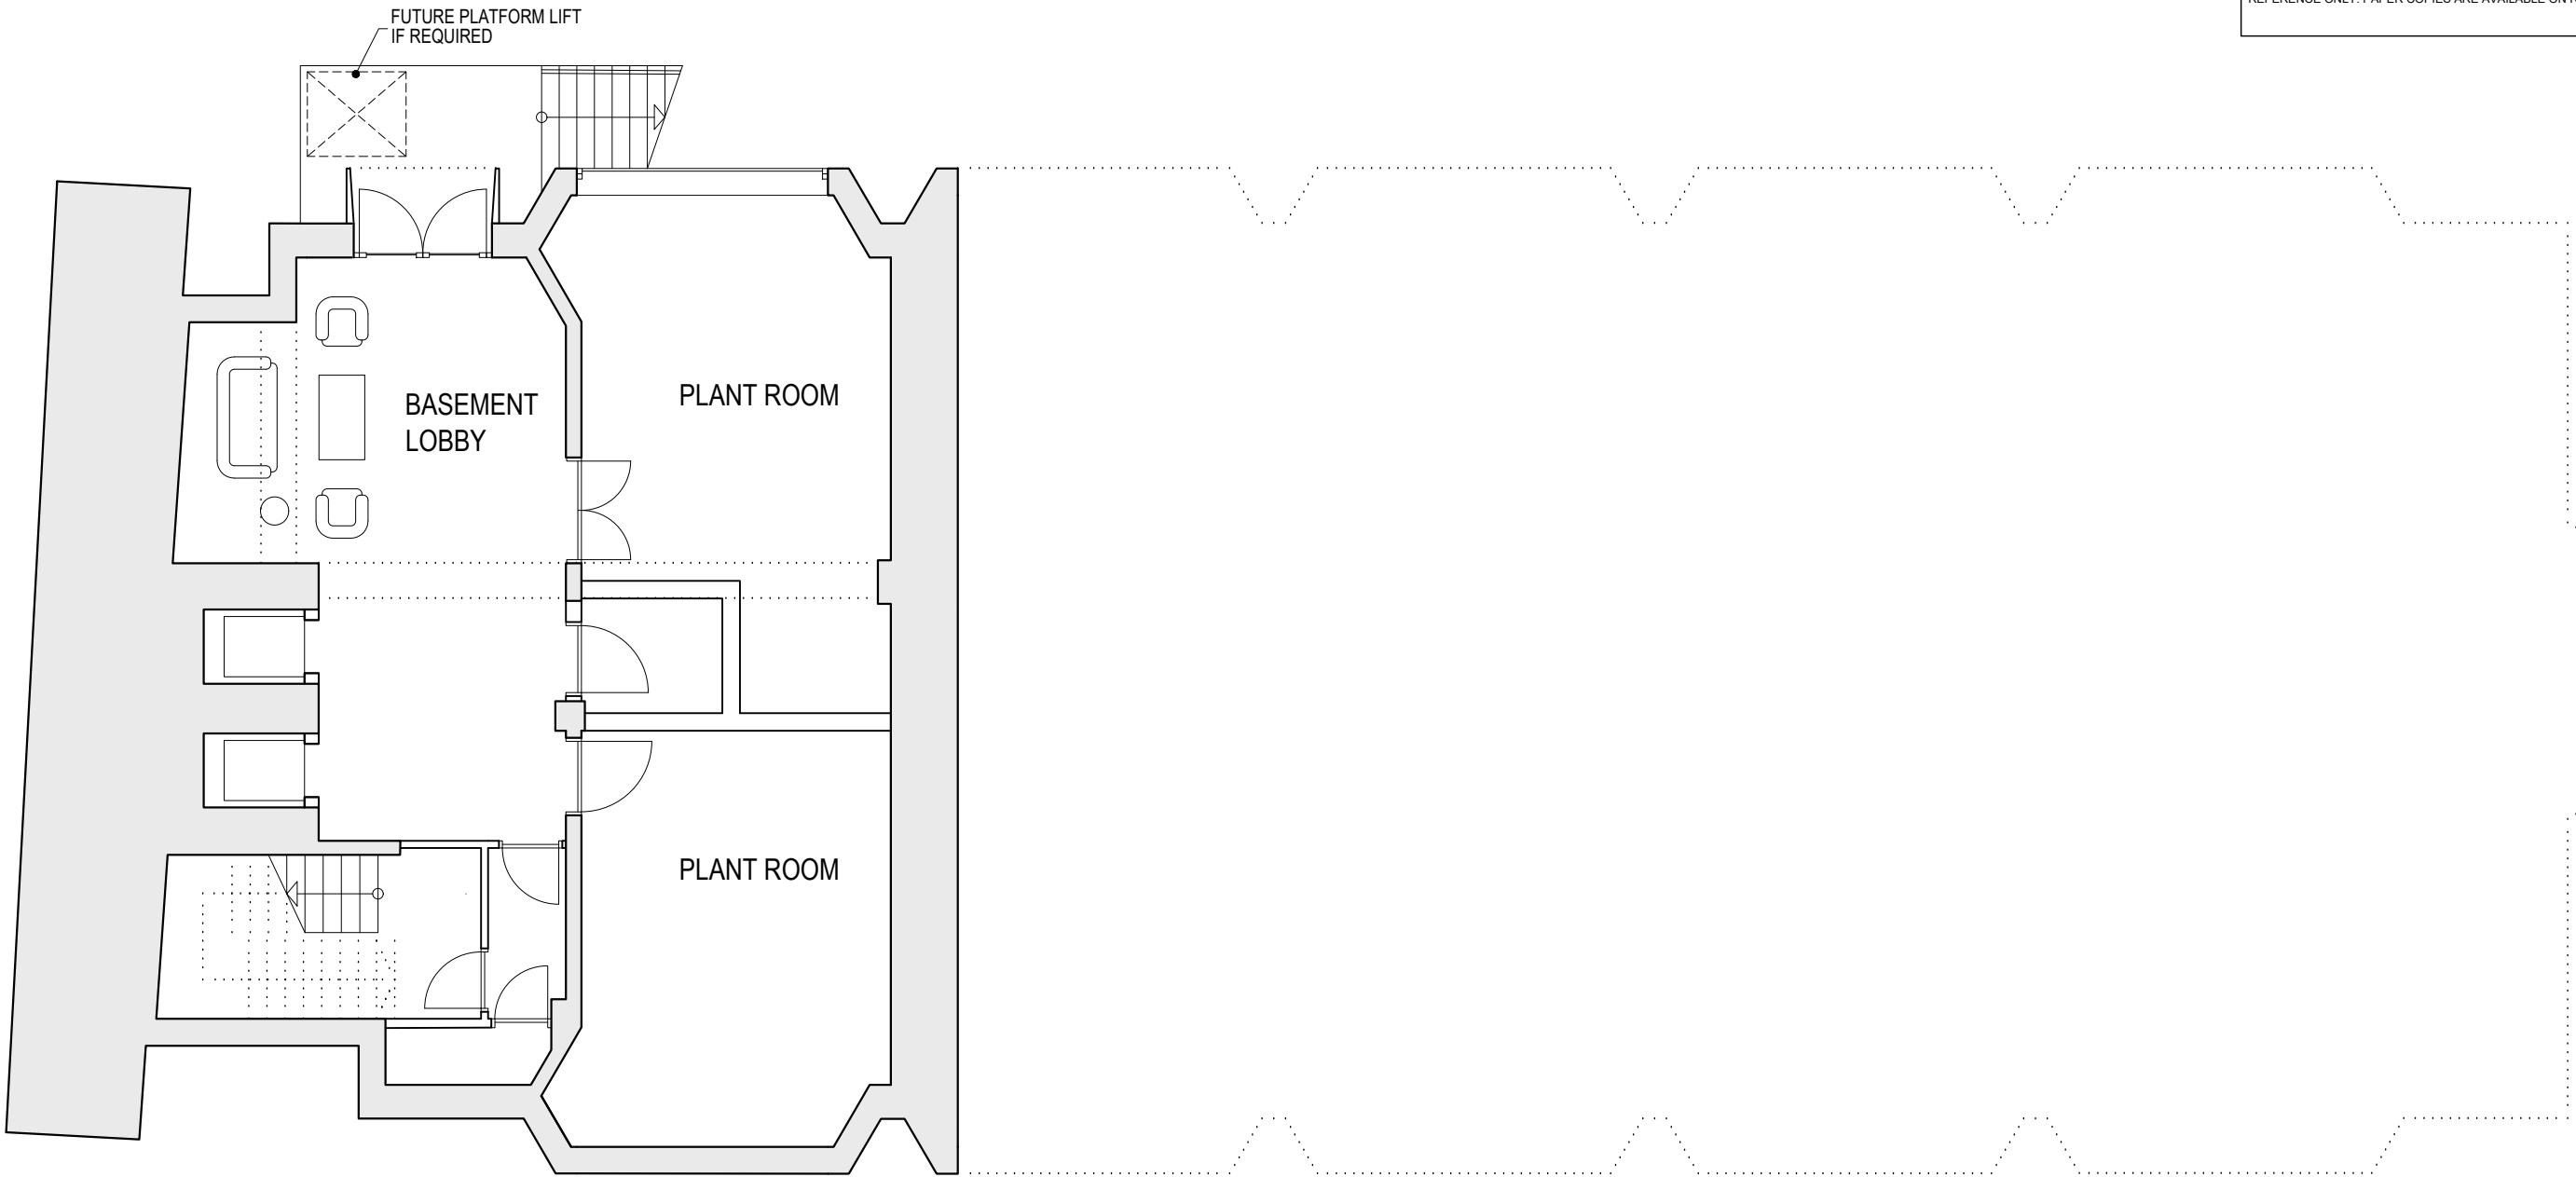

NO	DATE	BY	REVISION	CONTROL
DRAWING TITLE				
PROPOSED BASEMENT PLAN				
PROJECT NAME				
CLARENDON HOUSE				
EAA EMRE AROLAT ARCHITECTURE NEW YORK-LONDON-ISTANBUL			40 BOWLING GREEN LANE, LONDON UK EC1R 0NE T.020 7415 7235-36-37 london@emrearolat.com - www.emrearolat.com	
CLIENT				
READING HEIGHTS LIMITED				
PROJECT NO		DRAWN	ISSUE DATE	
220		UY	13.12.2017	
		CHECKED AZ	SCALE 1/100@A3	
BLOCK	STAGE	DRAWING NO		REVISION
D	P	22-02		-

INFORMATION ONLY

© EAA - EMRE AROLAT ARCHITECTURE

DO NOT SCALE FROM THIS DRAWING. VERIFY ALL DIMENSIONS ON SITE. DRAWING SHOULD BE READ IN CONJUNCTION WITH INFORMATION FROM ALL OTHER DESIGN CONSULTANTS AND CONTRACTORS. ALL DRAWINGS IN DIGITAL FORMAT ARE FOR REFERENCE ONLY. PAPER COPIES ARE AVAILABLE ON REQUEST.



GIA :

- 101 - 48,55m²
- 102 - 30,76m²
- 103 - 30,76m²
- 104 - 30,76m²
- 105 - 36,85m²
- 106 - 51,78m²
- 107 - 30,59m²
- 108 - 30,59m²
- 109 - 30,59m²
- 110 - 30,87m²

0 1m 5m 10m

ALL WINDOWS TO BE REPLACED WITH
HIGH PERFORMING ALUMINUM UNITS

NO	DATE	BY	REVISION	CONTROL	
DRAWING TITLE					
PROPOSED FIRST FLOOR PLAN					
PROJECT NAME					
CLARENDON HOUSE					
			40 BOWLING GREEN LANE, LONDON UK EC1R ONE T.020 7415 7235-36-37 london@emrearolat.com - www.emrearolat.com		
EMRE AROLAT ARCHITECTURE NEW YORK-LONDON-ISTANBUL					
CLIENT					
READING HEIGHTS LIMITED					
PROJECT NO		DRAWN		ISSUE DATE	
220		UY		13.12.2017	
		CHECKED		SCALE	
		AZ		1/100@A3	
BLOCK	STAGE	DRAWING NO			REVISION
D	P	22-03			-

INFORMATION ONLY

© EAA - EMRE AROLAT ARCHITECTURE

DO NOT SCALE FROM THIS DRAWING. VERIFY ALL DIMENSIONS ON SITE. DRAWING SHOULD BE READ IN CONJUNCTION WITH INFORMATION FROM ALL OTHER DESIGN CONSULTANTS AND CONTRACTORS. ALL DRAWINGS IN DIGITAL FORMAT ARE FOR REFERENCE ONLY. PAPER COPIES ARE AVAILABLE ON REQUEST.



GIA :

- 201 - 48,55m²
- 202 - 30,76m²
- 203 - 30,76m²
- 204 - 30,76m²
- 205 - 36,85m²
- 206 - 51,78m²
- 207 - 30,59m²
- 208 - 30,59m²
- 209 - 30,59m²
- 210 - 30,87m²

0 1m 5m 10m

ALL WINDOWS TO BE REPLACED WITH
HIGH PERFORMING ALUMINUM UNITS

NO		DATE		BY	
				REVISION	
				CONTROL	
DRAWING TITLE					
PROPOSED SECOND FLOOR PLAN					
PROJECT NAME					
CLARENDON HOUSE					
			40 BOWLING GREEN LANE, LONDON UK EC1R 0NE T.020 7415 7235-36-37 london@emrearolat.com - www.emrearolat.com		
EMRE AROLAT ARCHITECTURE NEW YORK-LONDON-ISTANBUL					
CLIENT					
READING HEIGHTS LIMITED					
PROJECT NO		DRAWN		ISSUE DATE	
220		UY		13.12.2017	
		CHECKED		SCALE	
		AZ		1/100@A3	
BLOCK	STAGE	DRAWING NO			REVISION
D	P	22-04			-

INFORMATION ONLY


© EAA - EMRE AROLAT ARCHITECTURE

DO NOT SCALE FROM THIS DRAWING. VERIFY ALL DIMENSIONS ON SITE. DRAWING SHOULD BE READ IN CONJUNCTION WITH INFORMATION FROM ALL OTHER DESIGN CONSULTANTS AND CONTRACTORS. ALL DRAWINGS IN DIGITAL FORMAT ARE FOR REFERENCE ONLY. PAPER COPIES ARE AVAILABLE ON REQUEST.



GIA :

- 301 - 48,55m²
- 302 - 30,76m²
- 303 - 30,76m²
- 304 - 30,76m²
- 305 - 36,85m²
- 306 - 51,78m²
- 307 - 30,59m²
- 308 - 30,59m²
- 309 - 30,59m²
- 310 - 30,87m²

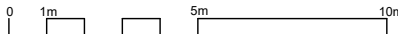

ALL WINDOWS TO BE REPLACED WITH
HIGH PERFORMING ALUMINUM UNITS

NO		DATE		BY	
				REVISION	
				CONTROL	
DRAWING TITLE					
PROPOSED THIRD FLOOR PLAN					
PROJECT NAME					
CLARENDON HOUSE					
			40 BOWLING GREEN LANE, LONDON UK EC1R 0NE T.020 7415 7235-36-37 london@emrearolat.com - www.emrearolat.com		
EMRE AROLAT ARCHITECTURE NEW YORK-LONDON-ISTANBUL					
CLIENT					
READING HEIGHTS LIMITED					
PROJECT NO		DRAWN		ISSUE DATE	
220		UY		13.12.2017	
		CHECKED		SCALE	
		AZ		1/100@A3	
BLOCK	STAGE	DRAWING NO			REVISION
D	P	22-05			-

INFORMATION ONLY


© EAA - EMRE AROLAT ARCHITECTURE

DO NOT SCALE FROM THIS DRAWING. VERIFY ALL DIMENSIONS ON SITE. DRAWING SHOULD BE READ IN CONJUNCTION WITH INFORMATION FROM ALL OTHER DESIGN CONSULTANTS AND CONTRACTORS. ALL DRAWINGS IN DIGITAL FORMAT ARE FOR REFERENCE ONLY. PAPER COPIES ARE AVAILABLE ON REQUEST.



GIA :

- 401 - 48,55m²
- 402 - 30,76m²
- 403 - 30,76m²
- 404 - 30,76m²
- 405 - 36,85m²
- 406 - 51,78m²
- 407 - 30,59m²
- 408 - 30,59m²
- 409 - 30,59m²
- 410 - 30,87m²

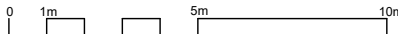

ALL WINDOWS TO BE REPLACED WITH
HIGH PERFORMING ALUMINUM UNITS

NO		DATE		BY	
REVISION				CONTROL	
DRAWING TITLE					
PROPOSED FOURTH FLOOR PLAN					
PROJECT NAME					
CLARENDON HOUSE					
			40 BOWLING GREEN LANE, LONDON UK EC1R 0NE T.020 7415 7235-36-37 london@emrearolat.com - www.emrearolat.com		
EMRE AROLAT ARCHITECTURE NEW YORK-LONDON-ISTANBUL					
CLIENT					
READING HEIGHTS LIMITED					
PROJECT NO		DRAWN		ISSUE DATE	
220		UY		13.12.2017	
		CHECKED		SCALE	
		AZ		1/100@A3	
BLOCK	STAGE	DRAWING NO			REVISION
D	P	22-06			-