



This drawing is copyright of WCEC Group Ltd trading as Whittam Cox Architects, and shall not be reproduced nor used for any other purpose without the written permission of the Architects. This drawing must be read in conjunction with all other related drawings and documentation. It is the contractors responsibility to ensure full compliance with the Building Regulations. Do not scale from this drawing, use figured dimensions only. It is the contractors responsibility to check and verify all dimensions on site. Any discrepancies to be reported immediately.
IF IN DOUBT ASK.
Materials not in conformity with relevant British or European Standards/Codes of practice or materials known to be deleterious to health & safety must not be used or specified on this project.

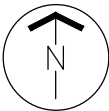

NOTES:

The sketch proposals shown have been produced using Ordnance Survey data as a base and will be subject to further specialist design from Structural, Highways and Mechanical Engineers. These proposals will also be subject to a detailed cut and fill exercise, stats, TPOs, etc.

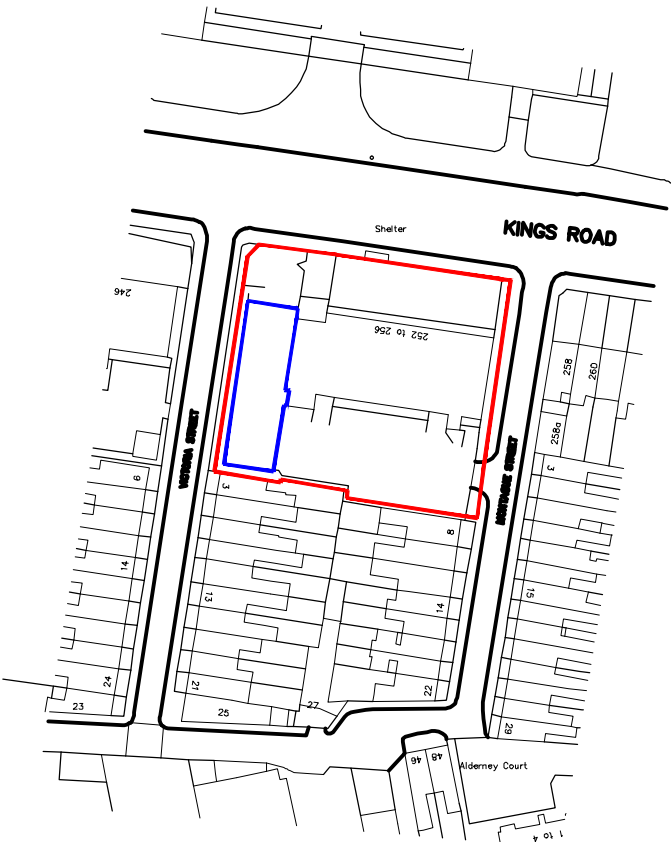

Ordnance Survey (c) Crown Copyright 2016. All rights reserved. Licence number 100022432

0 12.5 25 62.5 125m



1:1250

No.	Date	Description	Drwn/Chkd By
CLIENT			

Cityblock

PROJECT

Berkshire House Reading

TITLE

Site location Plan
Signage
Application

DRAWING STATUS

Planning

DRAWN	MB	CHECKED	-
-------	----	---------	---

SCALE 1:1250 @ A3

DATE 23/07/18

Whittam Cox
ARCHITECTS
Chesterfield / 01246 260261
London / 020 3388 0019
Leeds / 0113 468 2450
whittamcox.com

JOB NO.	DRAWING NO.	REV
16-135	SK-00-00-002	-