



Notes

This drawing may not be reproduced in any part or form without the written consent of DOHarchitecture.

This drawing is to be read in conjunction with the other drawing(s) and specification(s).



Do not scale from this drawing, except for Planning purposes.

All dimensions are to be checked on site.

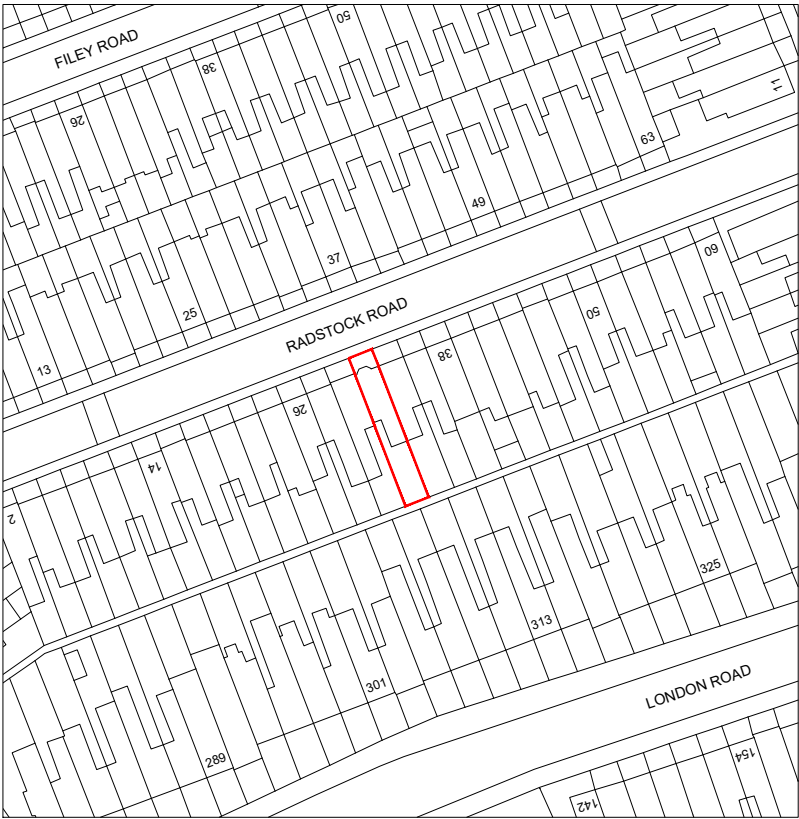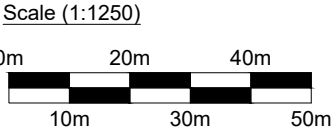


Location Plan

(Scale 1:1250)

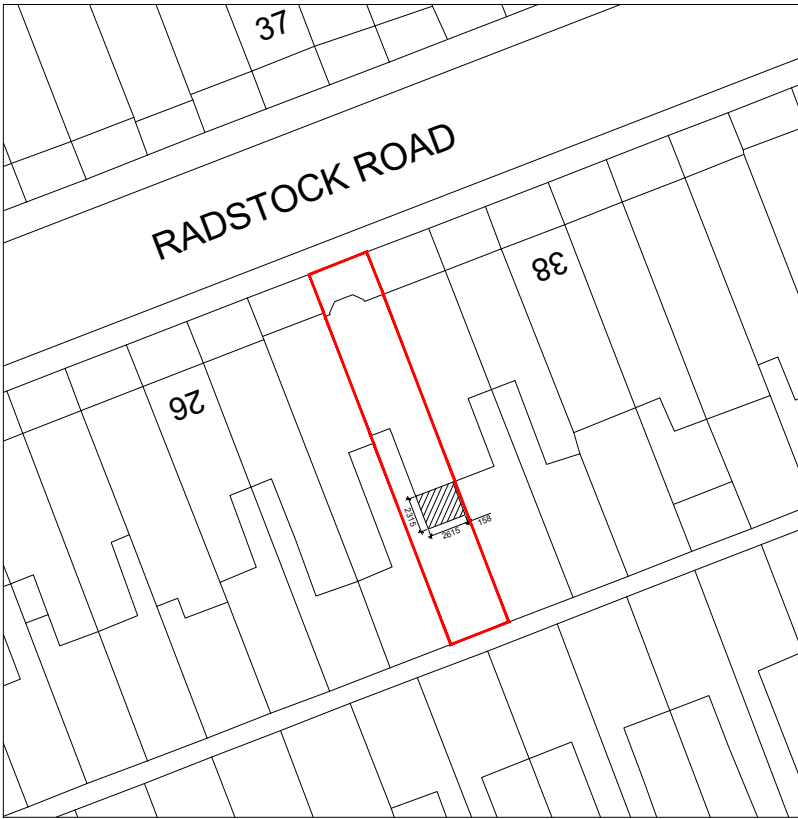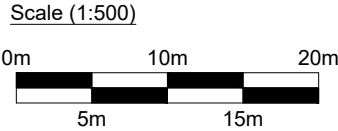

Block Plan

(Scale 1:500)

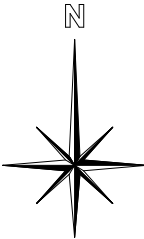

DOHarchitecture

07709-494658
info@doharchitecture.co.uk
www.doharchitecture.co.uk
Basepoint Business Centre, 377-399 London Road, Camberley, Surrey, GU15 3HL

Client

Cynthia Dsouza

Project

32 Radstock Road
Reading, Berkshire
RG1 3PS

Drawing Title

Location and Block Plans

Date	Drawn	Scale
September 2018	DH	(As shown) @ A3

Drawing No. Rev.

2018/67/L01

☐ Feasibility ☒ Planning ☐ Building Regulations