


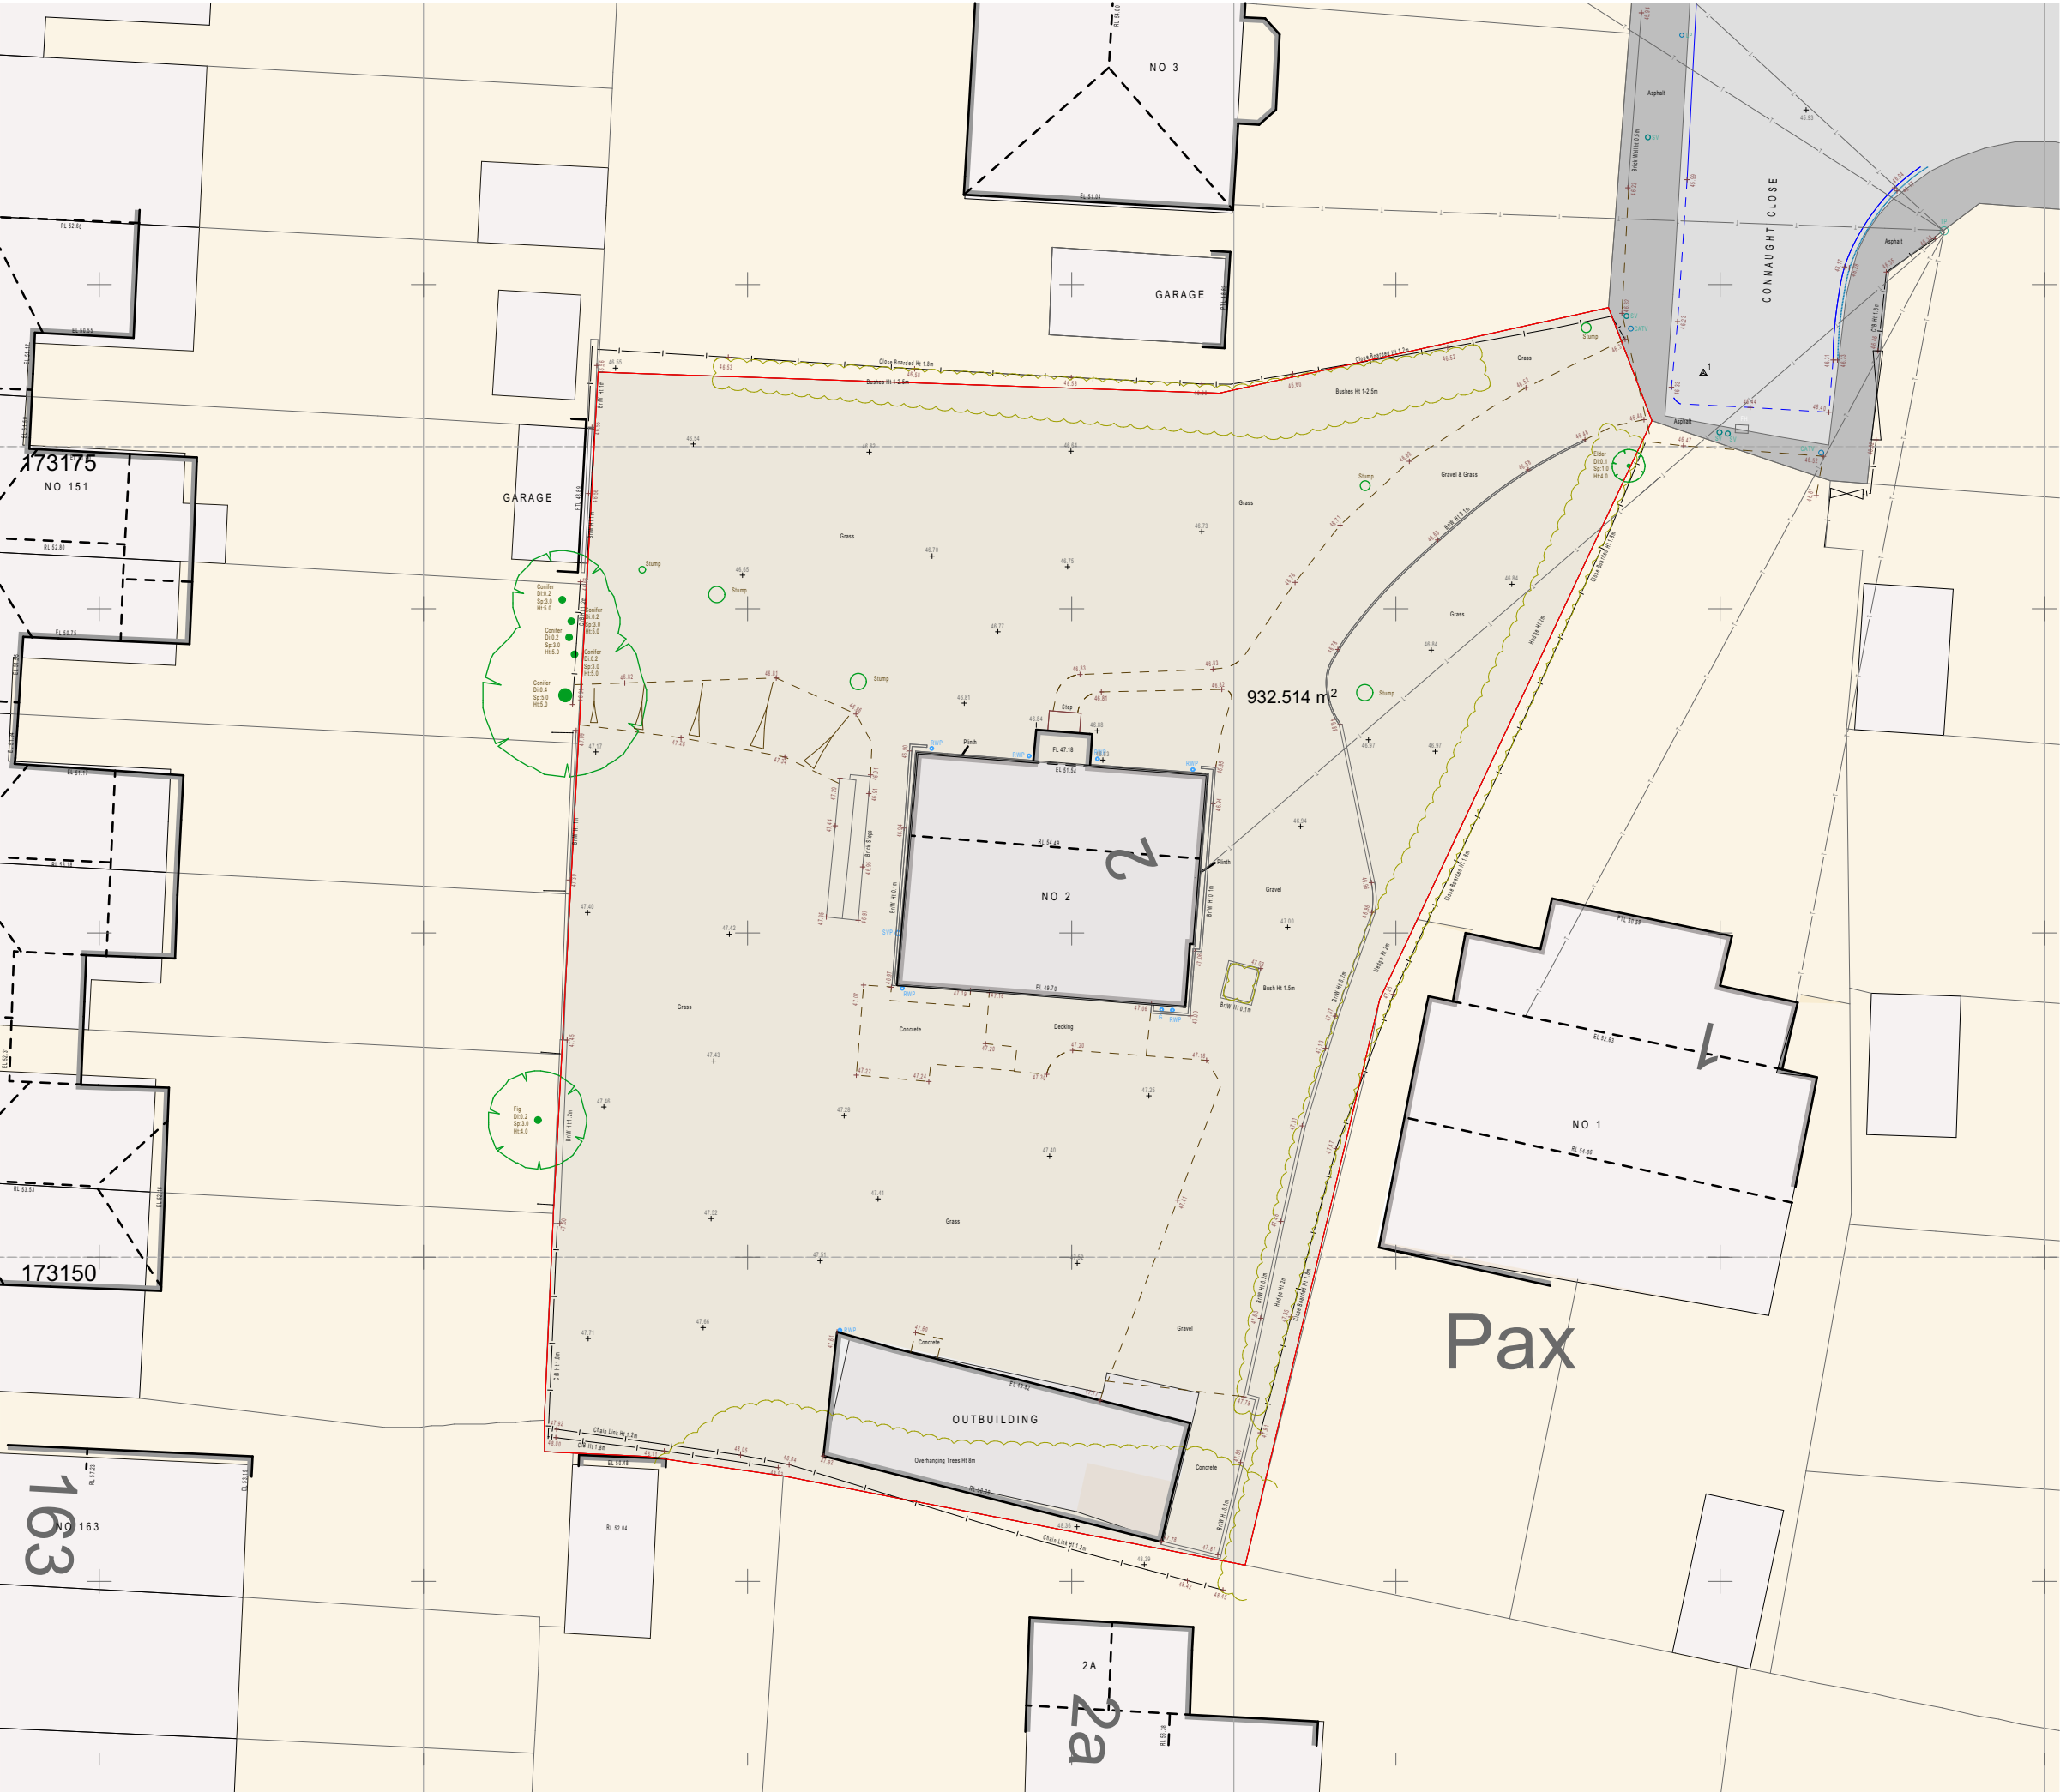


© This drawing remains the property of The Keen Partnership and shall not be copied without prior written consent.

All dimensions to be checked on site and any discrepancies to be reported before work commences.

Notes:

Plot Area: 942.91m2
Existing foot print:
House: 66.06m2
Out building:42.30m2
Internal GF+FF: 101.50m2

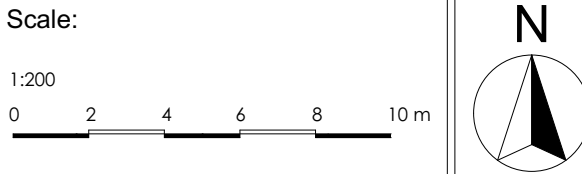

THE KEEN PARTNERSHIP
The Courtyard
Edinburgh Road
Reading RG30 2UA
Tel: 0118 9510 855
Fax: 0118 9510 866
chris@keenpartnership.co.uk
www.keenpartnership.co.uk

cabe
chartered association
of building engineers

RICS

COLEGIO DE INGENIEROS DE VENEZUELA
Colegio de Arquitectos de Venezuela

Client:
Kennet Investments Ltd.

Job Title:
2 Connaught Close Reading

Drawing Title:
Existing Block Plan

Drawing Date: March 2018	Status: PLANNING DRAWINGS
Issue Date: 14/05/2018	Drawn By: C.P.
Job No: 8739.17	Scale: 1:200, 1:1.44 @A3
	Drawing No: PL-03
	Rev: