
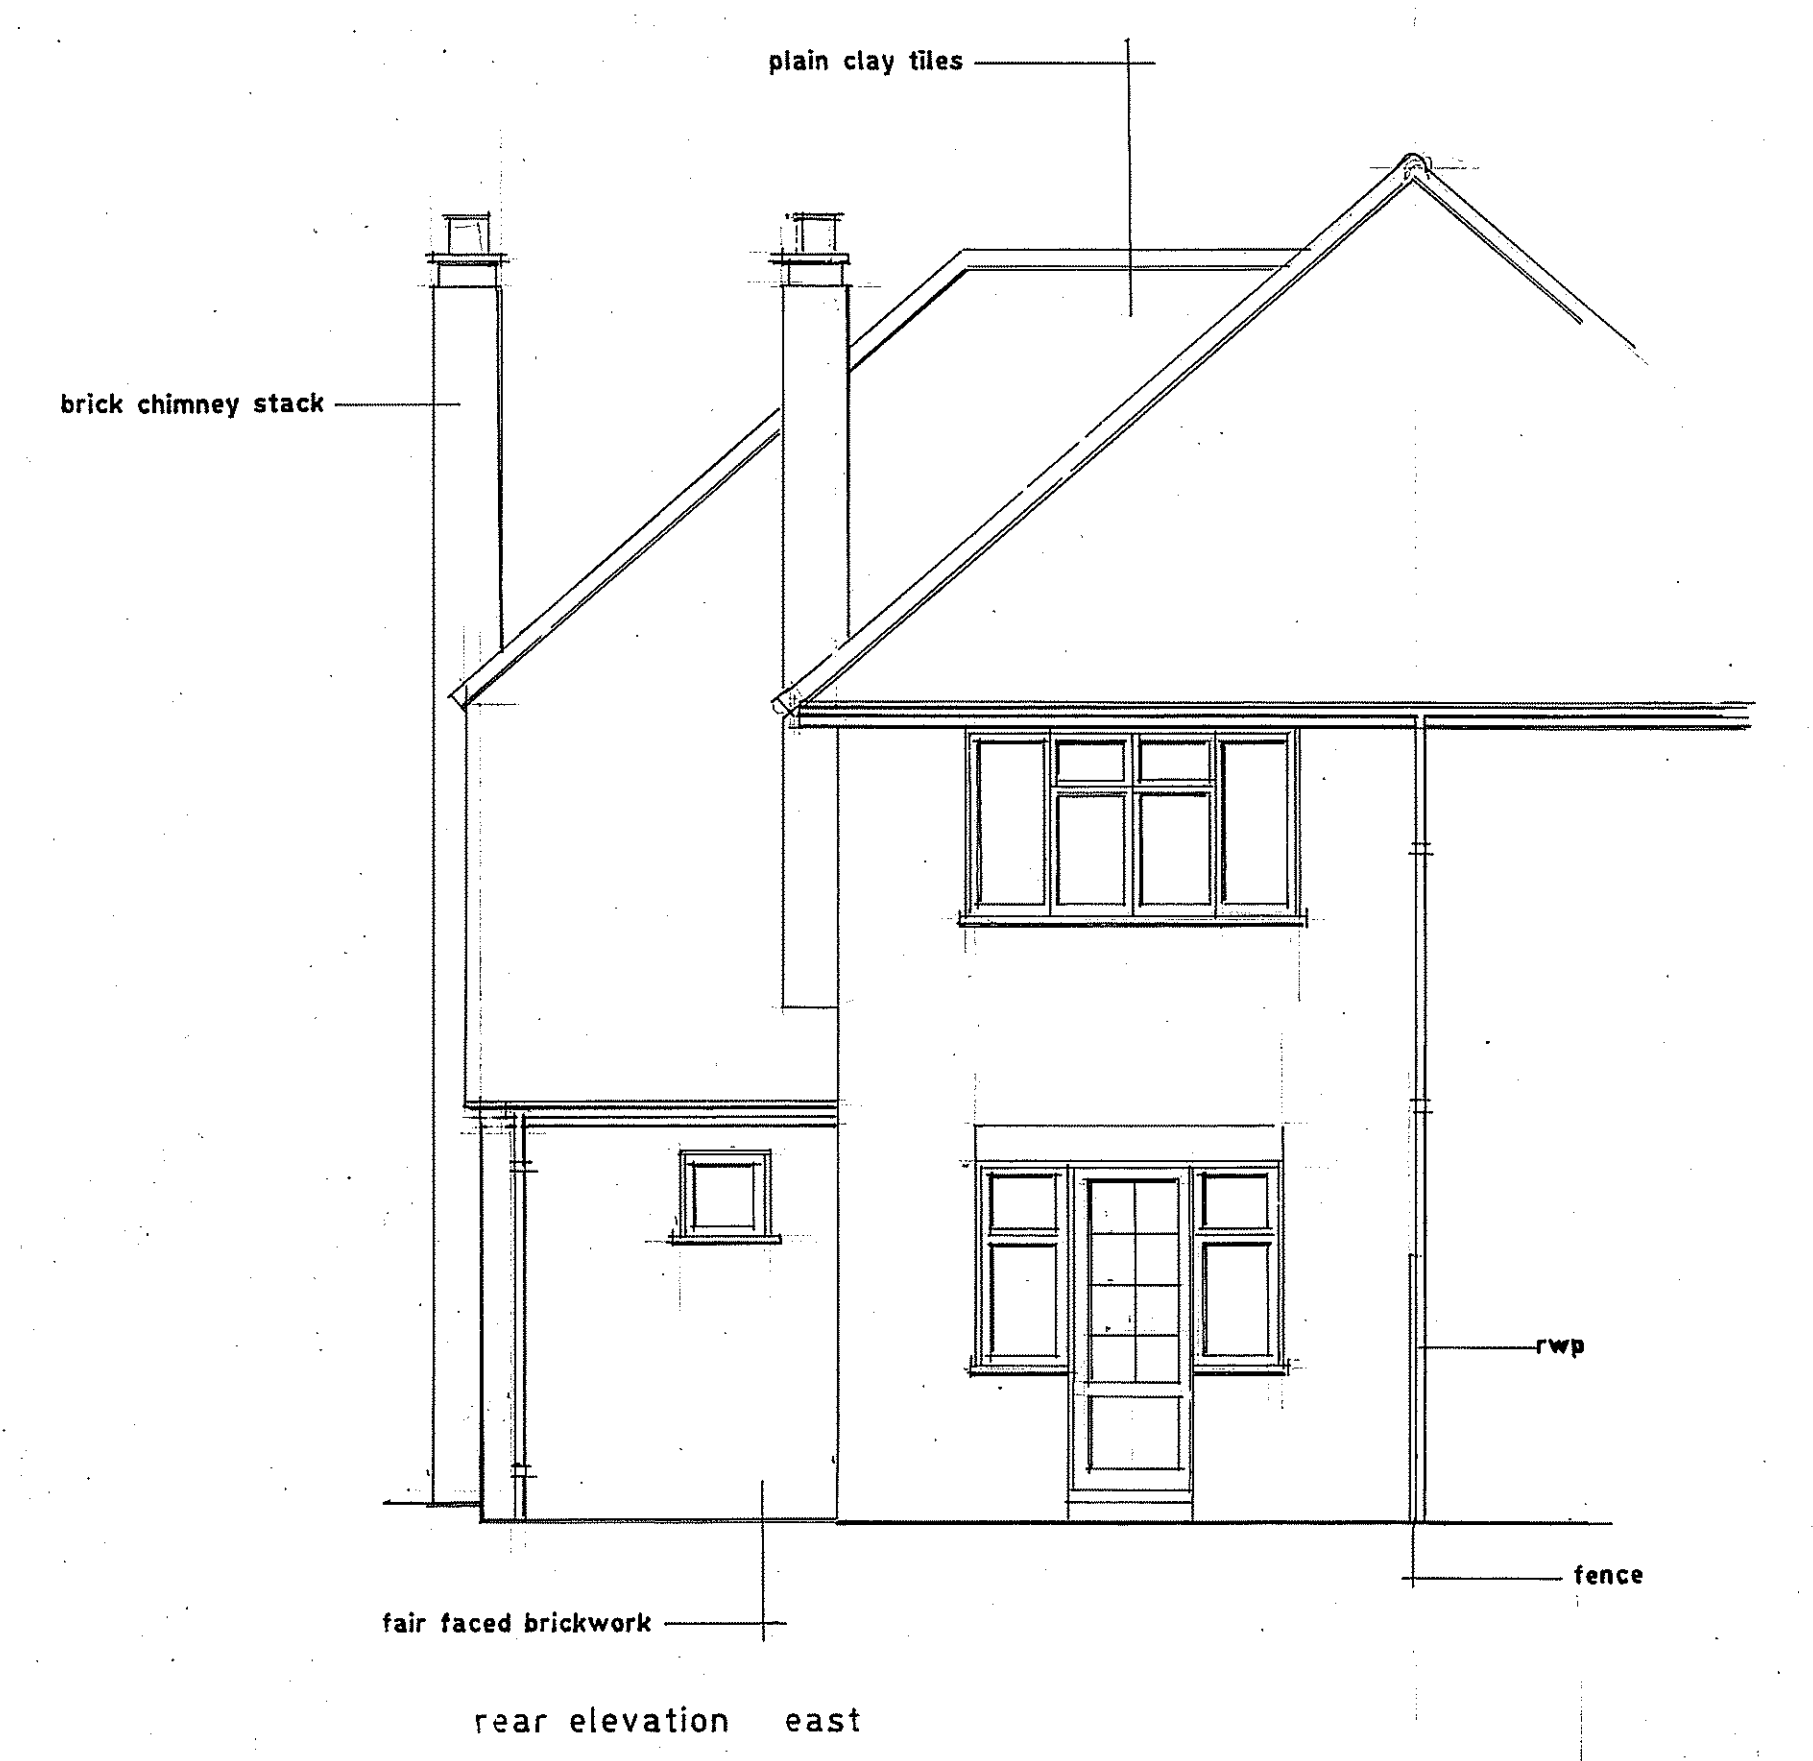
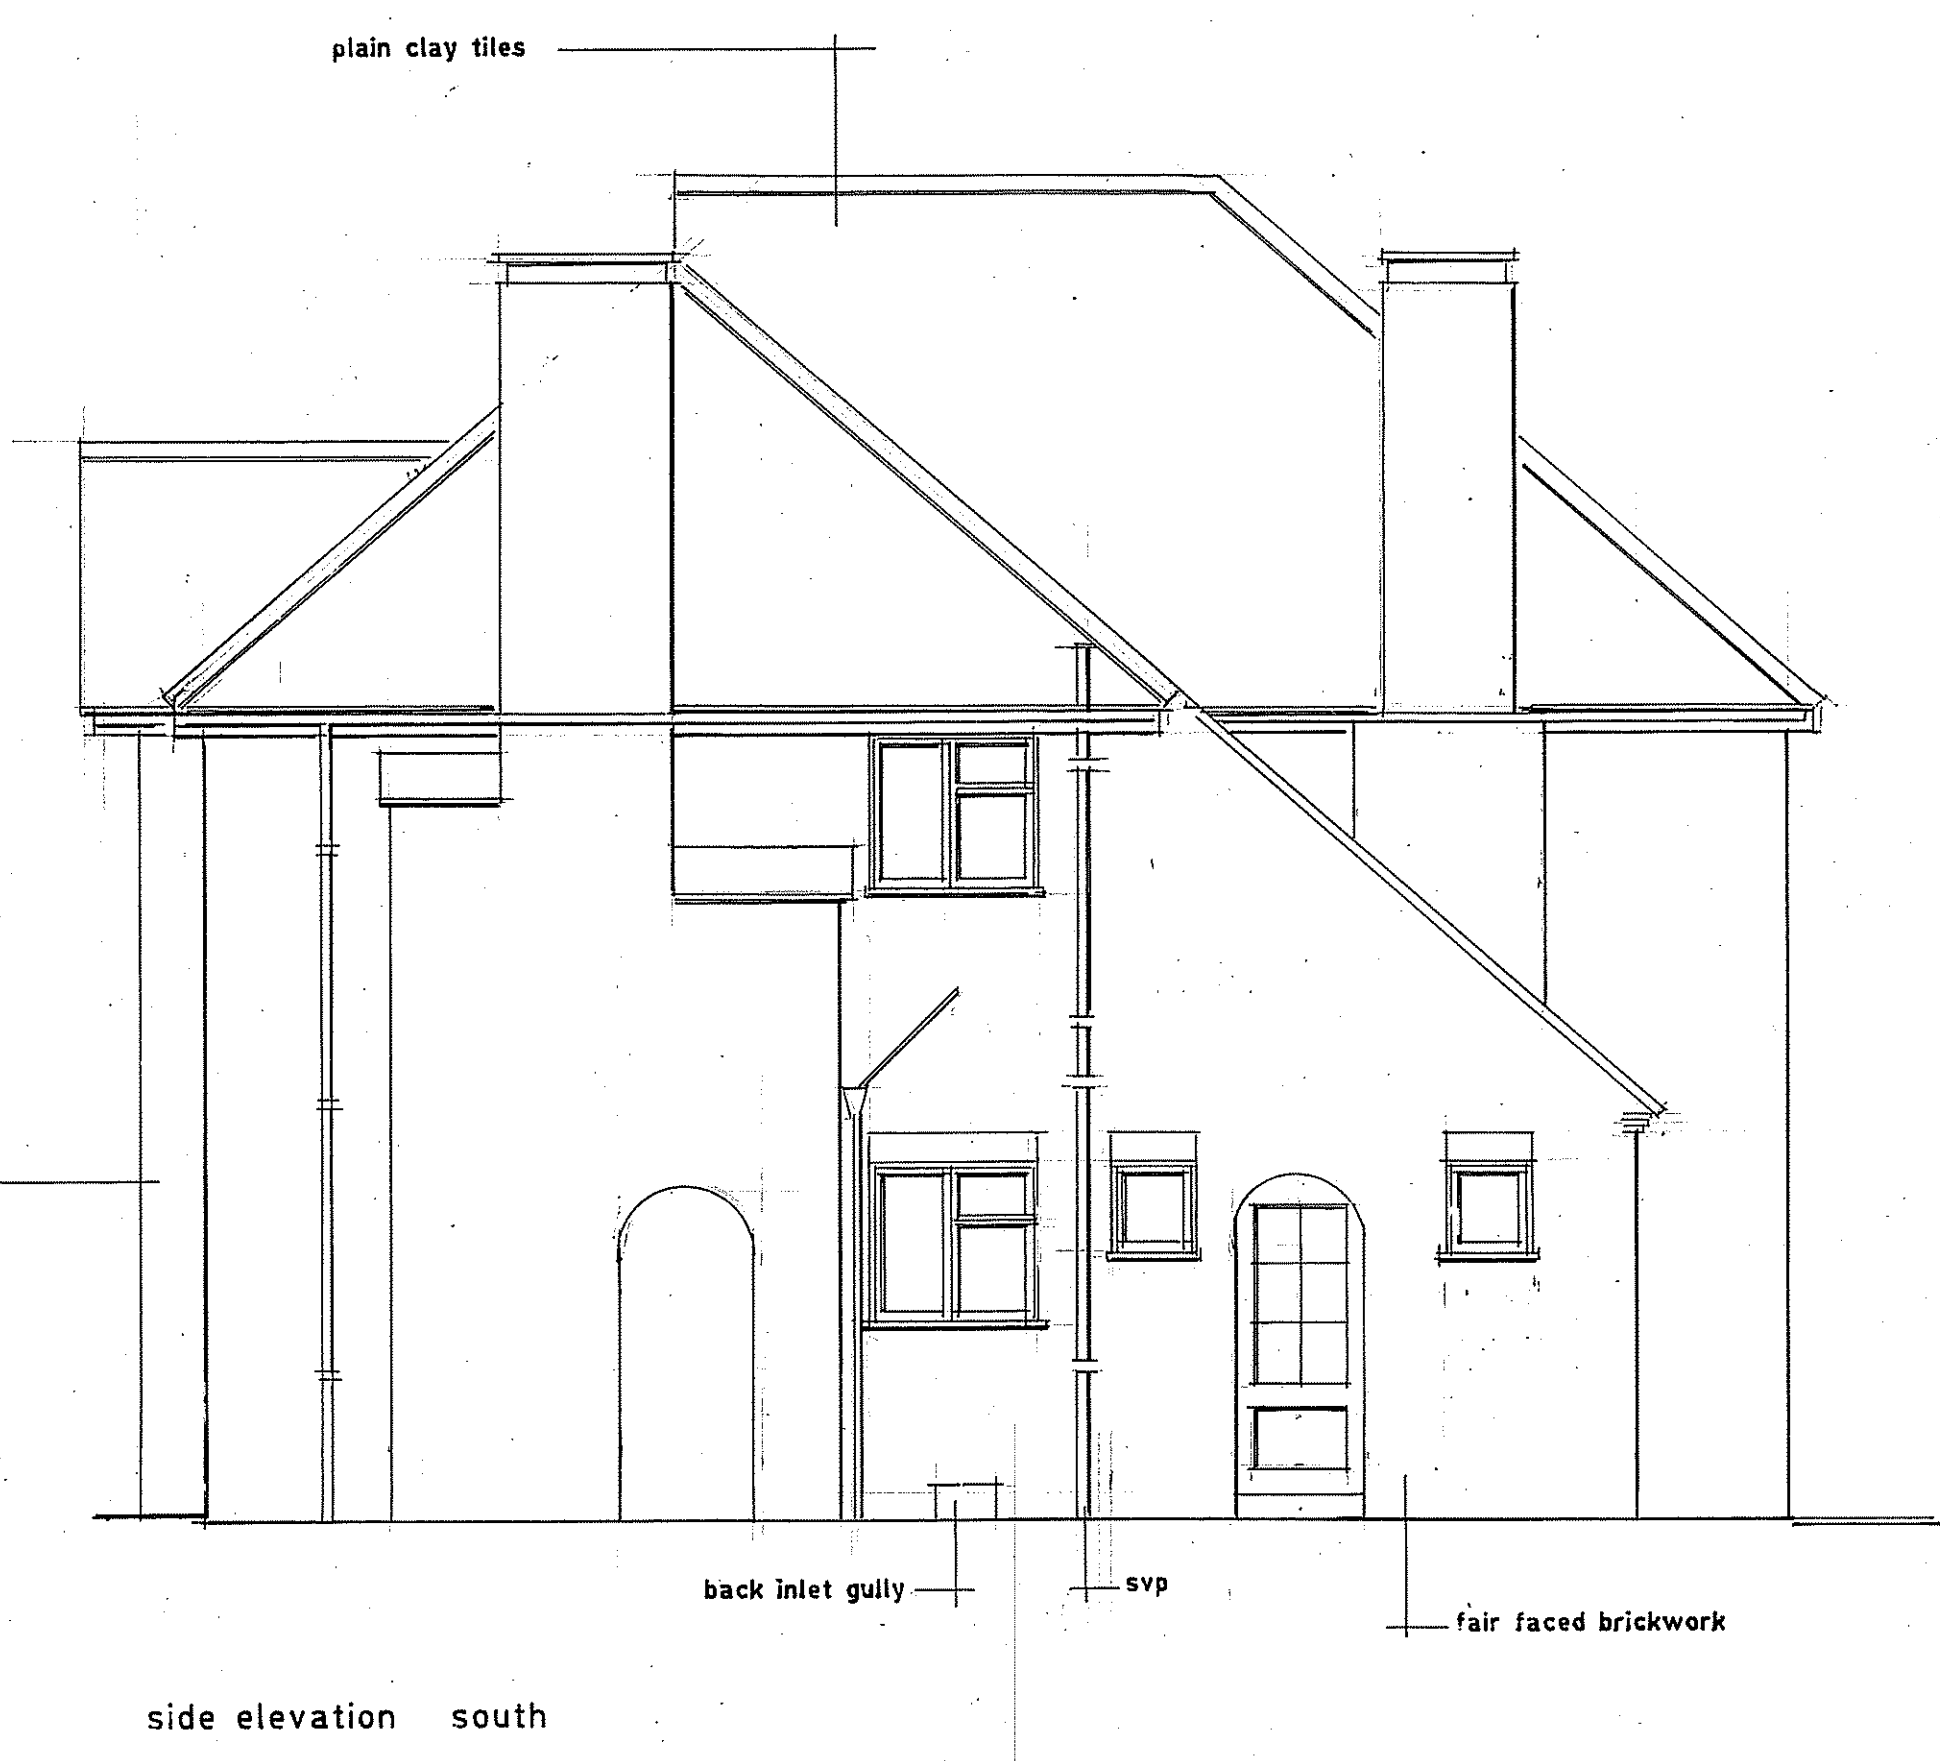
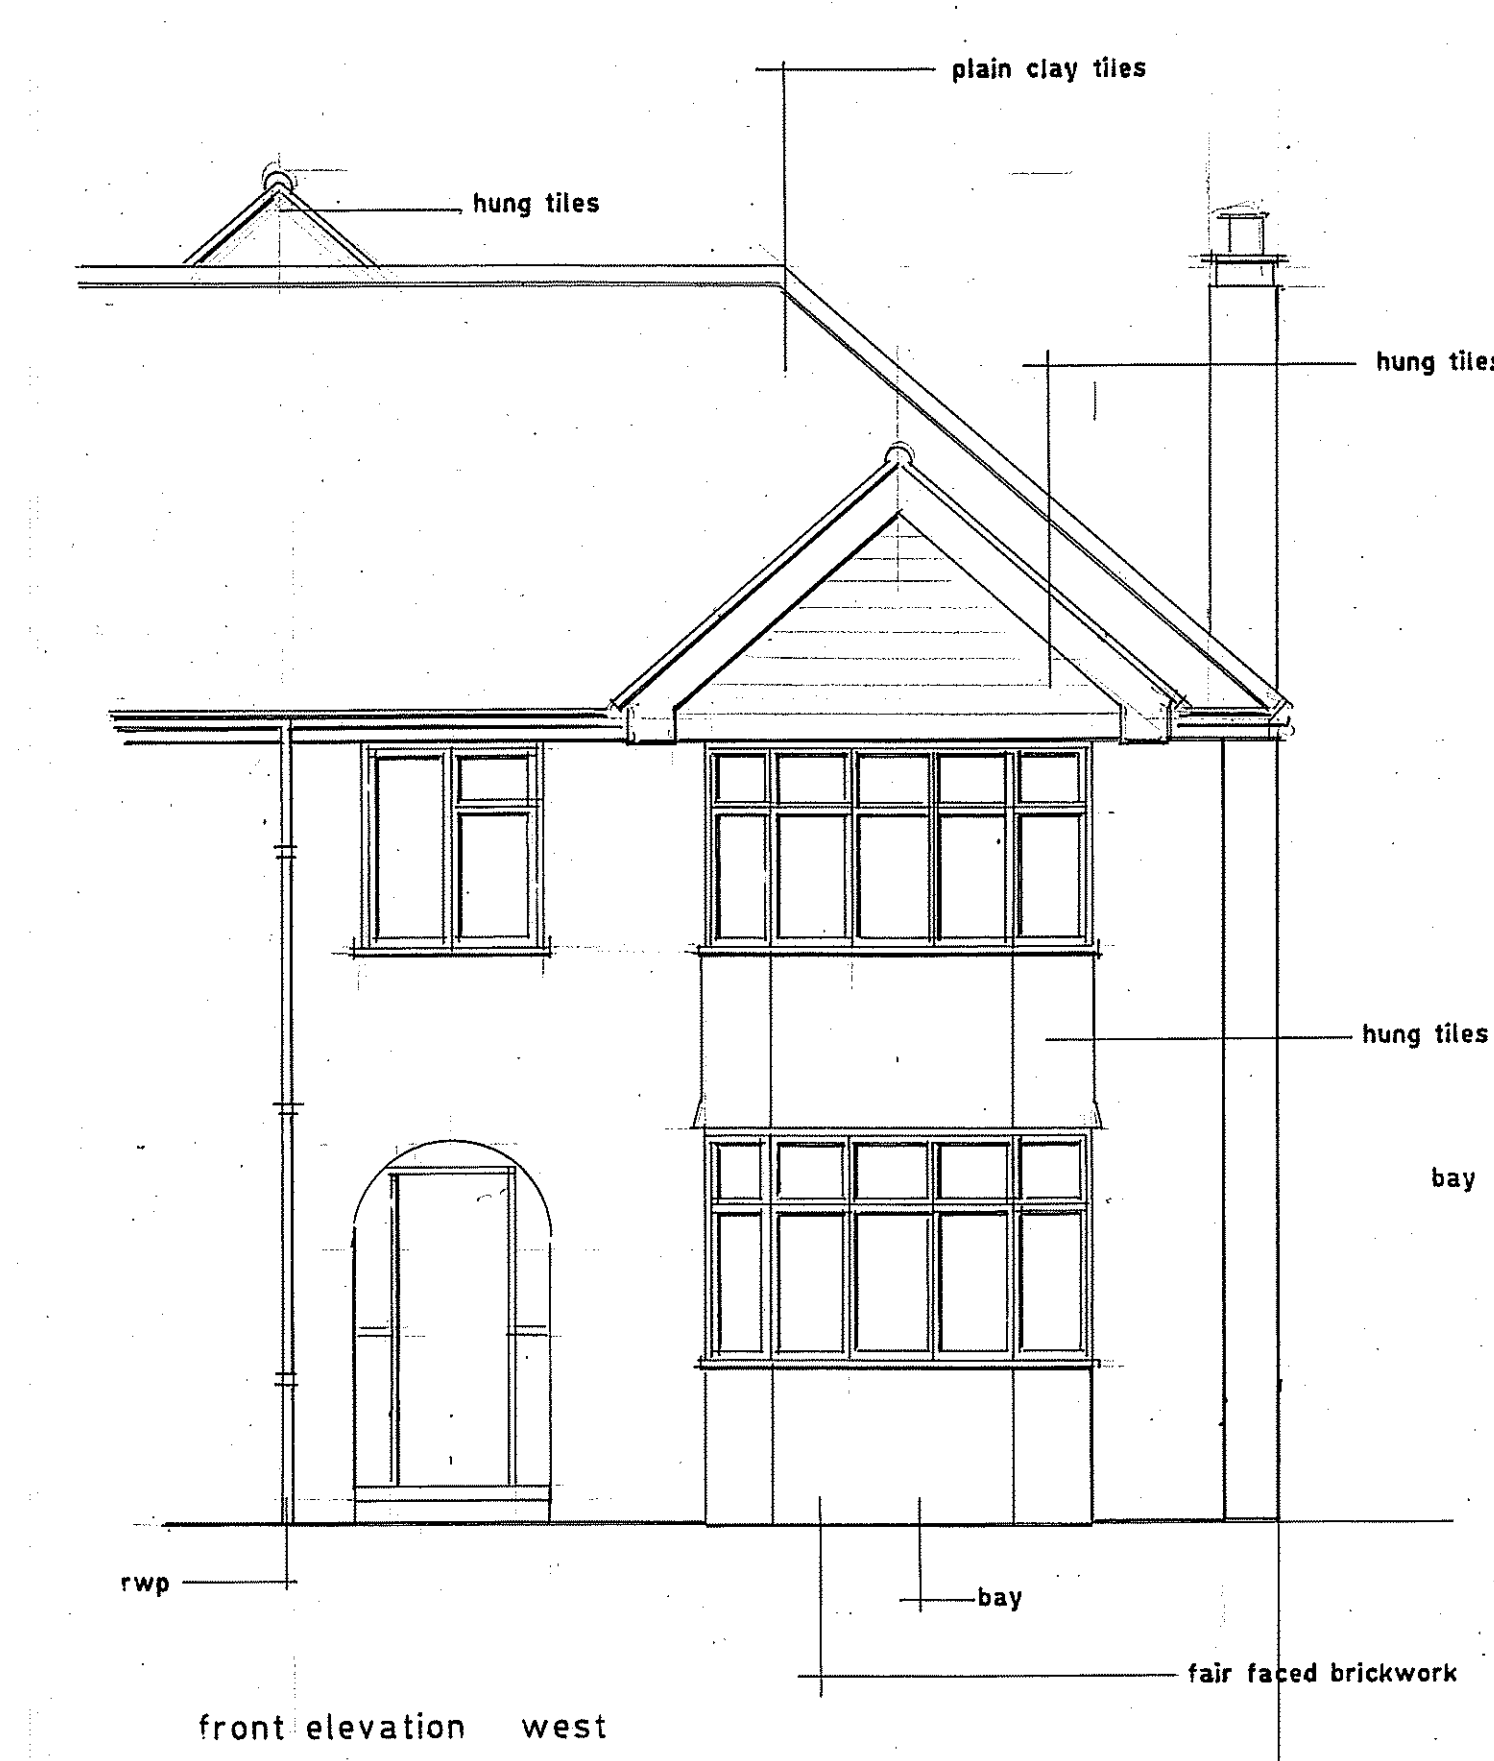
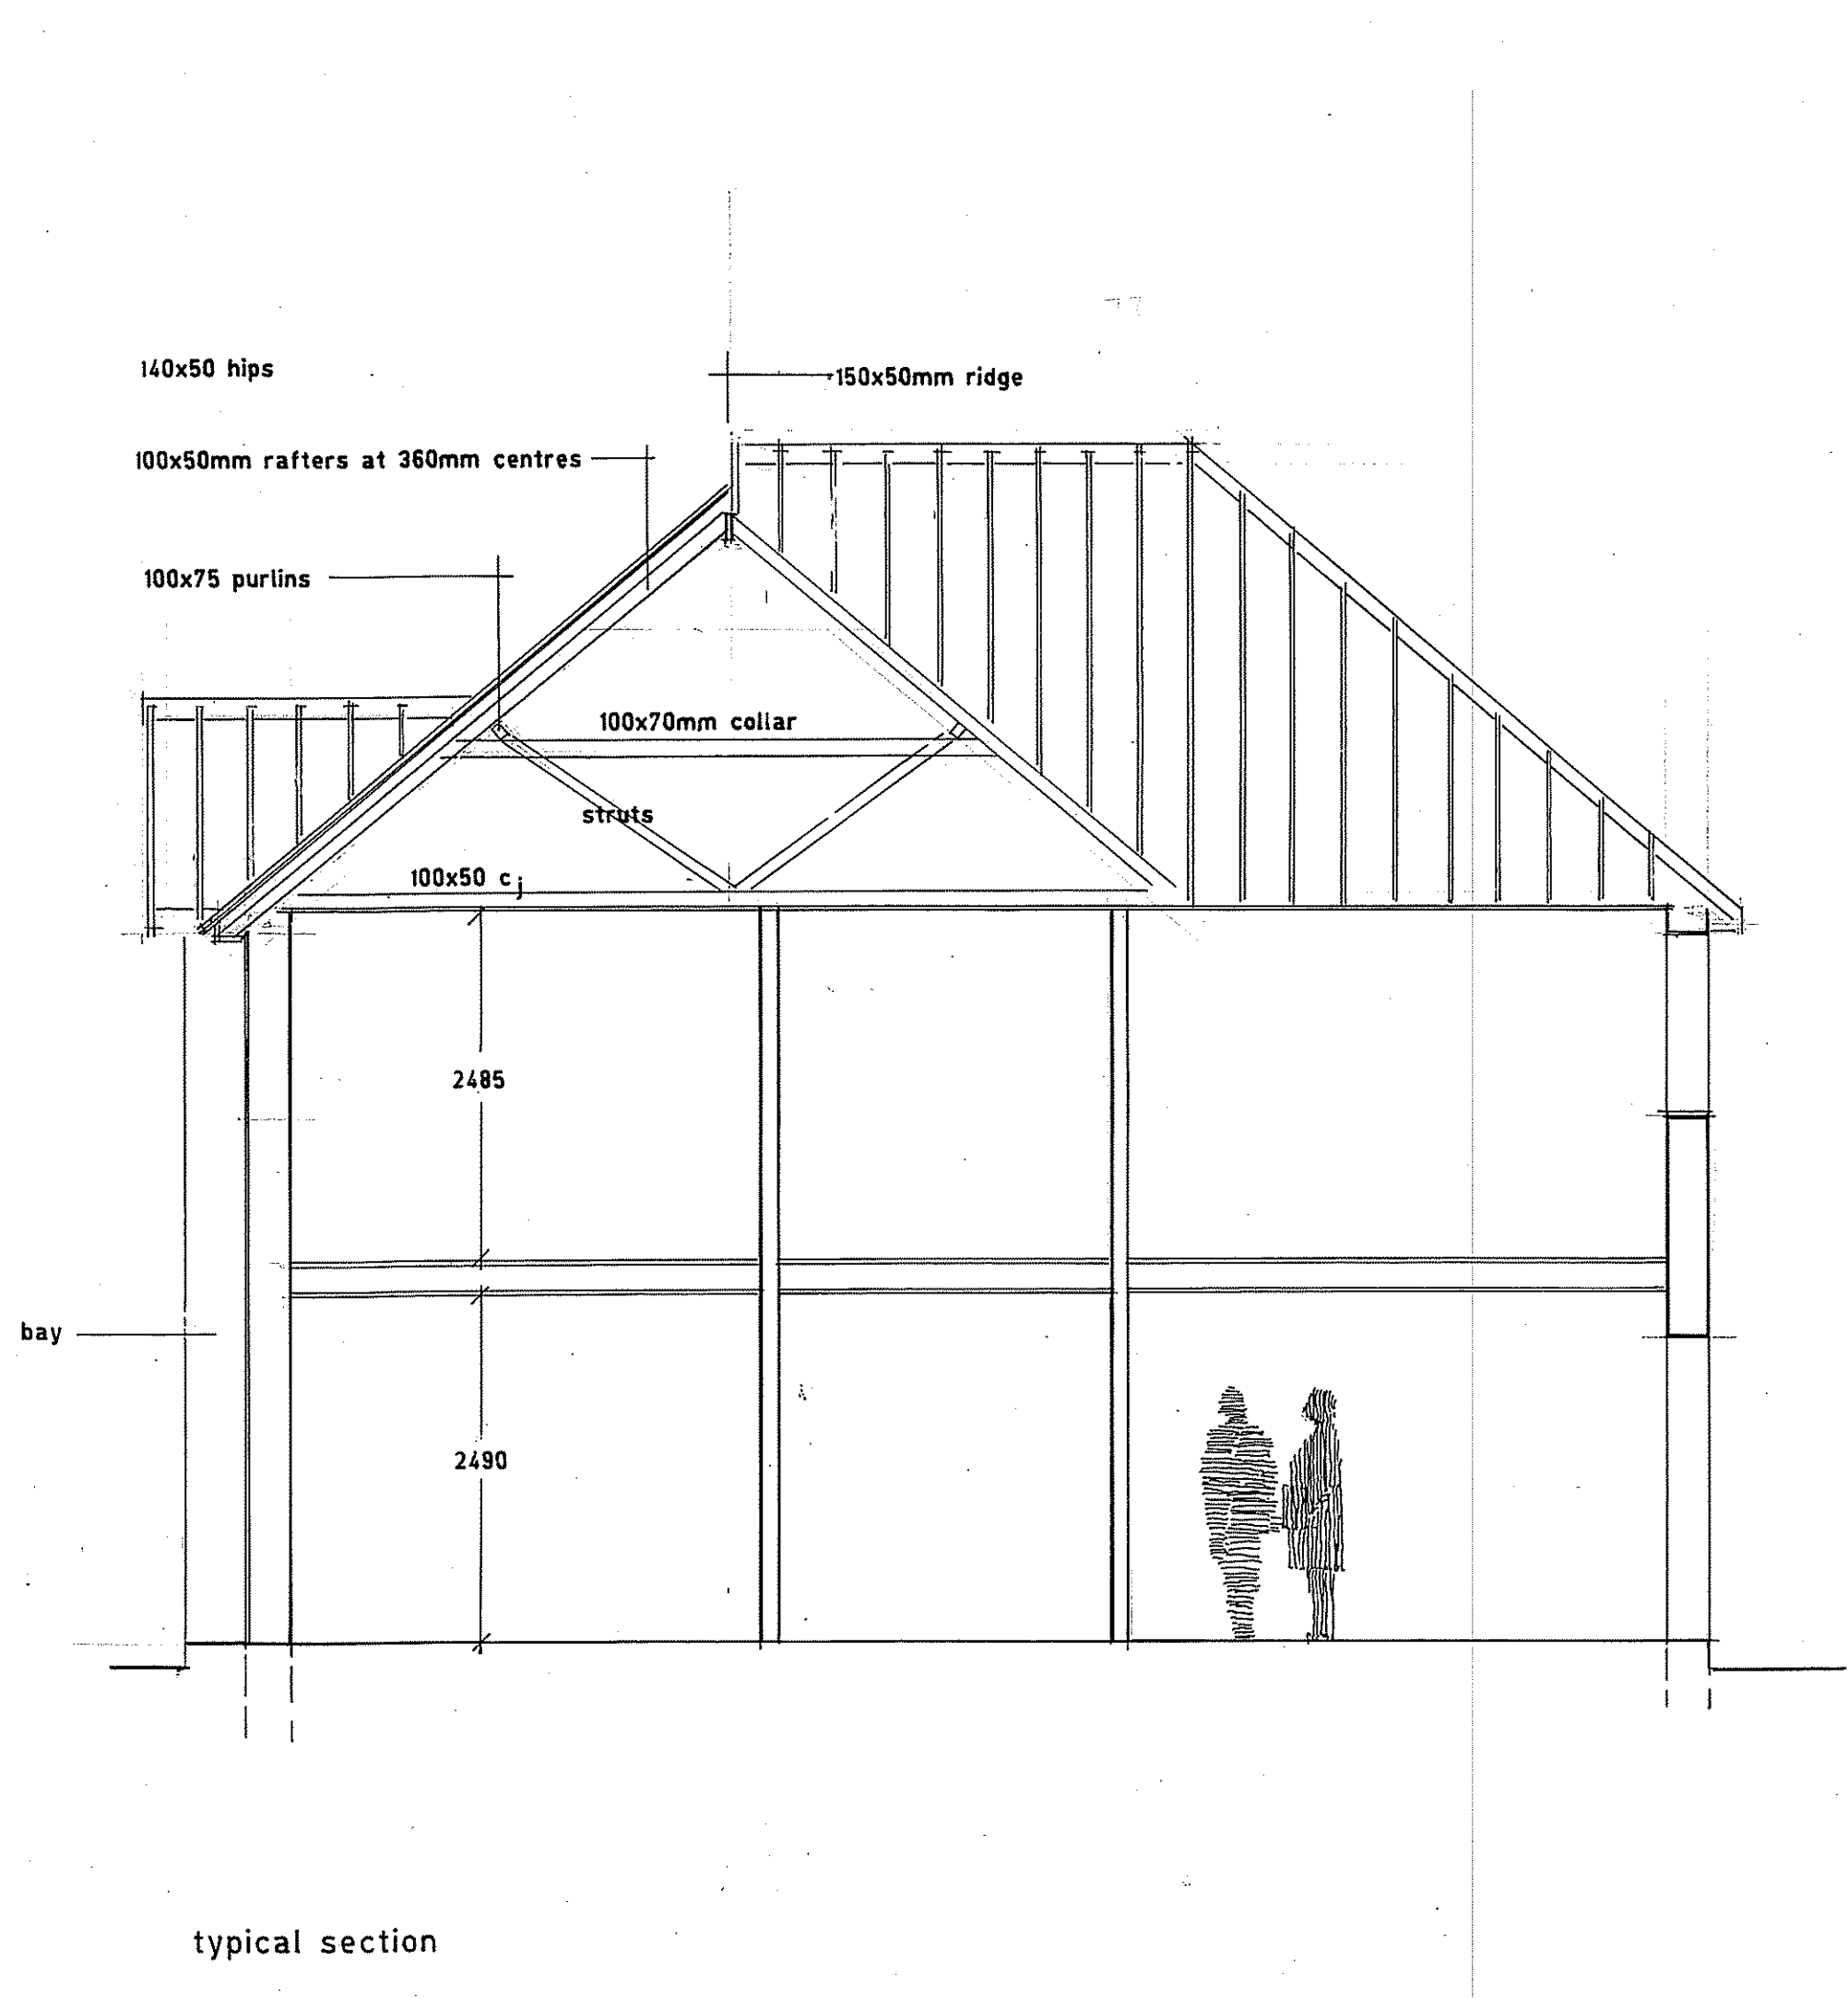
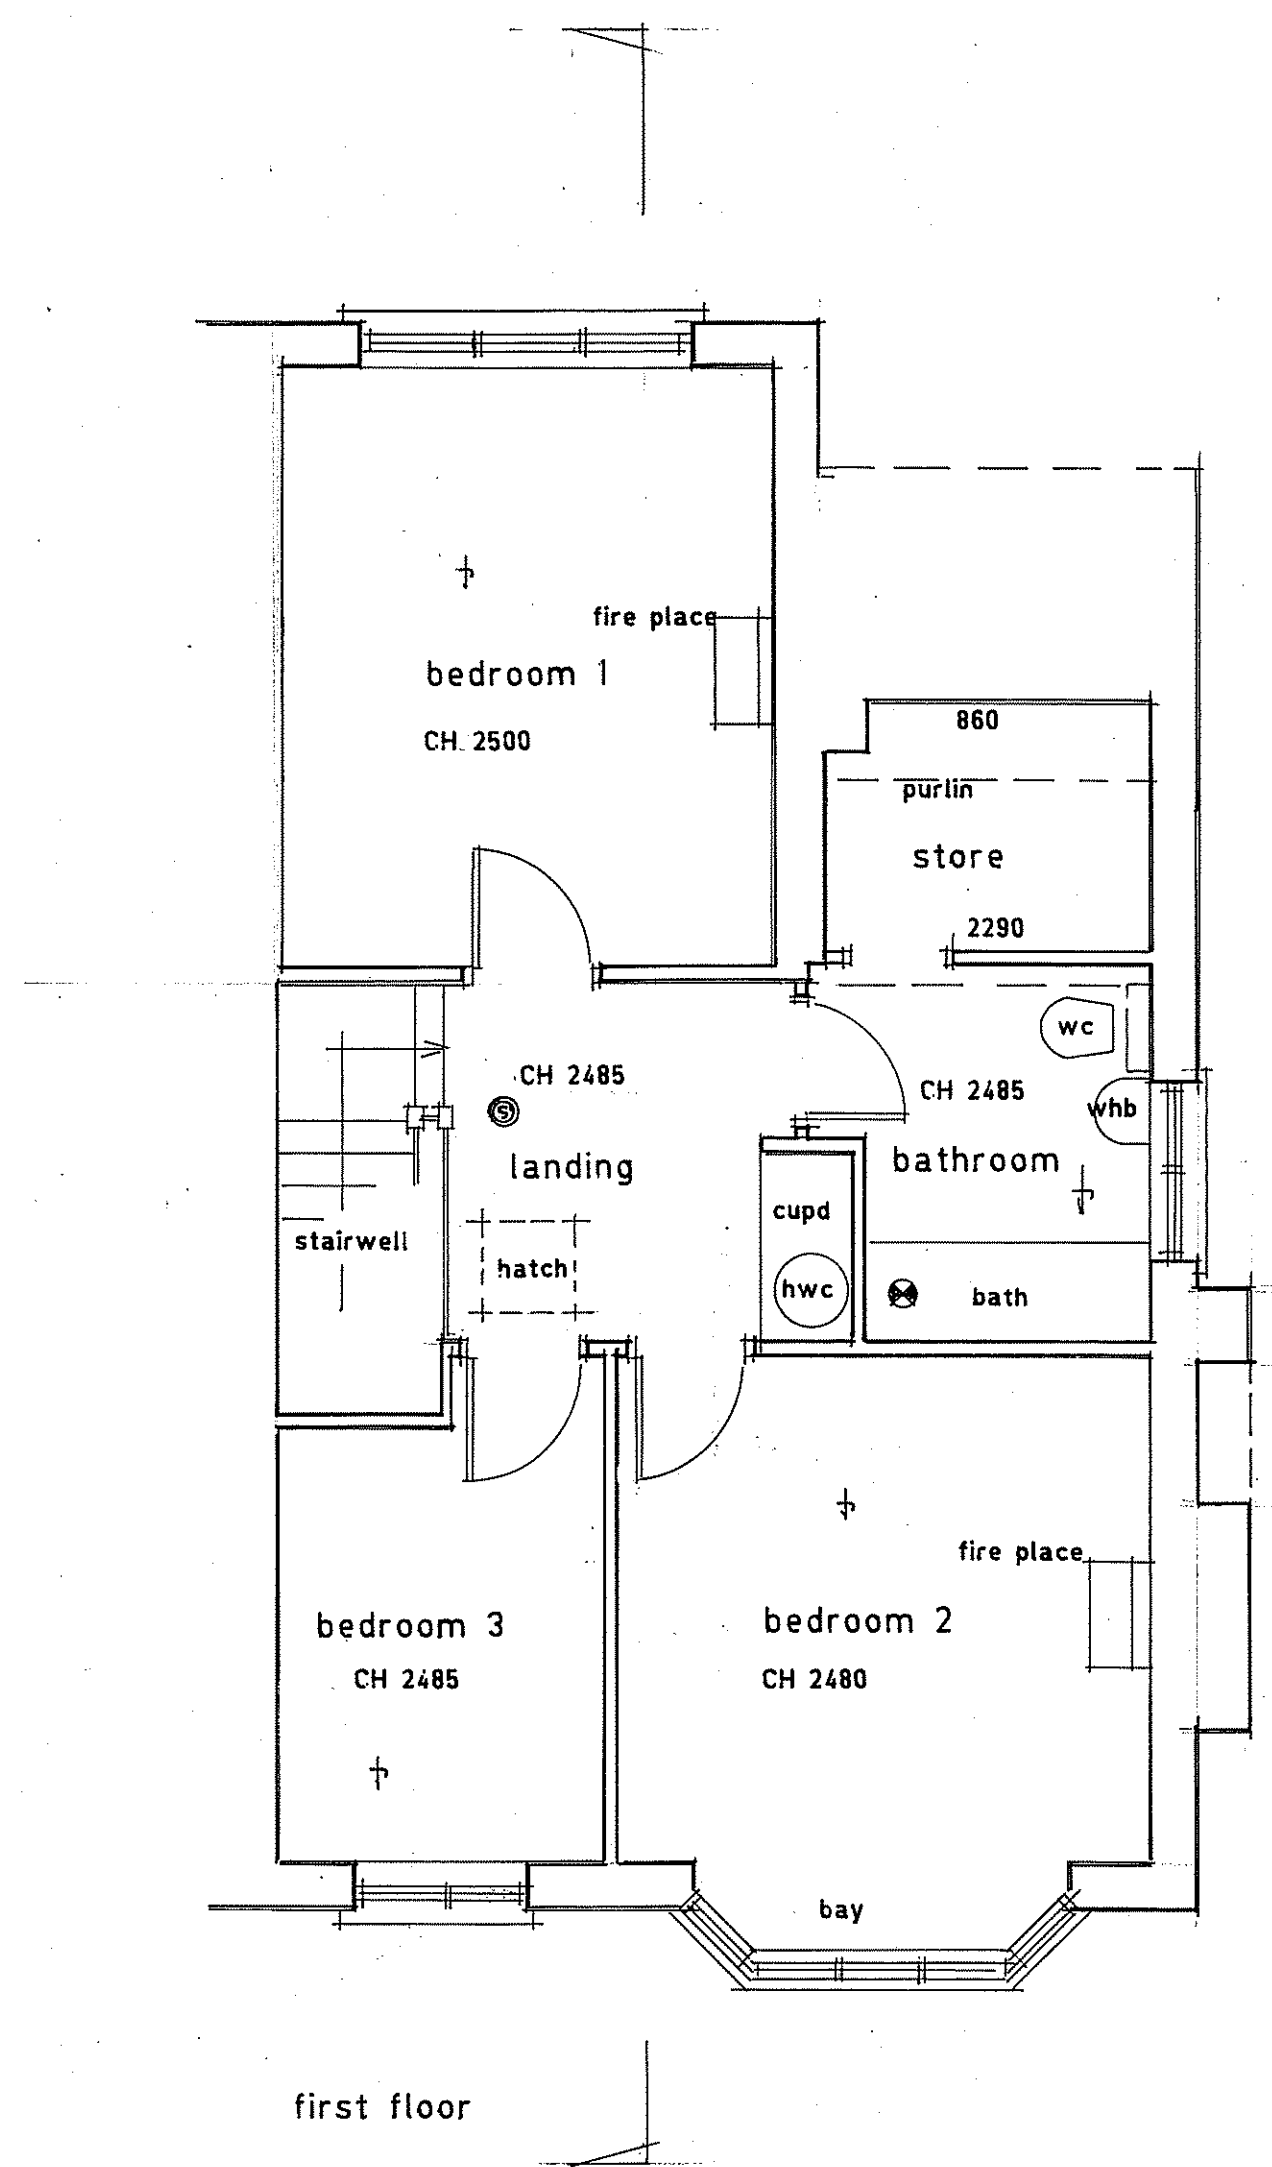


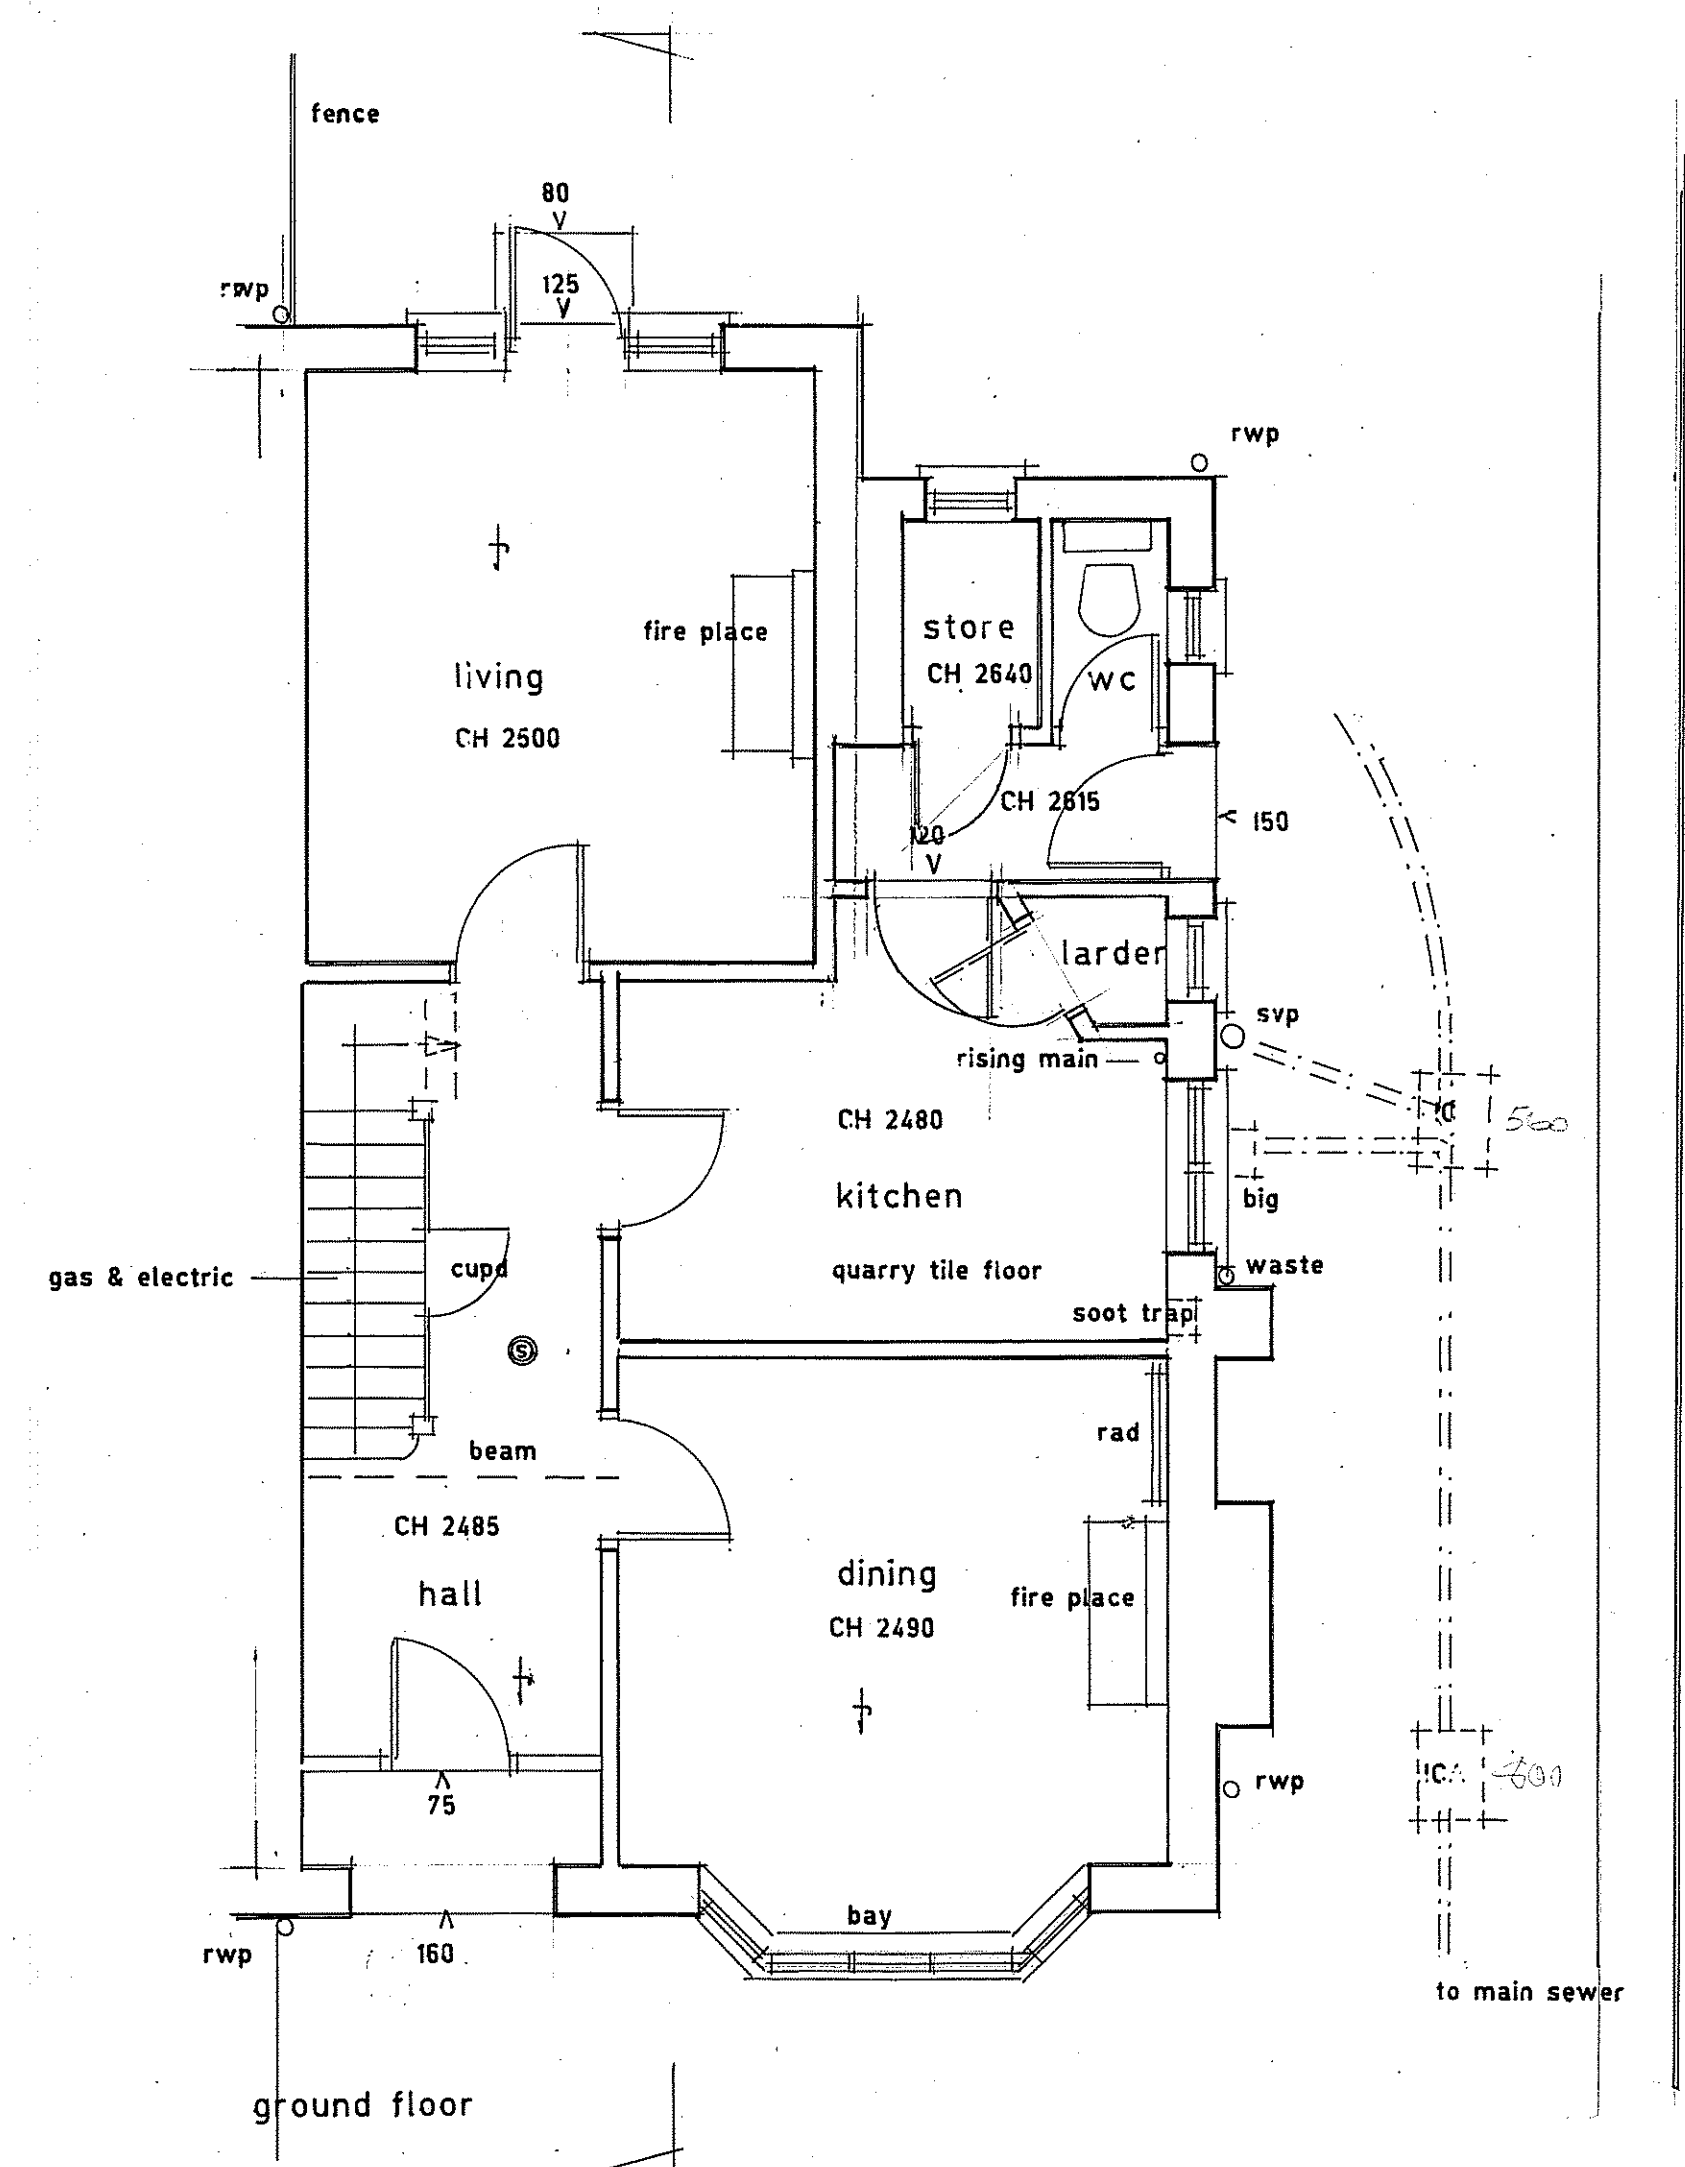

NOTES:
All dimensions must be checked on site and not scaled from this drawing.

E		
D		
C		
B		
A		
	Date	Revisions

© copyright
AAN design and survey
01491 410817

Client
Mr & Mrs Farmer

Job Title
8 Burnham Rise
Emmer Green
RG4 8XJ

Drawing Title
existing plans section and elevations

Scale
1 : 50

Date 08 09 2017
Drawn by APV

Drg. No.
AAN.17.649. 1