

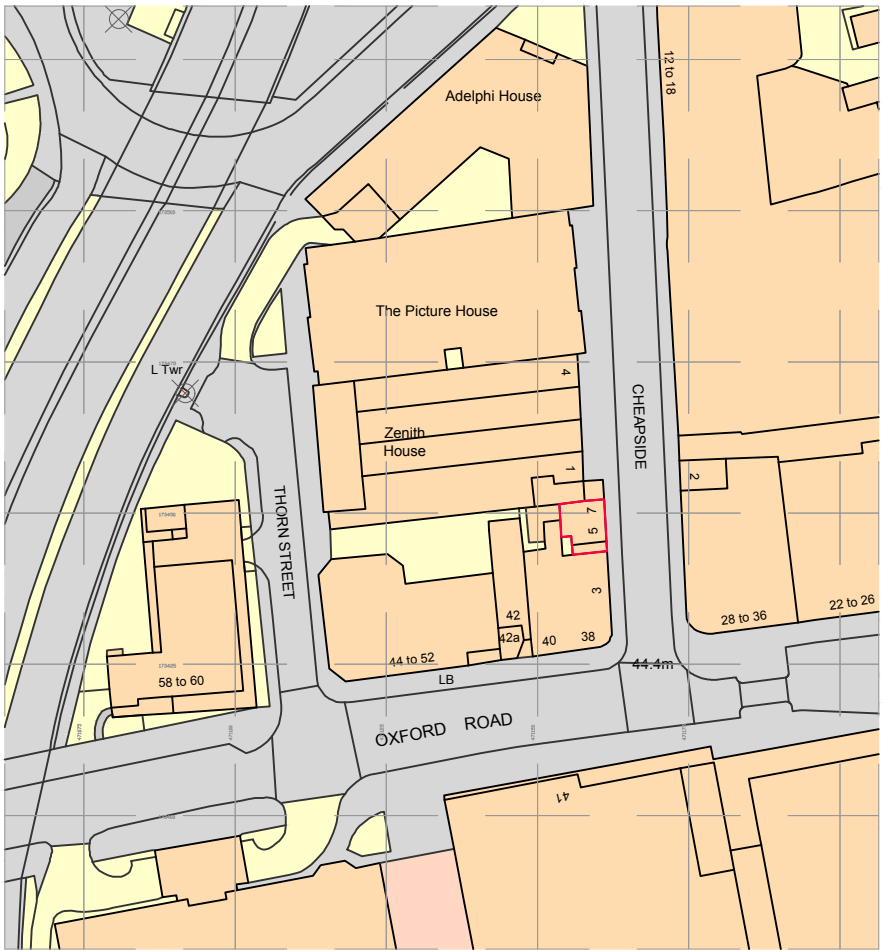
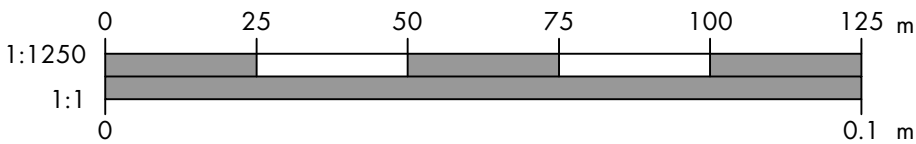


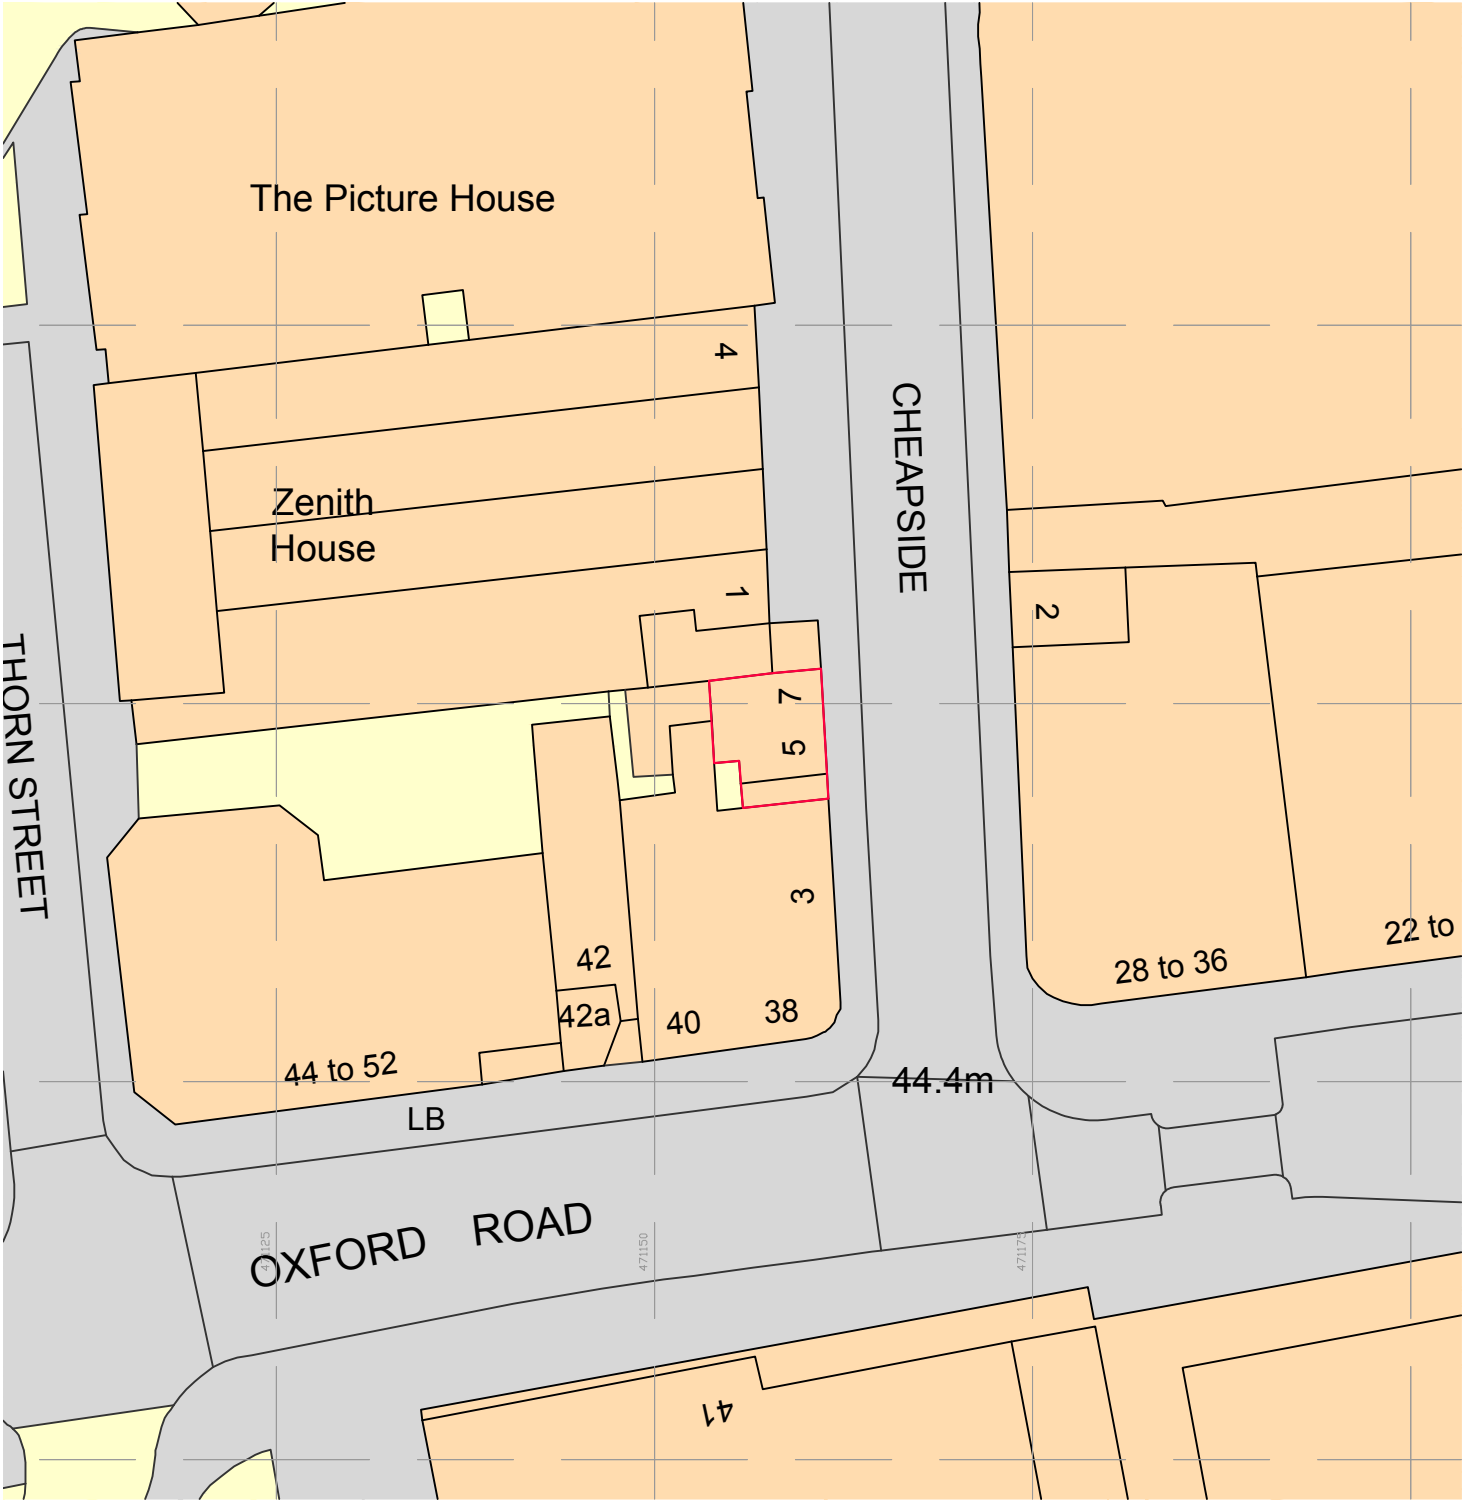

Location Plan

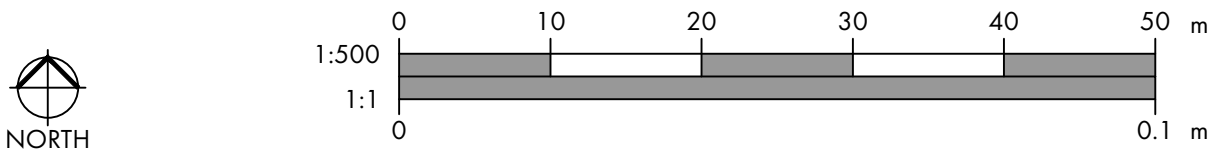

Block Plan

- Revision Notes...				DD.MM.YYYY	XXX
Originator AL	Approved	Date 18.09.2018	Scale Various		
Drawing No. 5393-001		Rev. -	Sheet No. 1/1		