




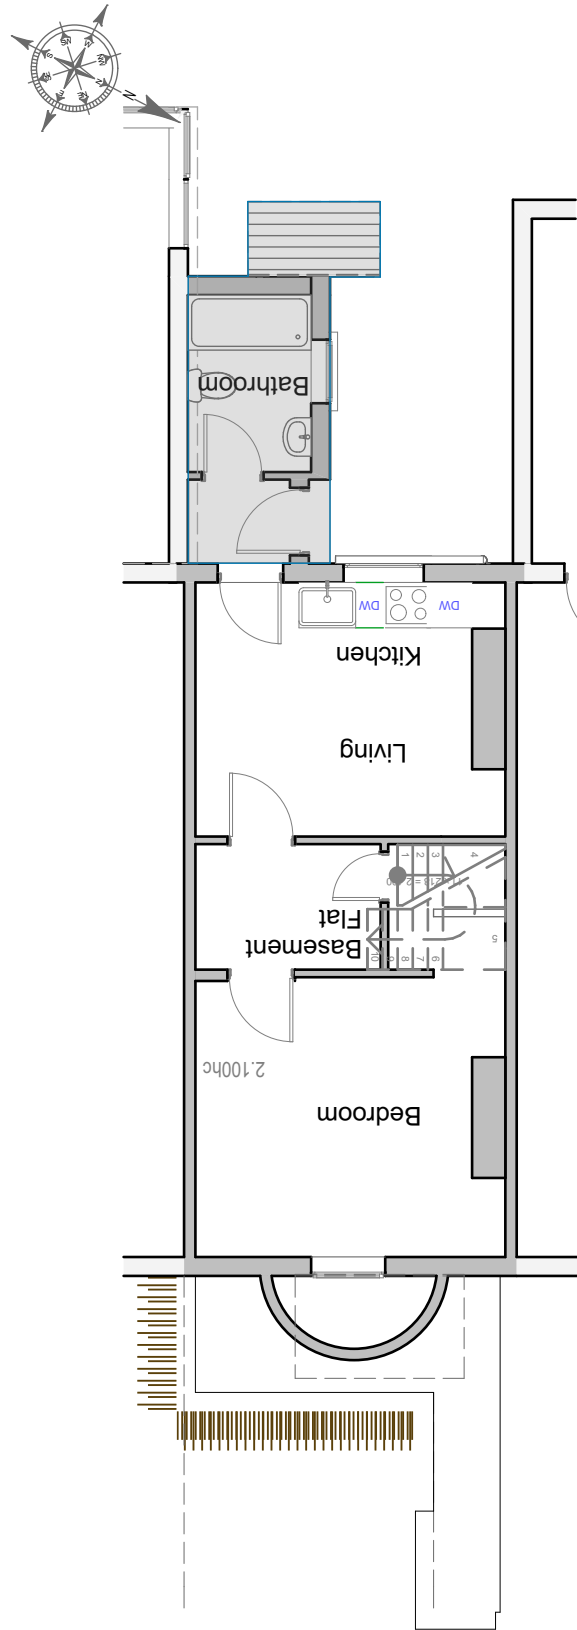


-1. B1-Basement 1:100

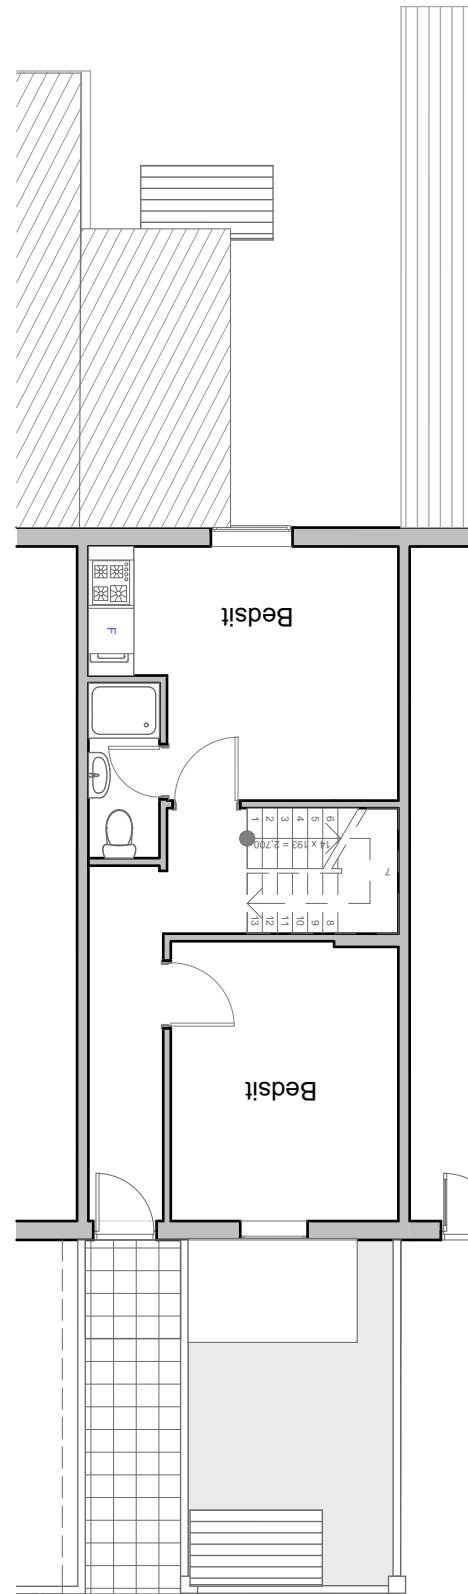

0. GF-Ground Floor 1:100

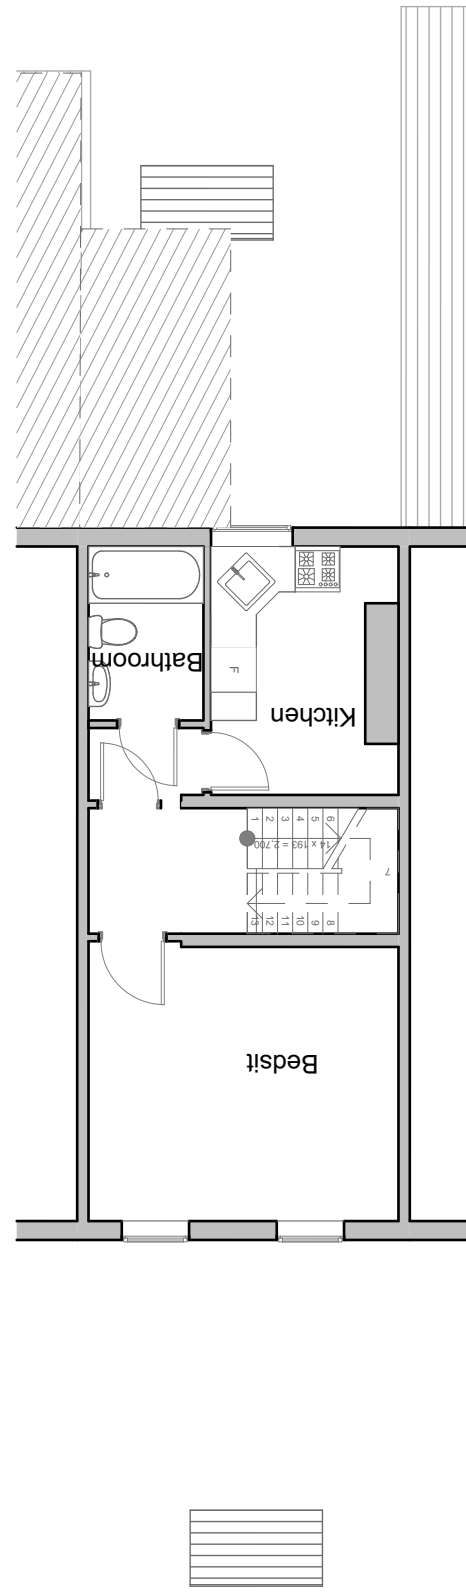

1. 01-First Floor 1:100

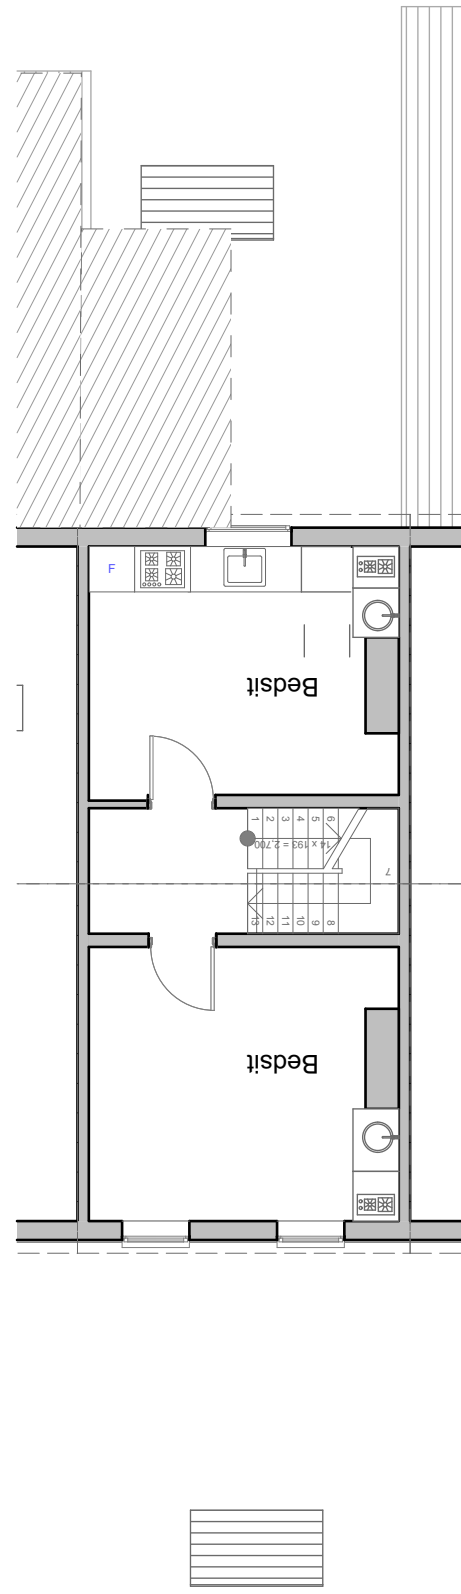

2. 02-Second Floor 1:100

© This drawing remains the property of The Keen Partnership and shall not be copied without prior written consent.

All dimensions to be checked on site and any discrepancies to be reported before work commences.

#### Notes:


#### Existing Area Plans

Basement 39.890m<sup>2</sup>


Ground Floor 36.572m<sup>2</sup>

First Floor 36.572m<sup>2</sup>

Second Floor 36.572m<sup>2</sup>

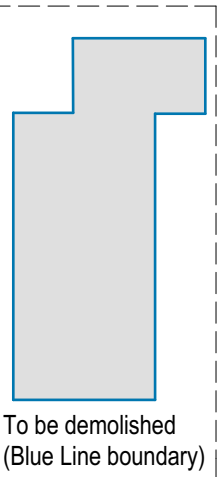

1:100

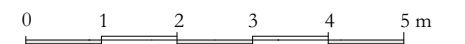

**THE KEEN PARTNERSHIP**  
The Courtyard  
Edinburgh Road  
Reading RG30 2UA  
Tel: 0118 9510 855  
Fax: 0118 9510 866  
chris@keenpartnership.co.uk  
www.keenpartnership.co.uk



Client:

**Royle Berkshire Developments**

Job Title:

**66 Watlington Street, Reading, RG1 4RT**

Drawing Title:

**Existing Floorplans**

Drawing Date:

**####**

Status:

**PLANNING DRAWINGS**

Issue Date:

**05/09/2018**

Drawn By:

**C.P. / K.C. / D.R.**

Scale:

**1:100@A3**

Job No:

**8782-17**

Drawing No:

**PL-04**

Rev: