




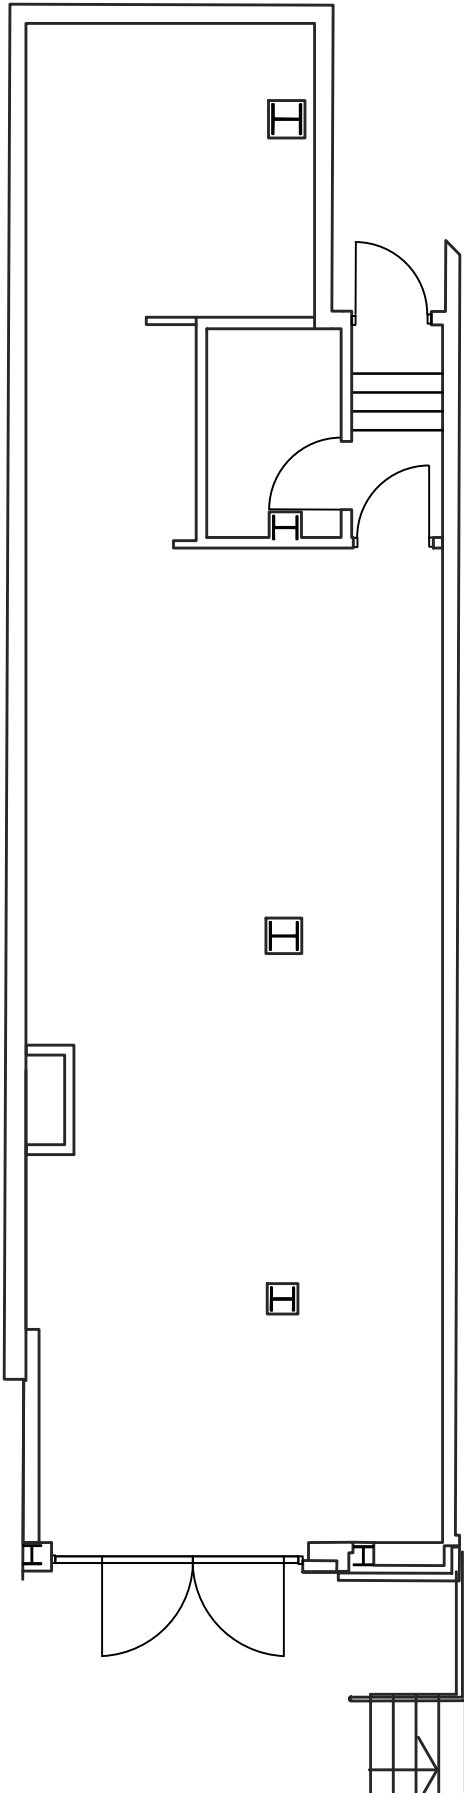

Existing Plan  
Scale 1:100

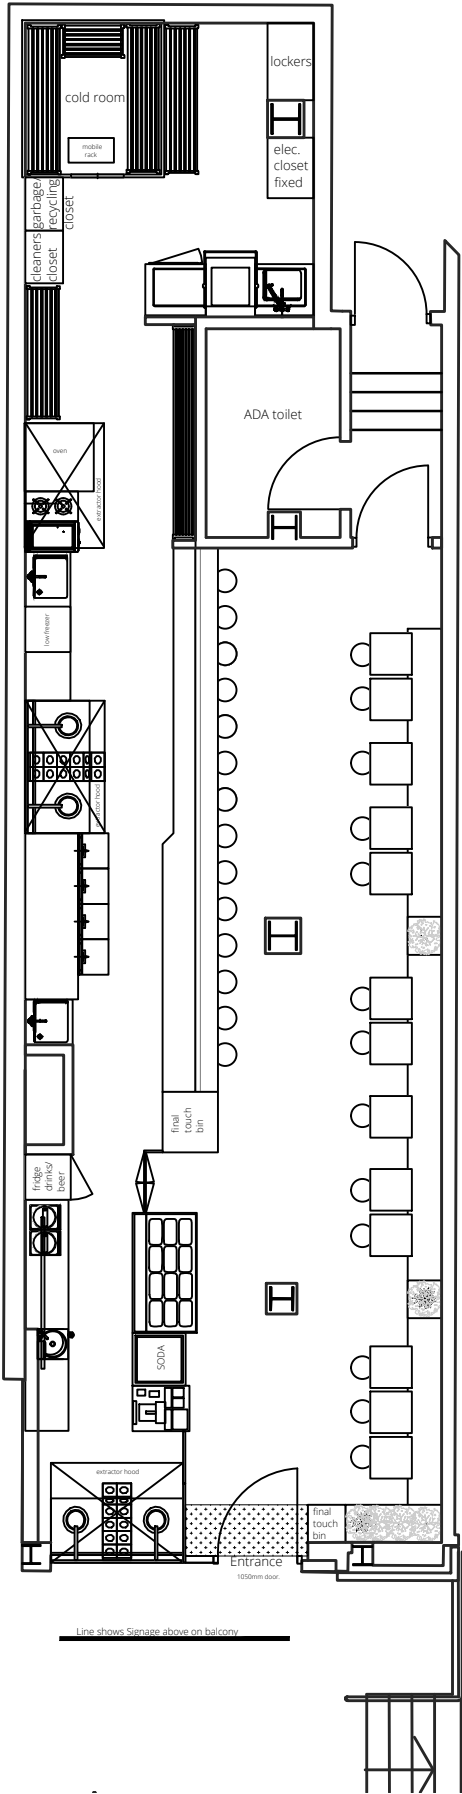

Proposed Plan  
Scale 1:100

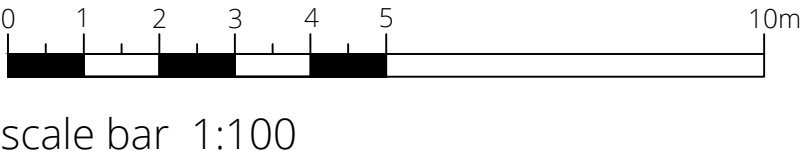

©This drawing is the property of Harrison Company Limited. Copyright is reserved by them and the drawing issued on condition that it is not copied either wholly or part without the consent in writing of Harrison Company Limited. Figured dimensions to take preference over those scaled. All dimensions to be checked on site before commencement of any work or shop drawings. This drawing is to be read in conjunction with the specification when existing.

| revisions |    |          |                          |
|-----------|----|----------|--------------------------|
| rev       | by | date     | comment                  |
| A         | LP | 15.02.18 | Updated to suit comments |
| B         | LP | 16.02.18 | Updated to suit comments |
| C         | LP | 23.02.18 | Updated to suit comments |

**harrison**  
REALISING CREATIVE ENVIRONMENTS  
LONDON: 39 Margaret Street, London W1G 0JQ  
Call +44 (0)20 7493 6397  
BIRMINGHAM: 15 Coleshill Street, Sutton Coldfield,  
Birmingham B72 1SD  
Call +44 (0)121 321 3030  
info@harrison.hn www.harrison.hn

client  
**WOK TO WALK**

project  
Wok To Walk  
Reading Oracle

title  
Existing and Proposed Plan

|                 |       |           |          |
|-----------------|-------|-----------|----------|
| drawn           | WB    | check     | checked  |
| scale<br>@ A3   | 1:100 | date      | 07.08.17 |
| project/dwg no. |       | 3932/01/C |          |