


1:1000 scale 603 0 metres 20 40 60 80 100 120 140 160 180 200 220 240

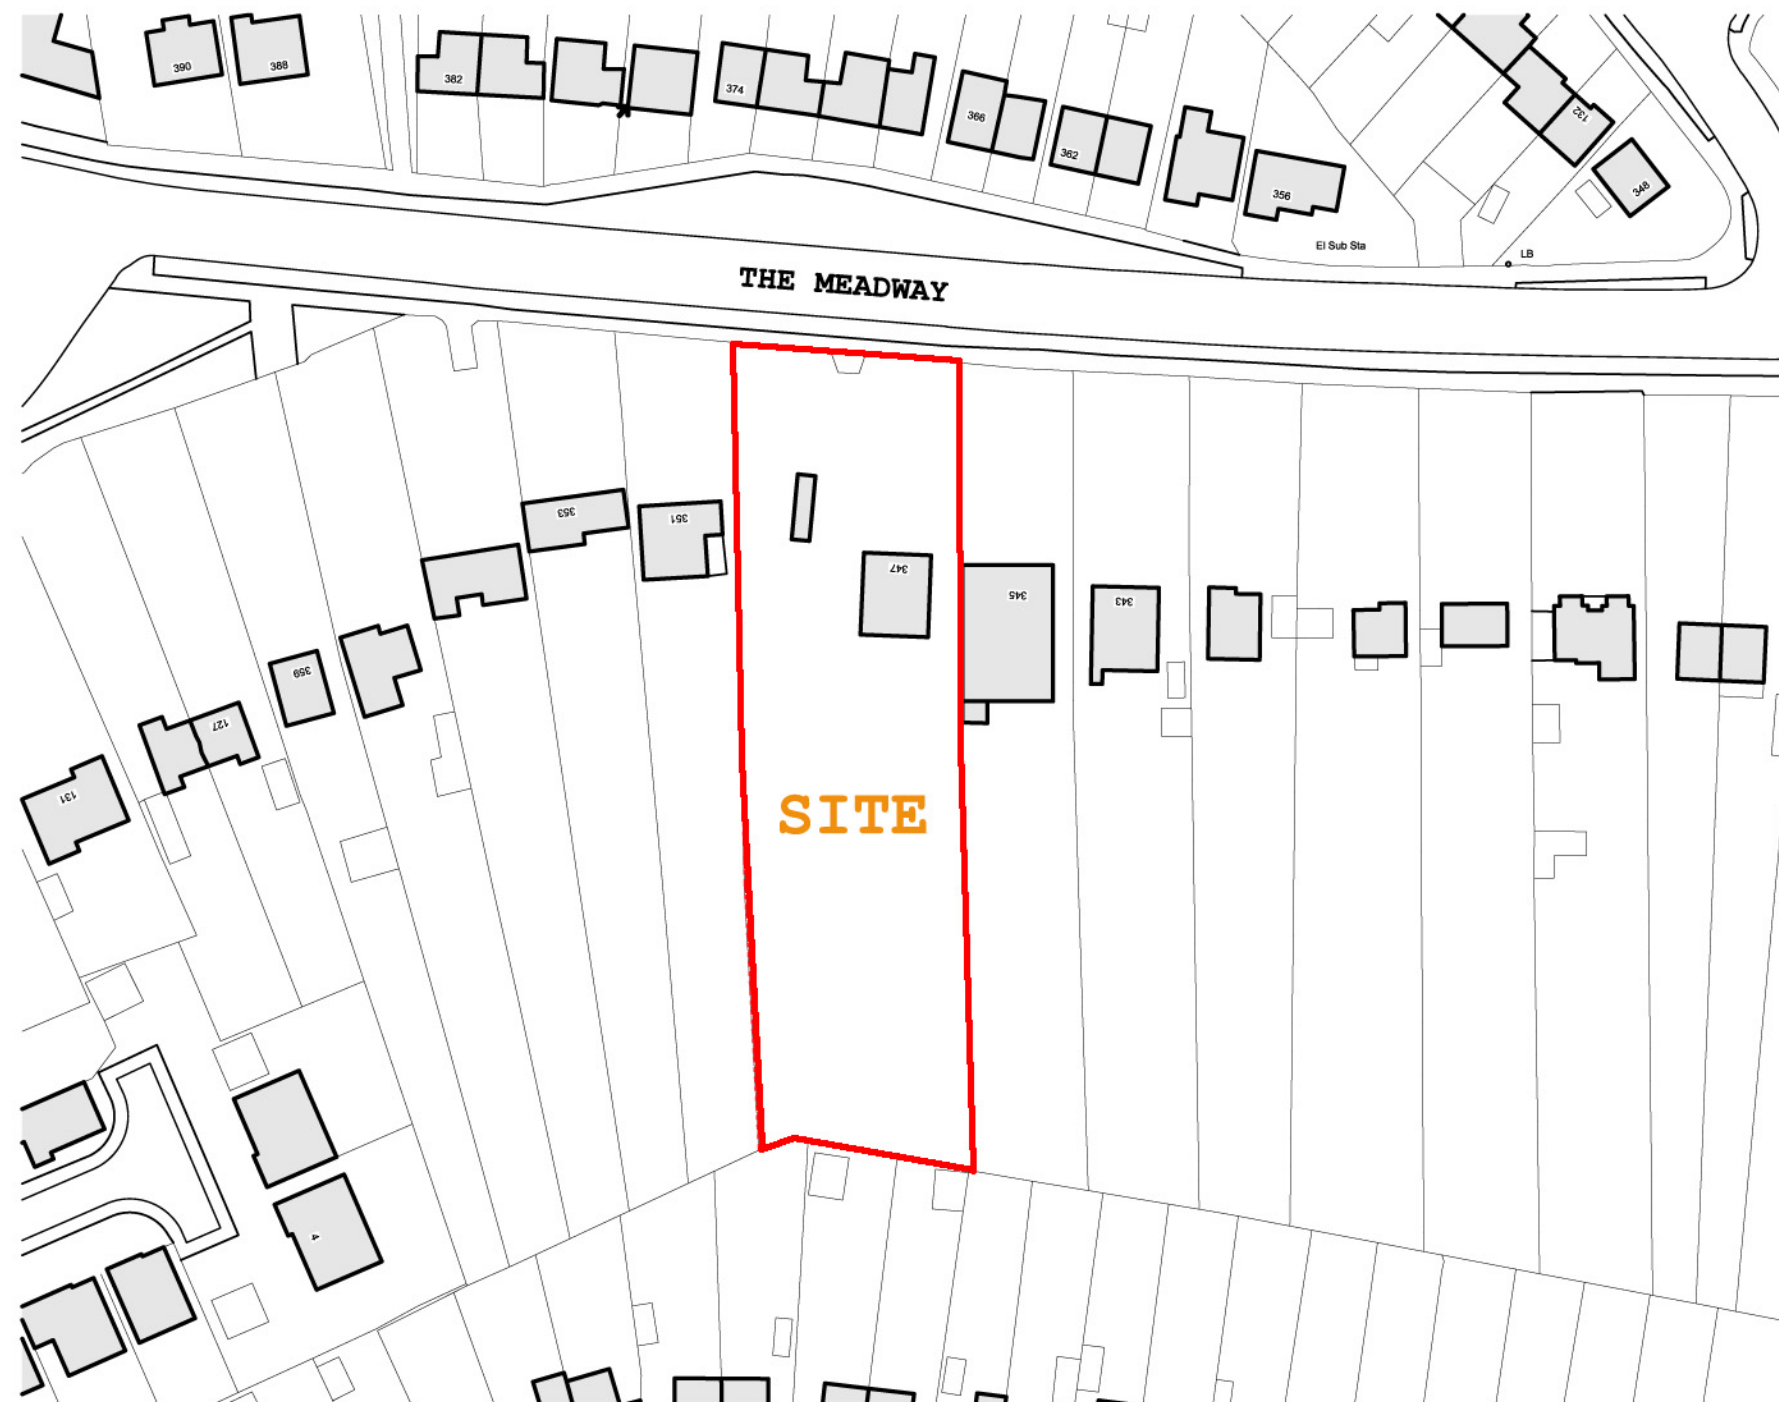

Ordnance Survey (c) Crown Copyright 2013. All rights reserved. Licence number 100020449

LOCATION PLAN

T1	23.12.16	ck
rev	date	author
description		



project	drawing number	revision
064	001	T1
date	status	
DEC 2016	PLANNING	
scale	size	author
1:200	A3	CK
checked		EGM
© 2016 colony architects		

project	347 MEADWAY
READING	
client	
drawing title	SITE LOCATION PLAN

colony architects ltd is a collaborative of architects and designers with an agenda to find out more visit our beautiful website
www.colonyarchitects.com
contact design@colonyarchitects.com
01799 015372 015372 intermezzo
01779 255328 working road
guildford surrey gu1 1pg