




Do not scale from drawing except for LPA purposes.
The Contractor is to check all dimensions and report any discrepancies prior to work on site.
© Copyright of this drawing and its contents remain with IDC Ltd.

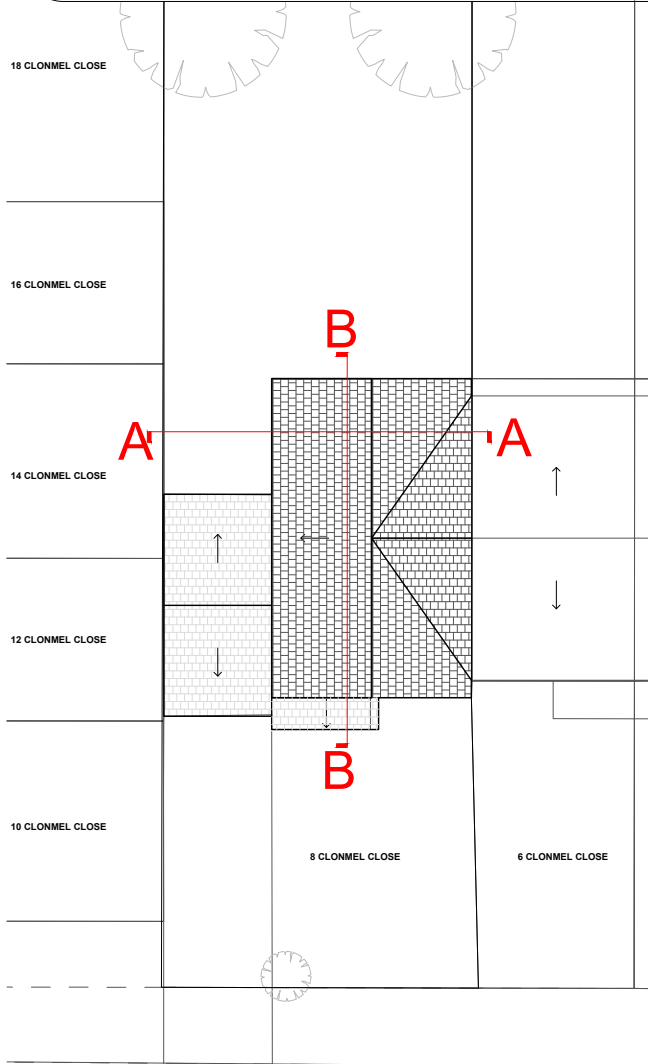


3 KEY PLAN
PROPOSED 1:200

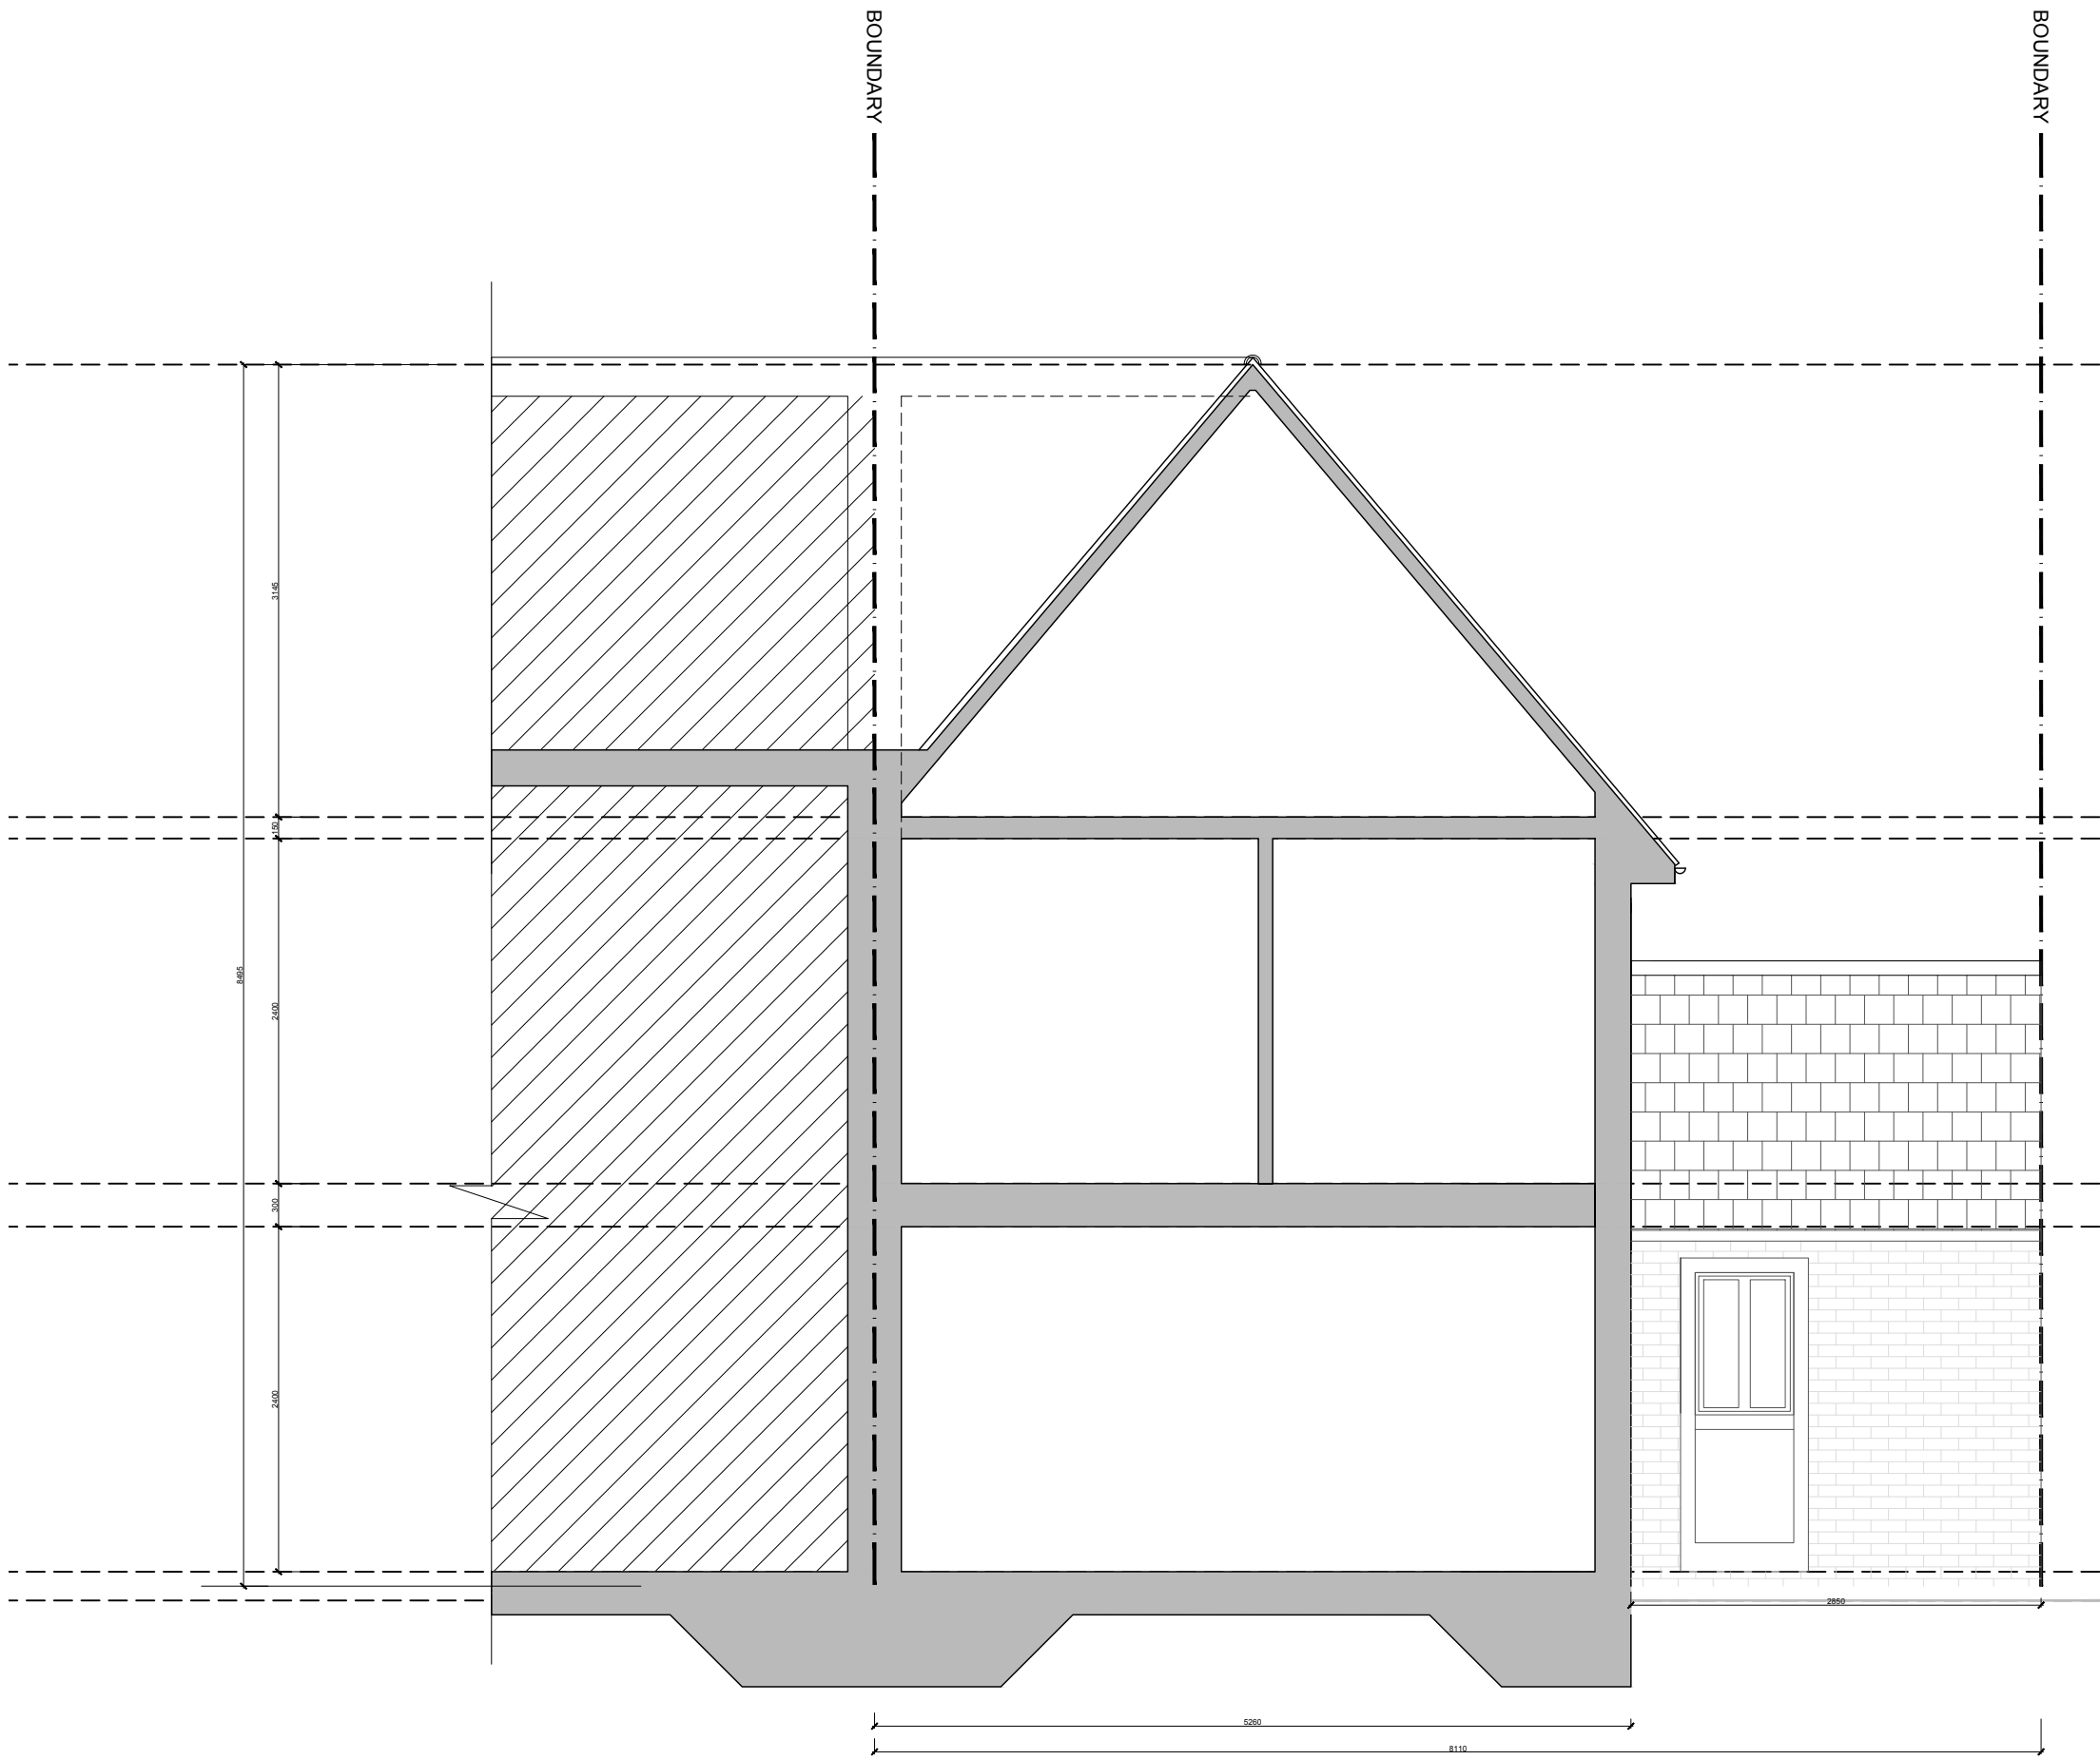

1 SECTION AA
SCALE 1:50

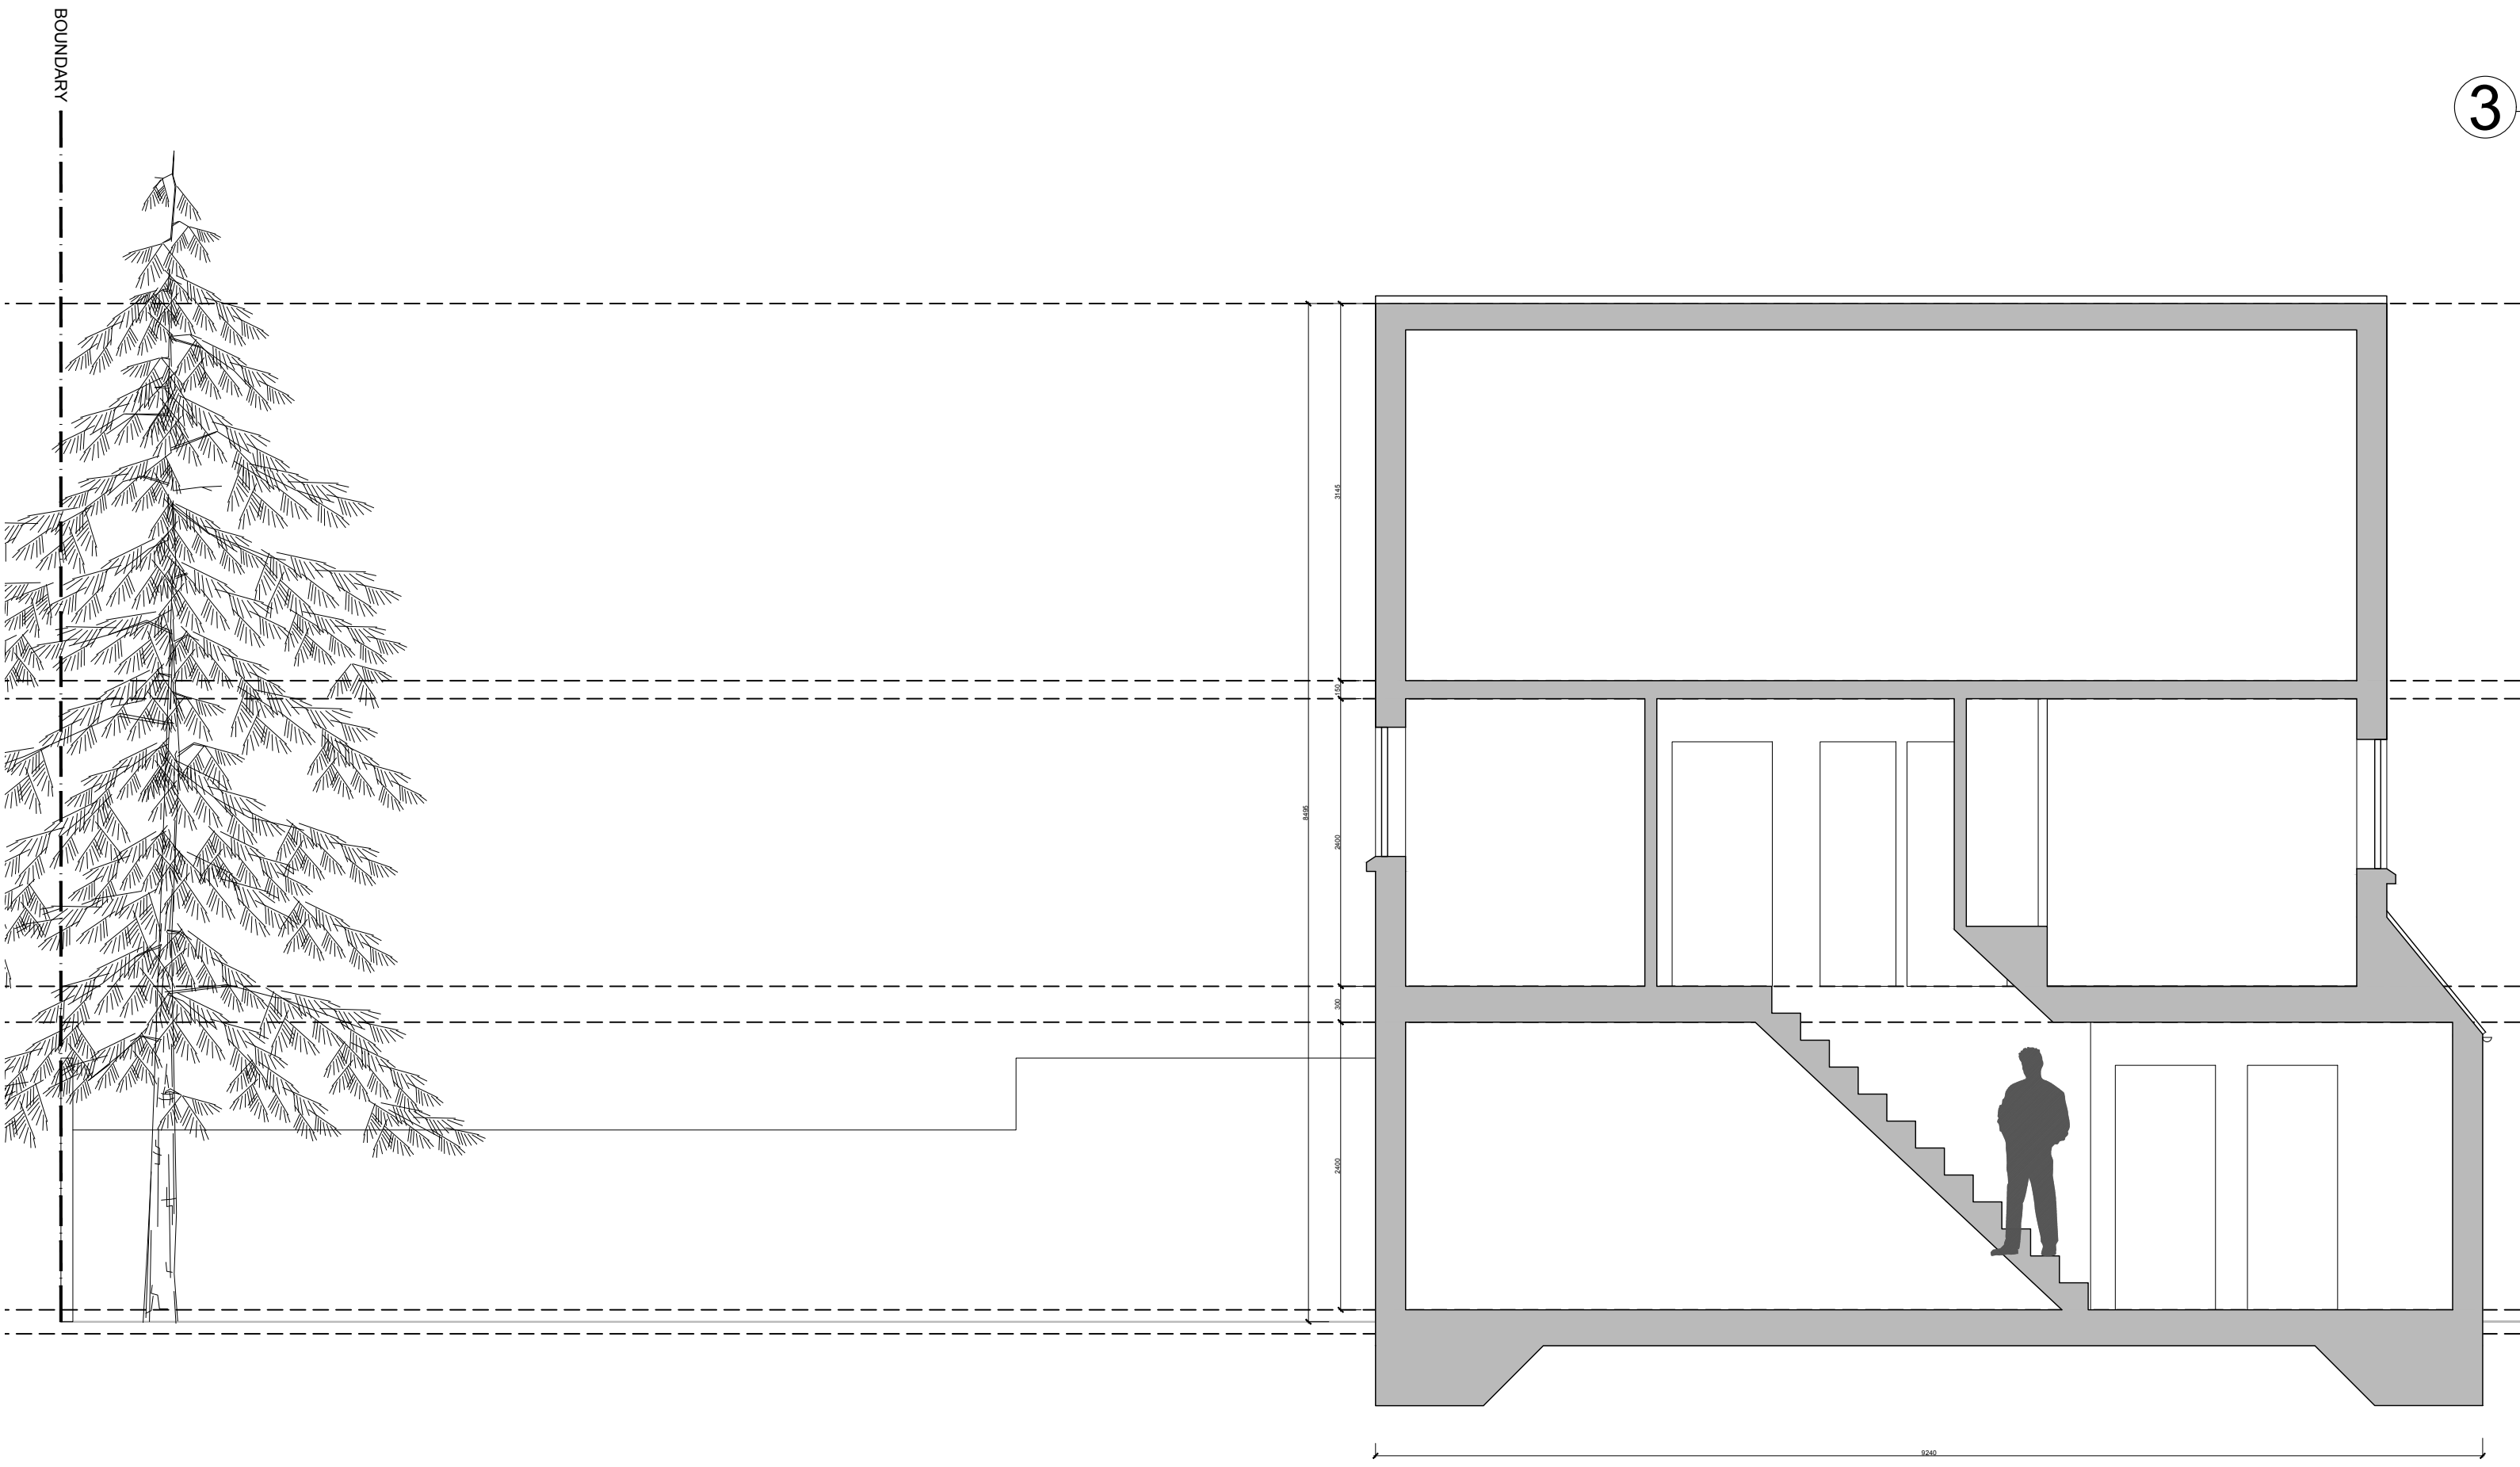


2 SECTION BB
SCALE 1:50

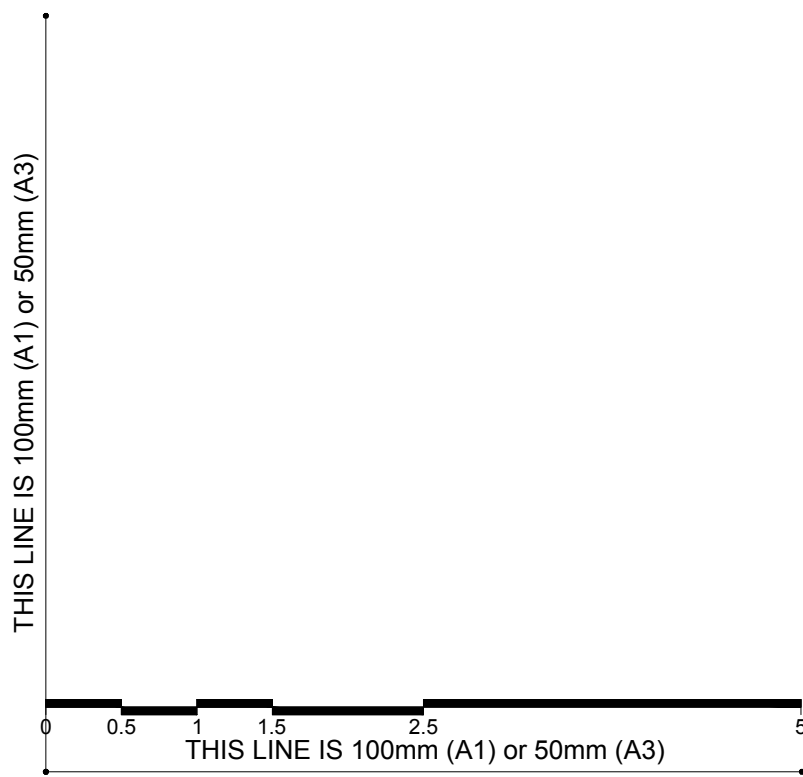

A ISSUED FOR PLANNING. 07/10/2018

Rev No Revision note Date

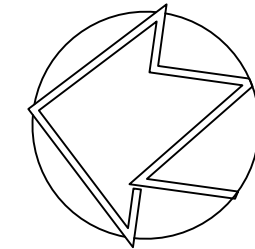

Invent Design Create Ltd
www.inventdesigncreate.com
info@inventdesigncreate.com

Project Name : 8_CLONMEL_CLOSE

Title: EXISTING_SECTIONS

Scale : VARIES @A1 Status : PLANNING

Date : JAN 2016 Revision : A

Project 1830 Series 10 No. 02

Drg No :