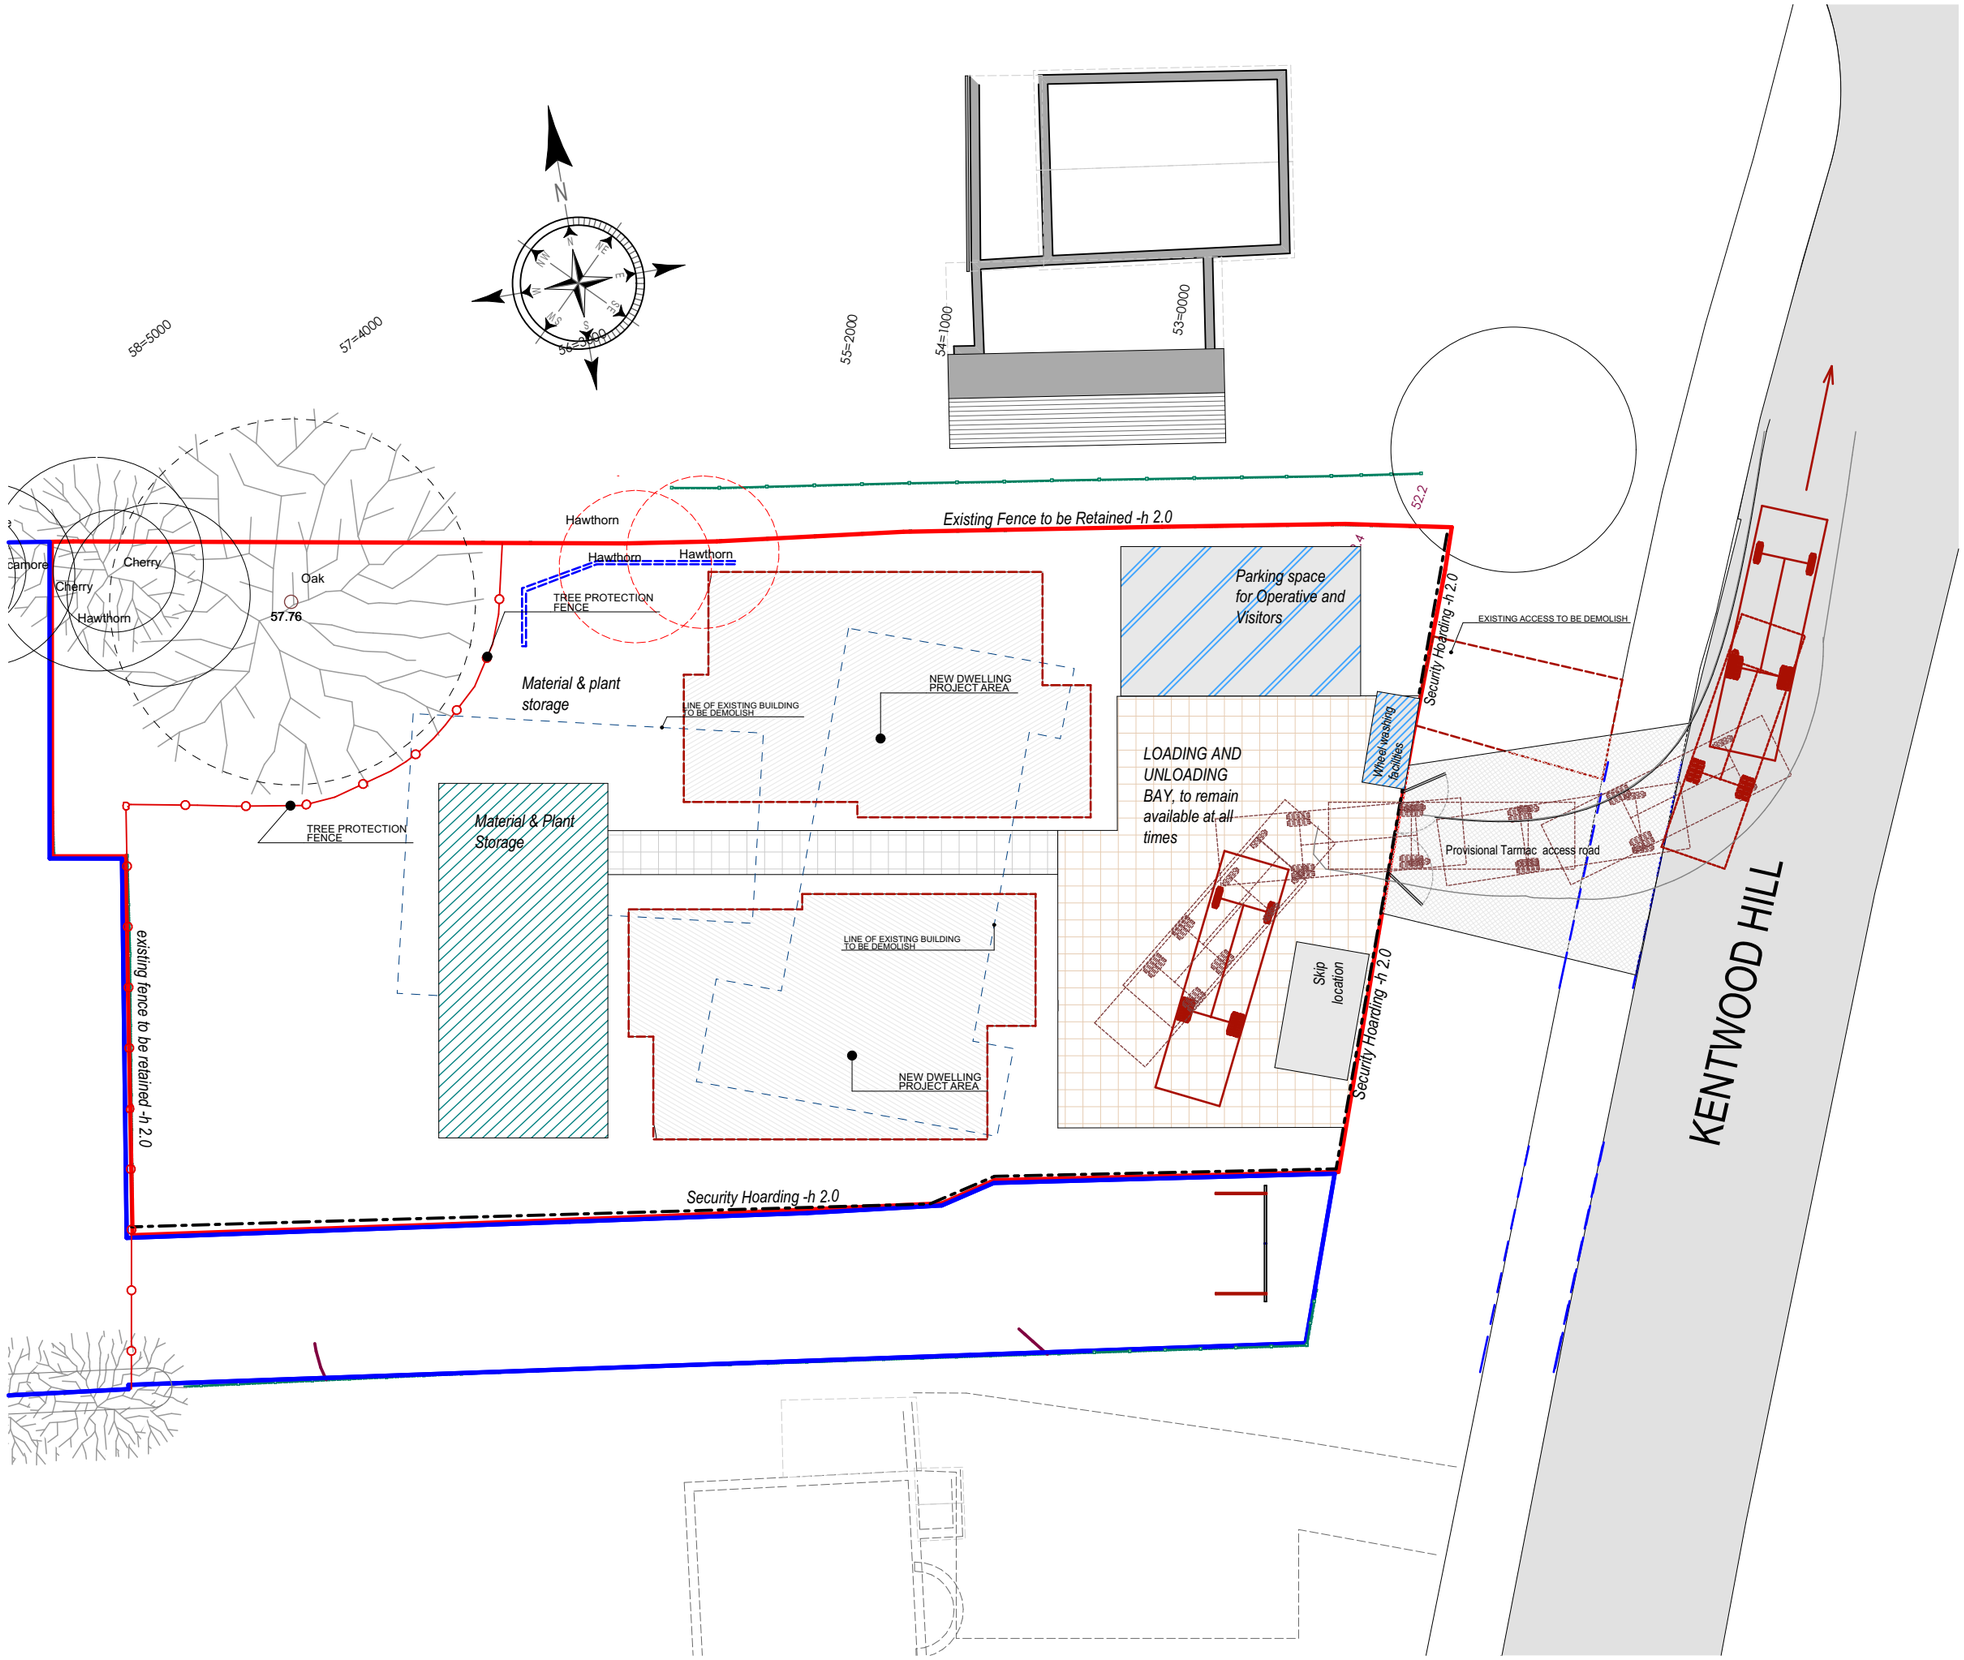


Construction Method Plan

1:200

© This drawing remains the property of The Keen Partnership and shall not be copied without prior written consent.

All dimensions to be checked on site and any discrepancies to be reported before work commences.

Notes:

Rev	Comment	By	Date

THE KEEN PARTNERSHIP

The Courtyard Edinburgh Road
Reading RG30 2UA
Tel: 0118 9510 855
Fax: 0118 9510 866
chriskeen@keenpartnership.co.uk
www.keenpartnership.co.uk

Client:
Mrs. A. Saood

Job Title:
181 Kentwood Hill, Tilehurst
Reading RG31 6DL

Drawing Title:
CMS- Construction Methodo plan

Drawing Date:	Status:		
19/10/2016	PLANNING CONDITIONS		
Issue Date:	Drawn By:	Scale:	
05/09/2018	LL	1:200 @A3	
Job No:	Drawing No:	Rev:	
8394-16	PL-Cond-03		