


No.	Revision	Date
-	-	-

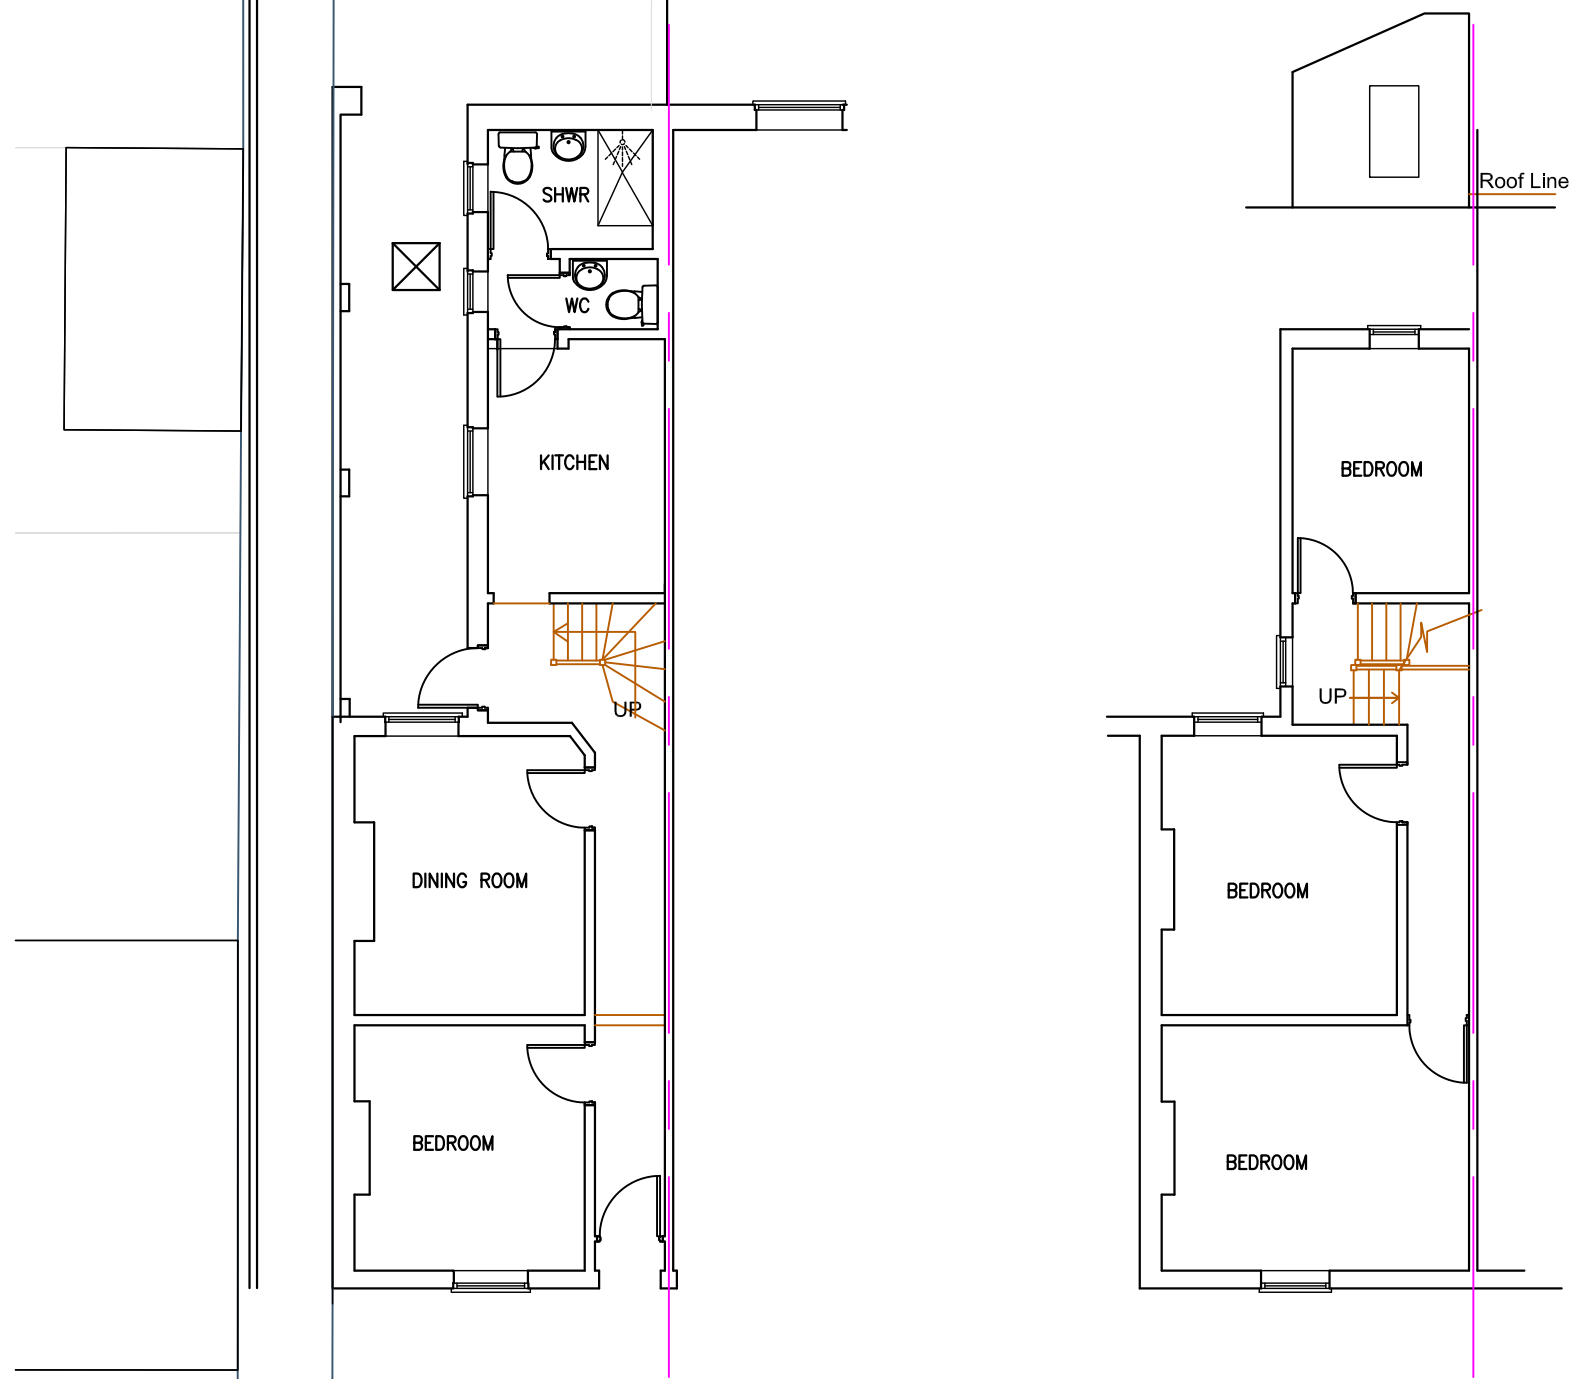

GROUND FLOOR PLAN

FIRST FLOOR PLAN

