




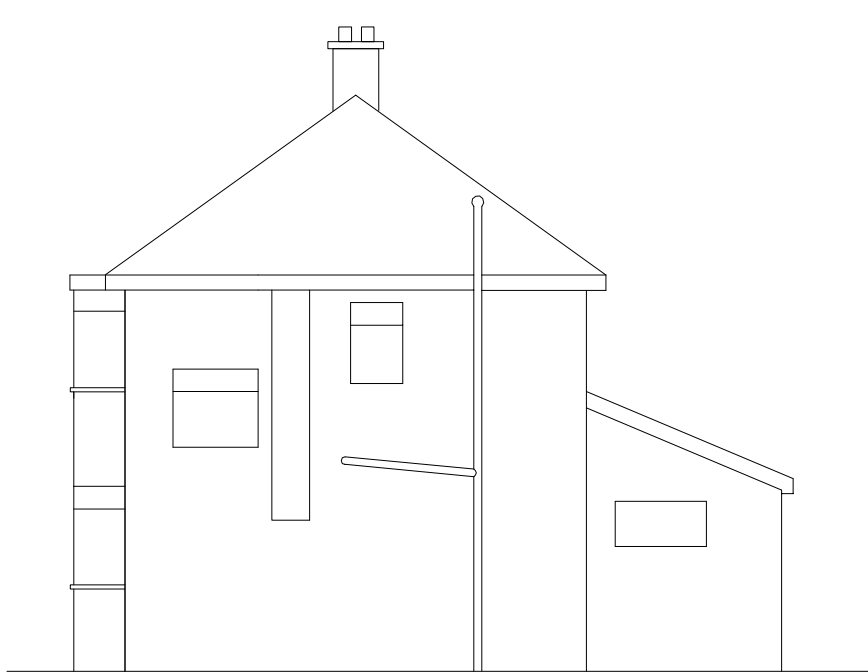


SIDE

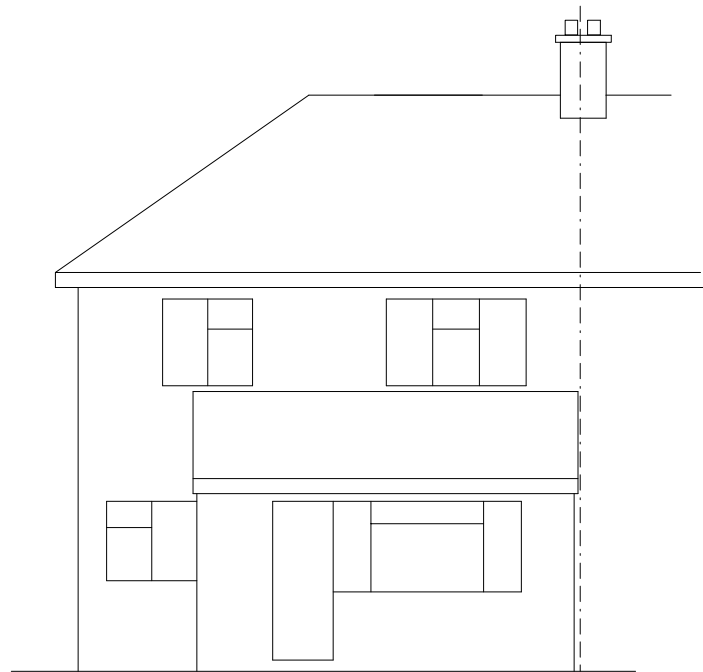


REAR

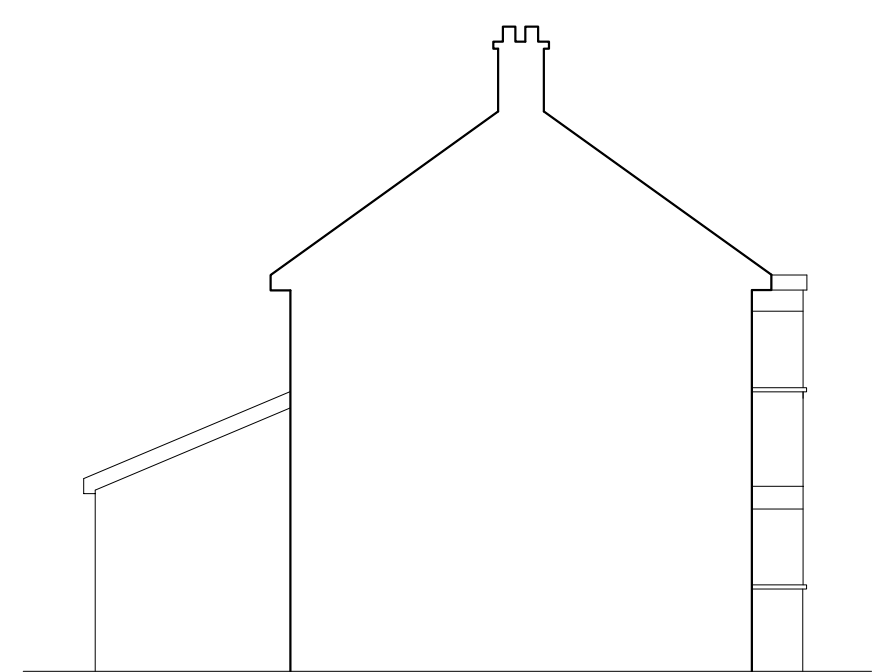


SIDE

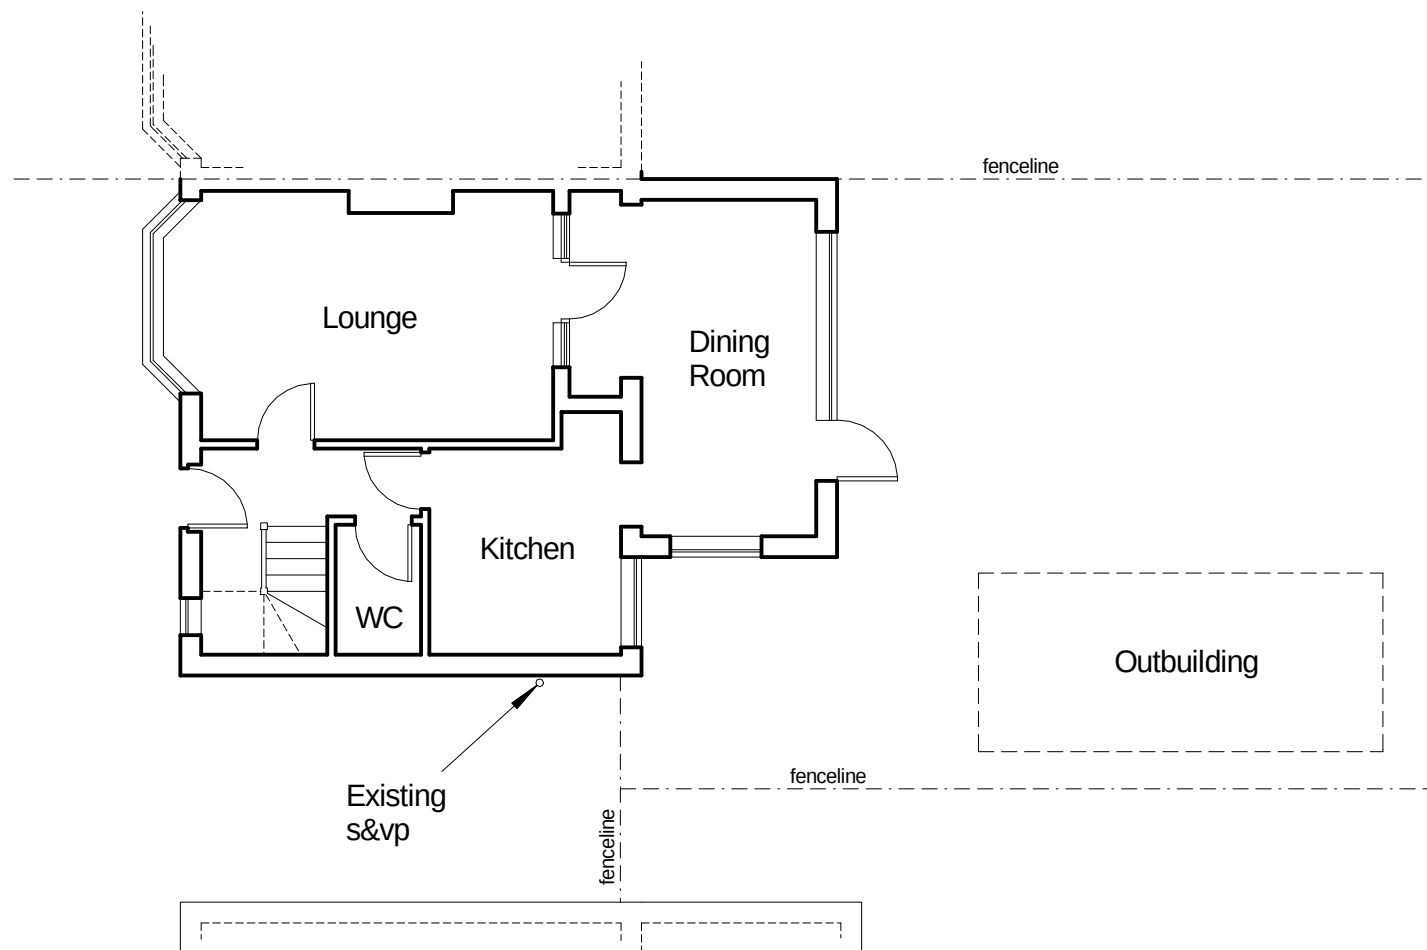

GROUND FLOOR PLAN

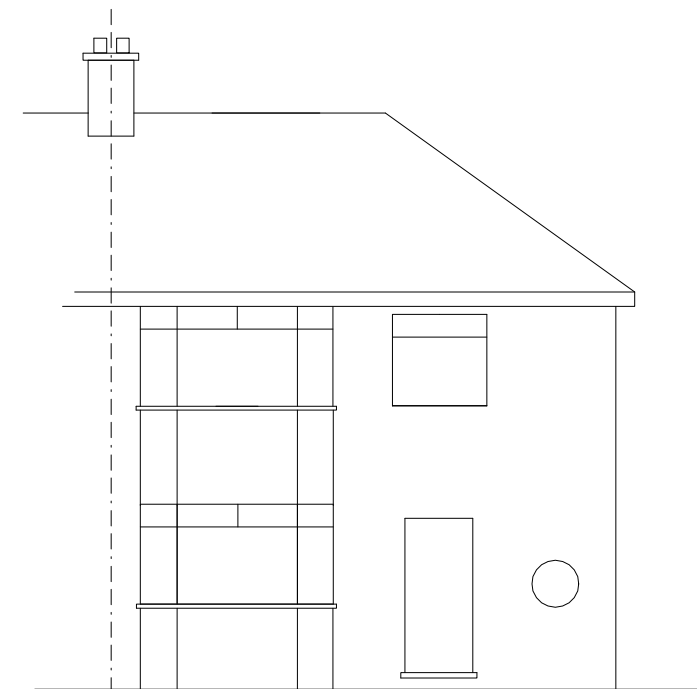

FRONT

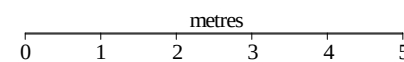

	House Alterations 1, Wilwyne Close, Caversham, Reading, Berks RG4 5EP Tel: 07864 122 313 email: housealterations@gmail.com		
Title:	EXISTING PLAN & ELEVATIONS		
Drwg No:	STEWARD-0818-03	Scale: (A3) 1:100	Rev: