


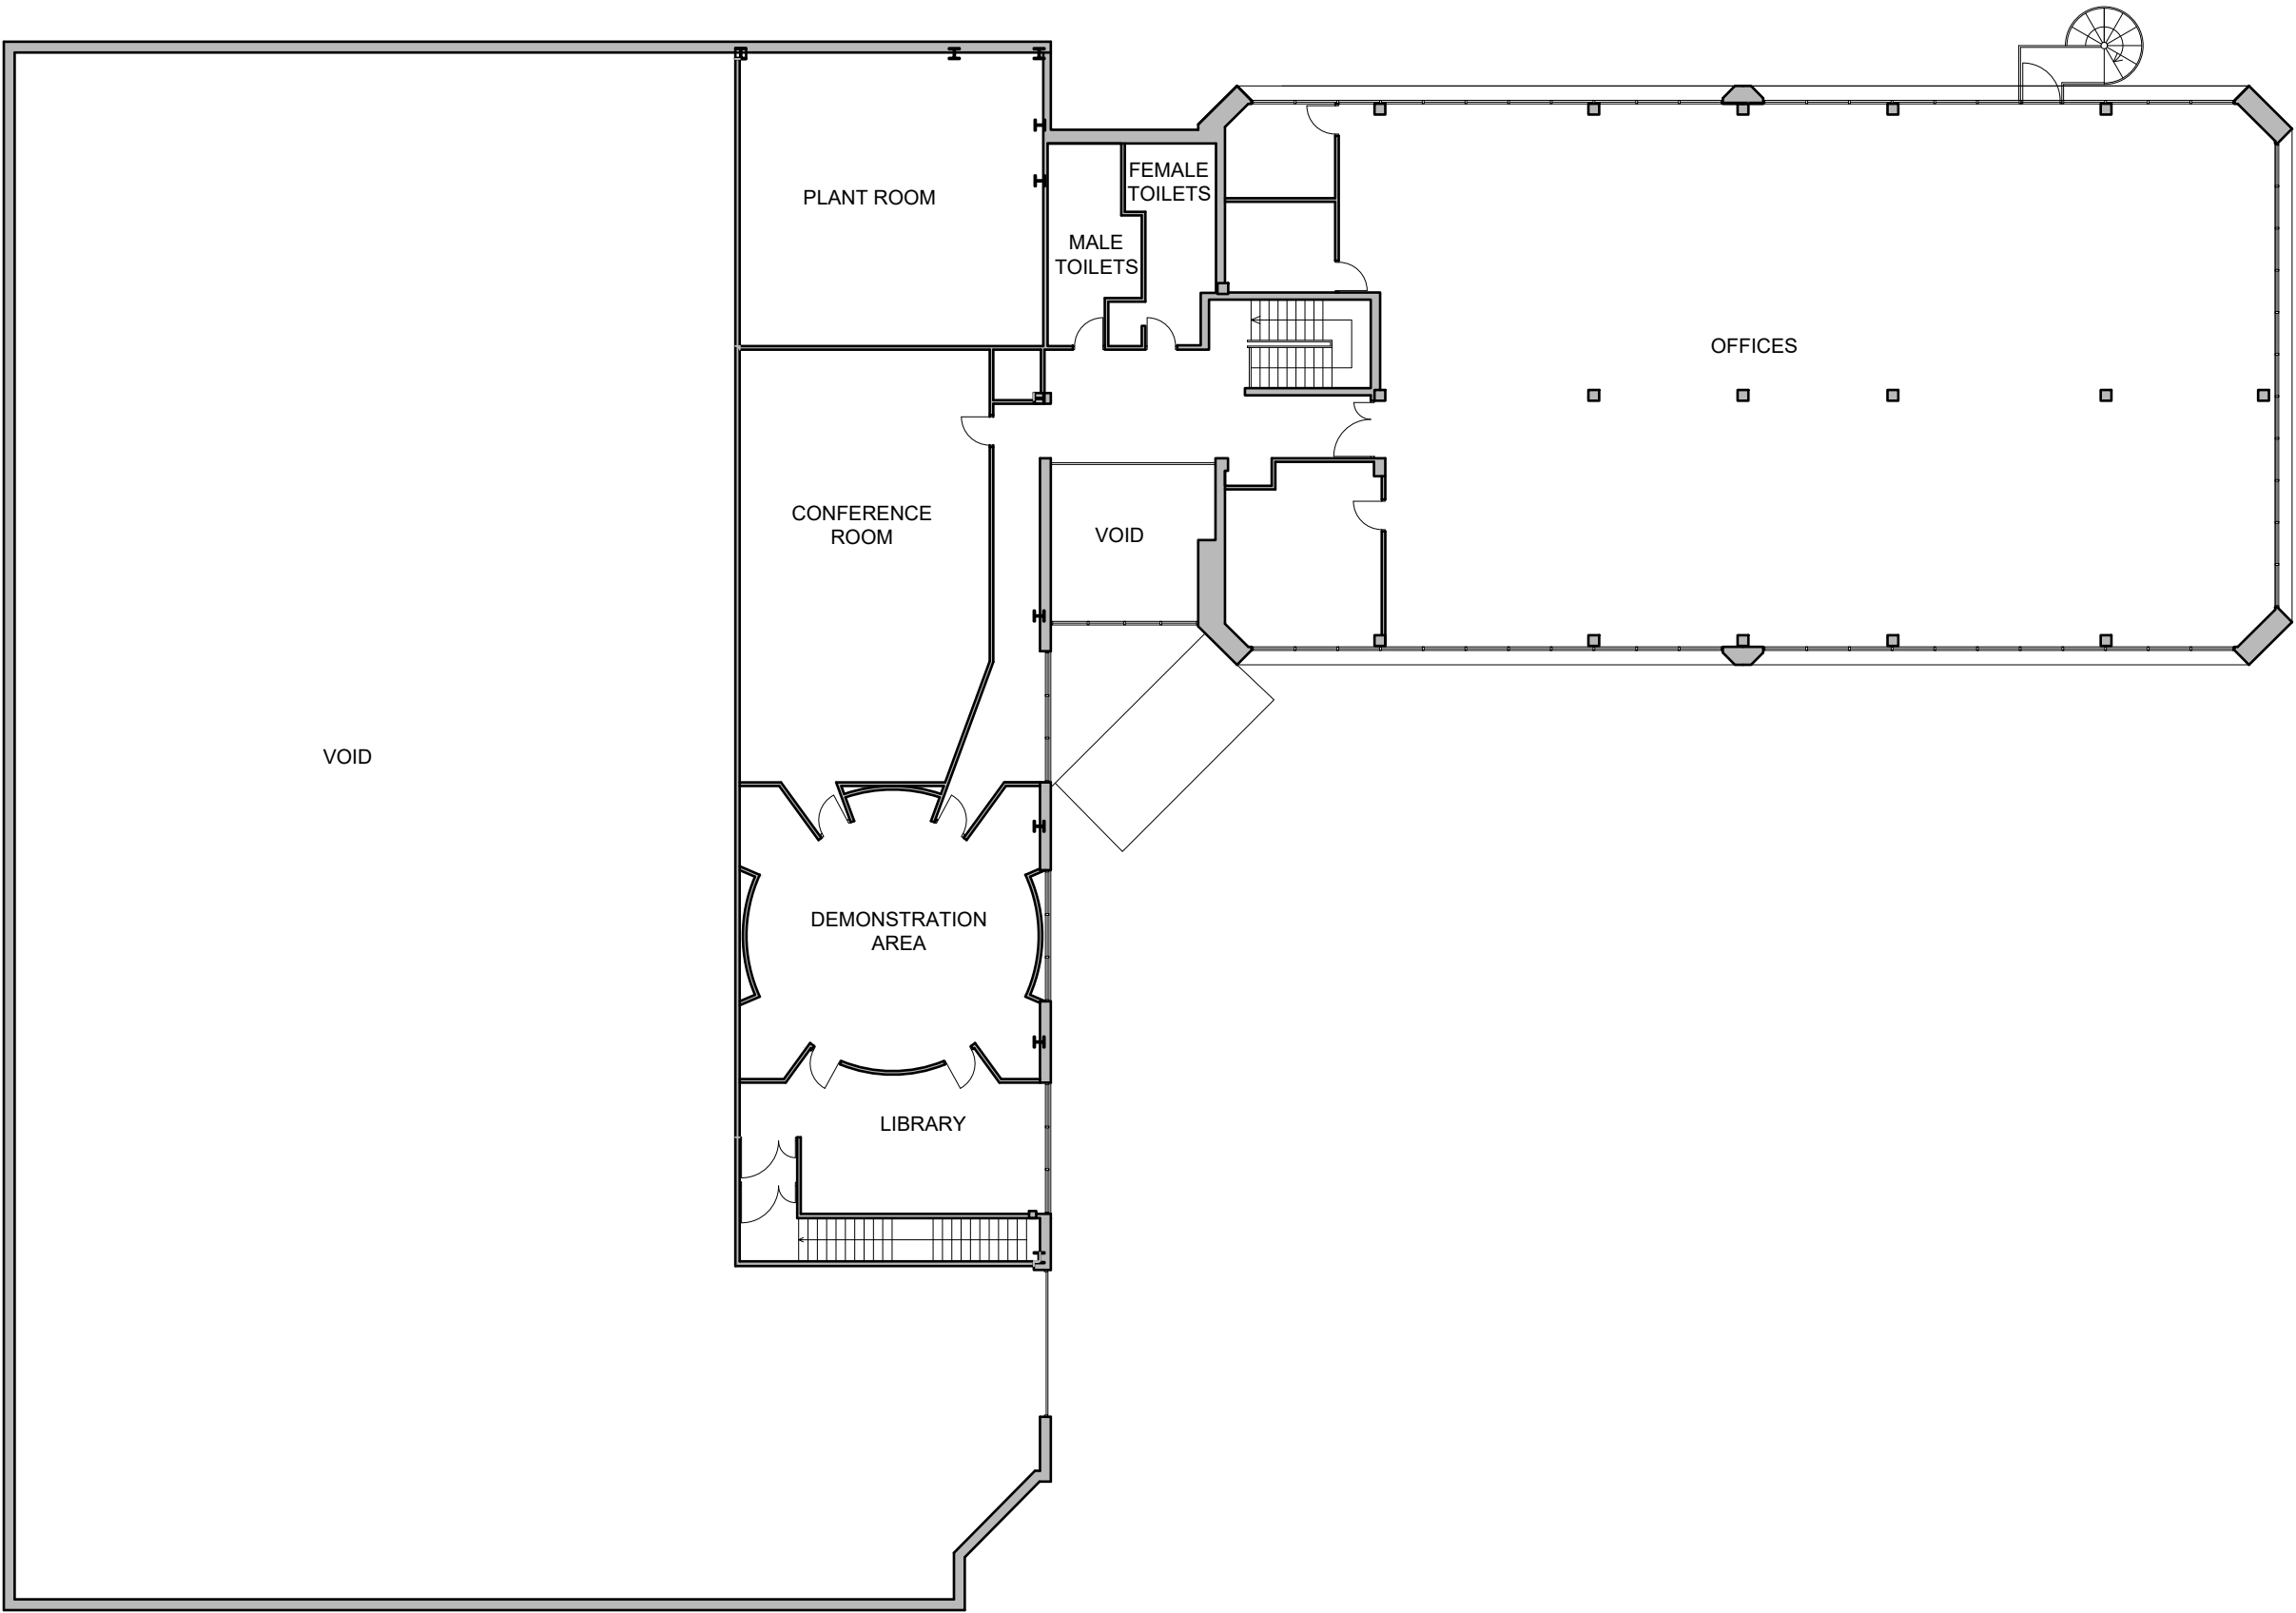

EXISTING FIRST FLOOR PLAN

